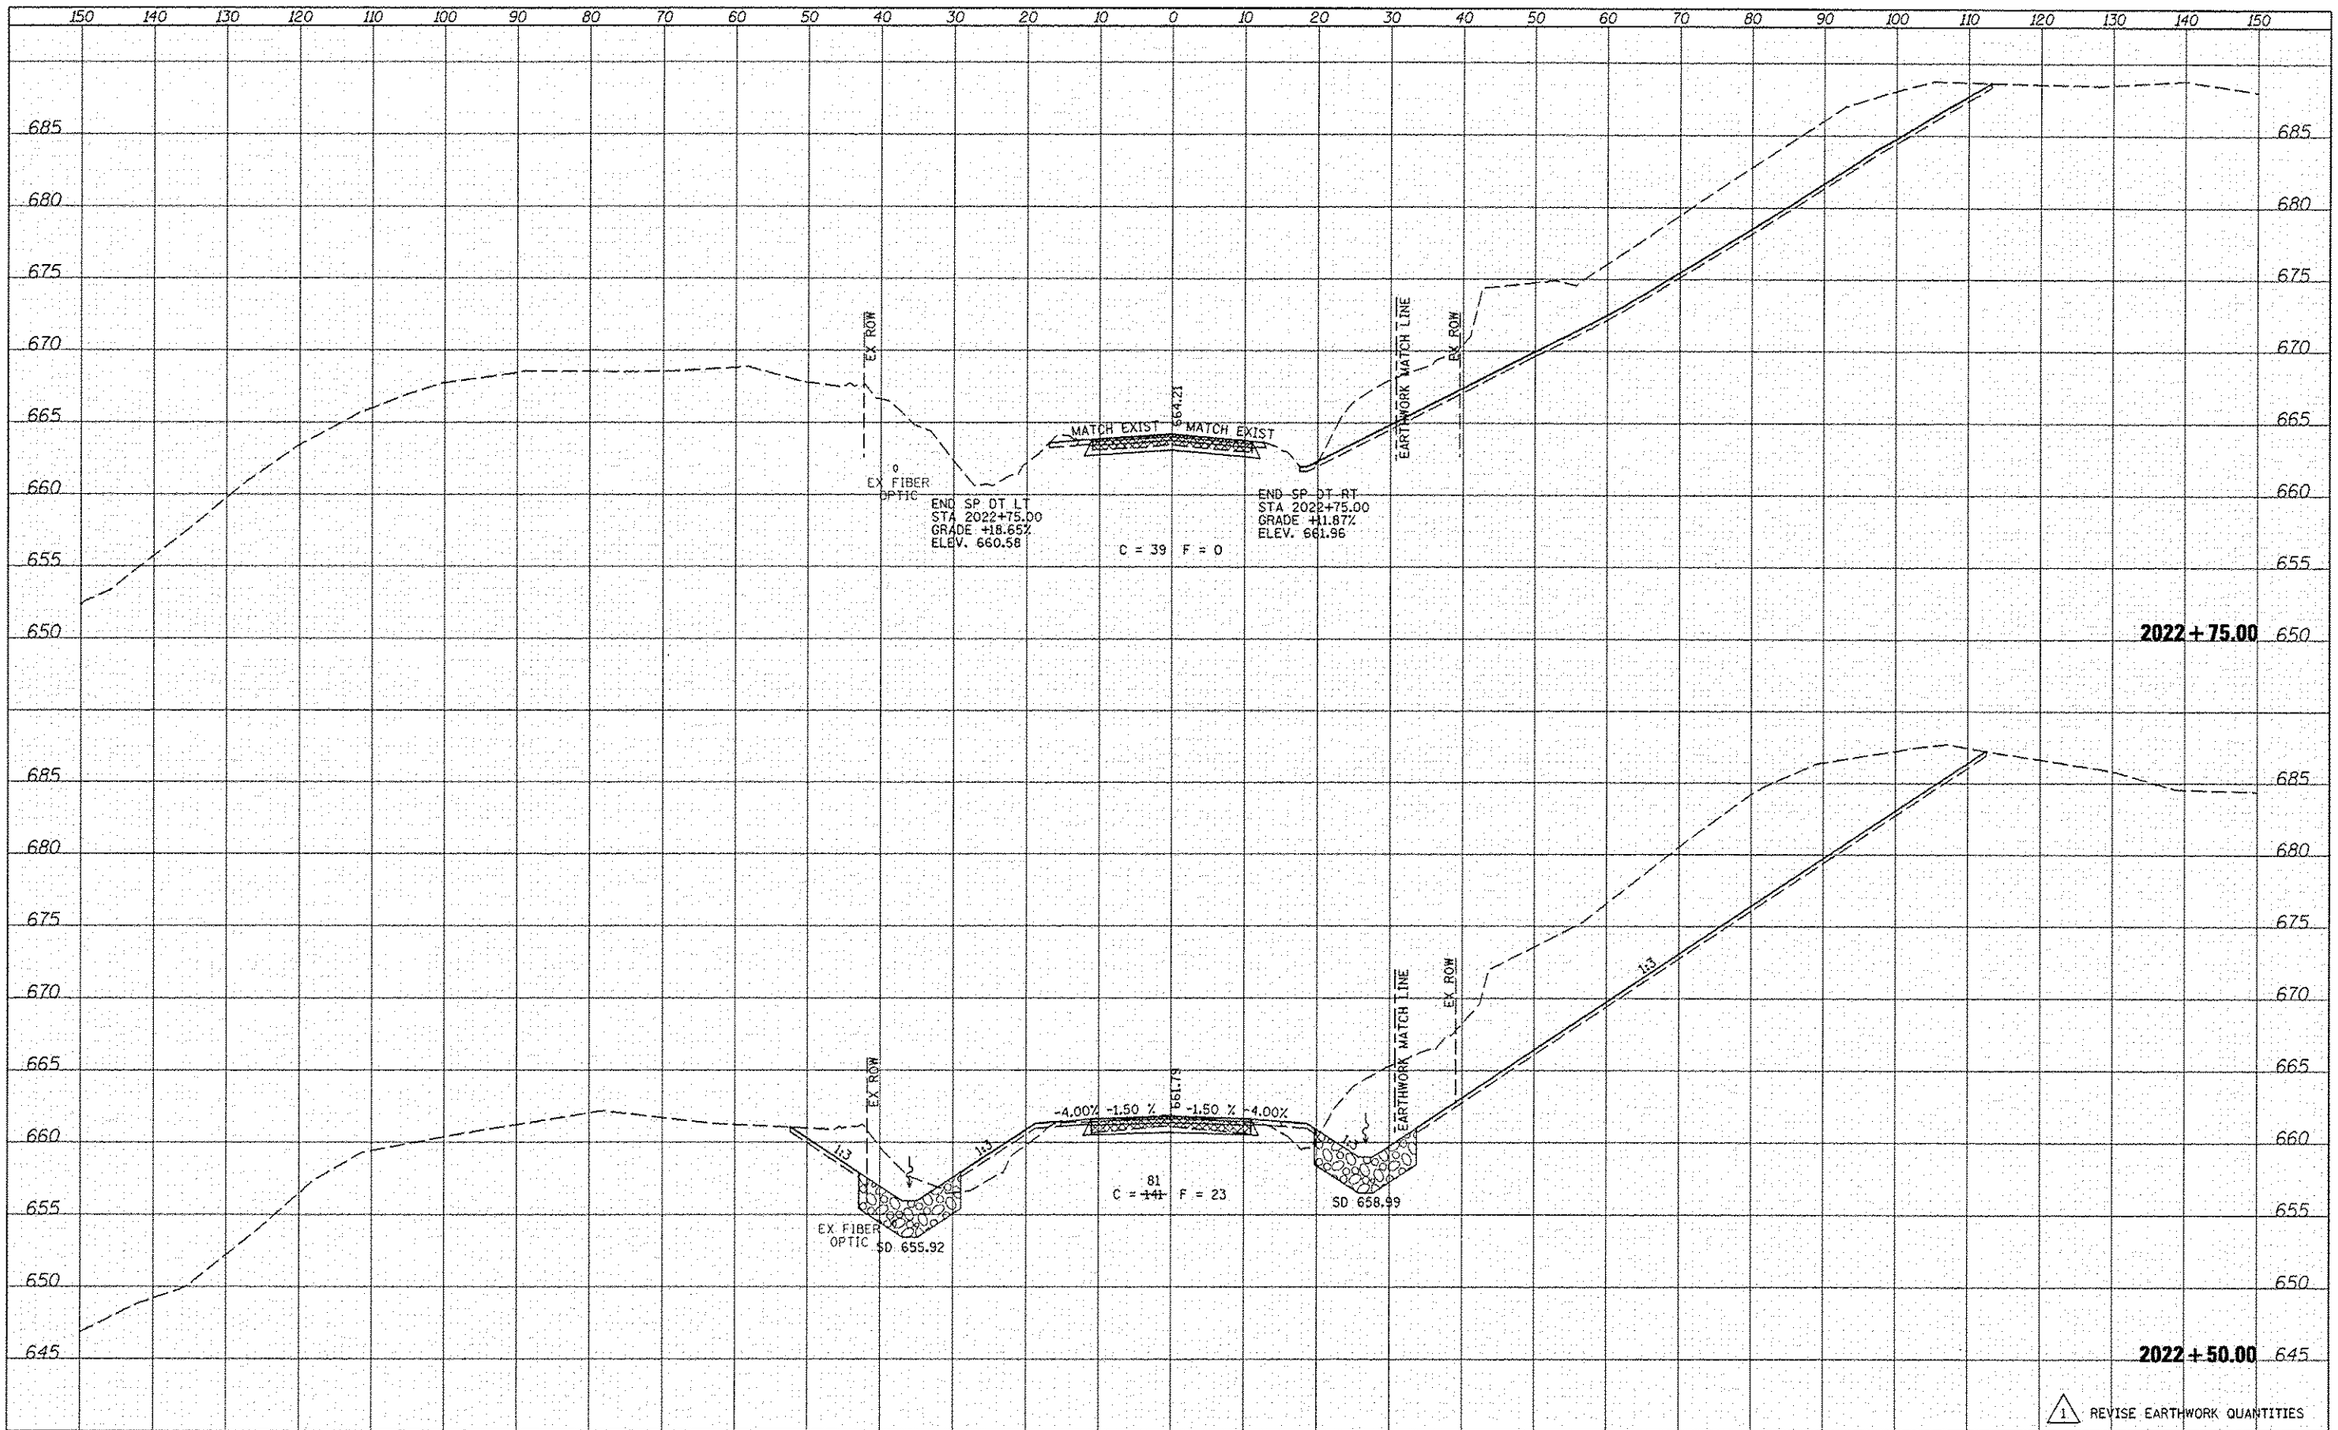

FILE NAME = V:\Transportation\2891\Grading Plans\CADD Sheets\D468A42-sht-xsecCH14.dgn	USER NAME = jdean	DESIGNED - JRB	REVISED - 02/07/2013	STATE OF ILLINOIS DEPARTMENT OF TRANSPORTATION	FAP 407 (IL RTE 336) CROSS SECTIONS - CH14
	PLOT SCALE = 20.00 ' / IN.	DRAWN - TJD	REVISED - 02/21/2013		SCALE: 1"=10' H, 1"=5' V; SHEET 18 OF 19 SHEETS; STA. 2022+50.00 TO STA. 2022+75.00
XS_SHEET	PLOT DATE = 2/21/2013	CHECKED - AWM	REVISED -		
		DATE - 12-12-12	REVISED -		

F.A.P. RTE.	SECTION	COUNTY	TOTAL SHEETS	SHEET NO.
407	(55-3)A	McDONOUGH	671	548
		CONTRACT NO. 68A42		
		ILLINOIS FED. AID PROJECT		