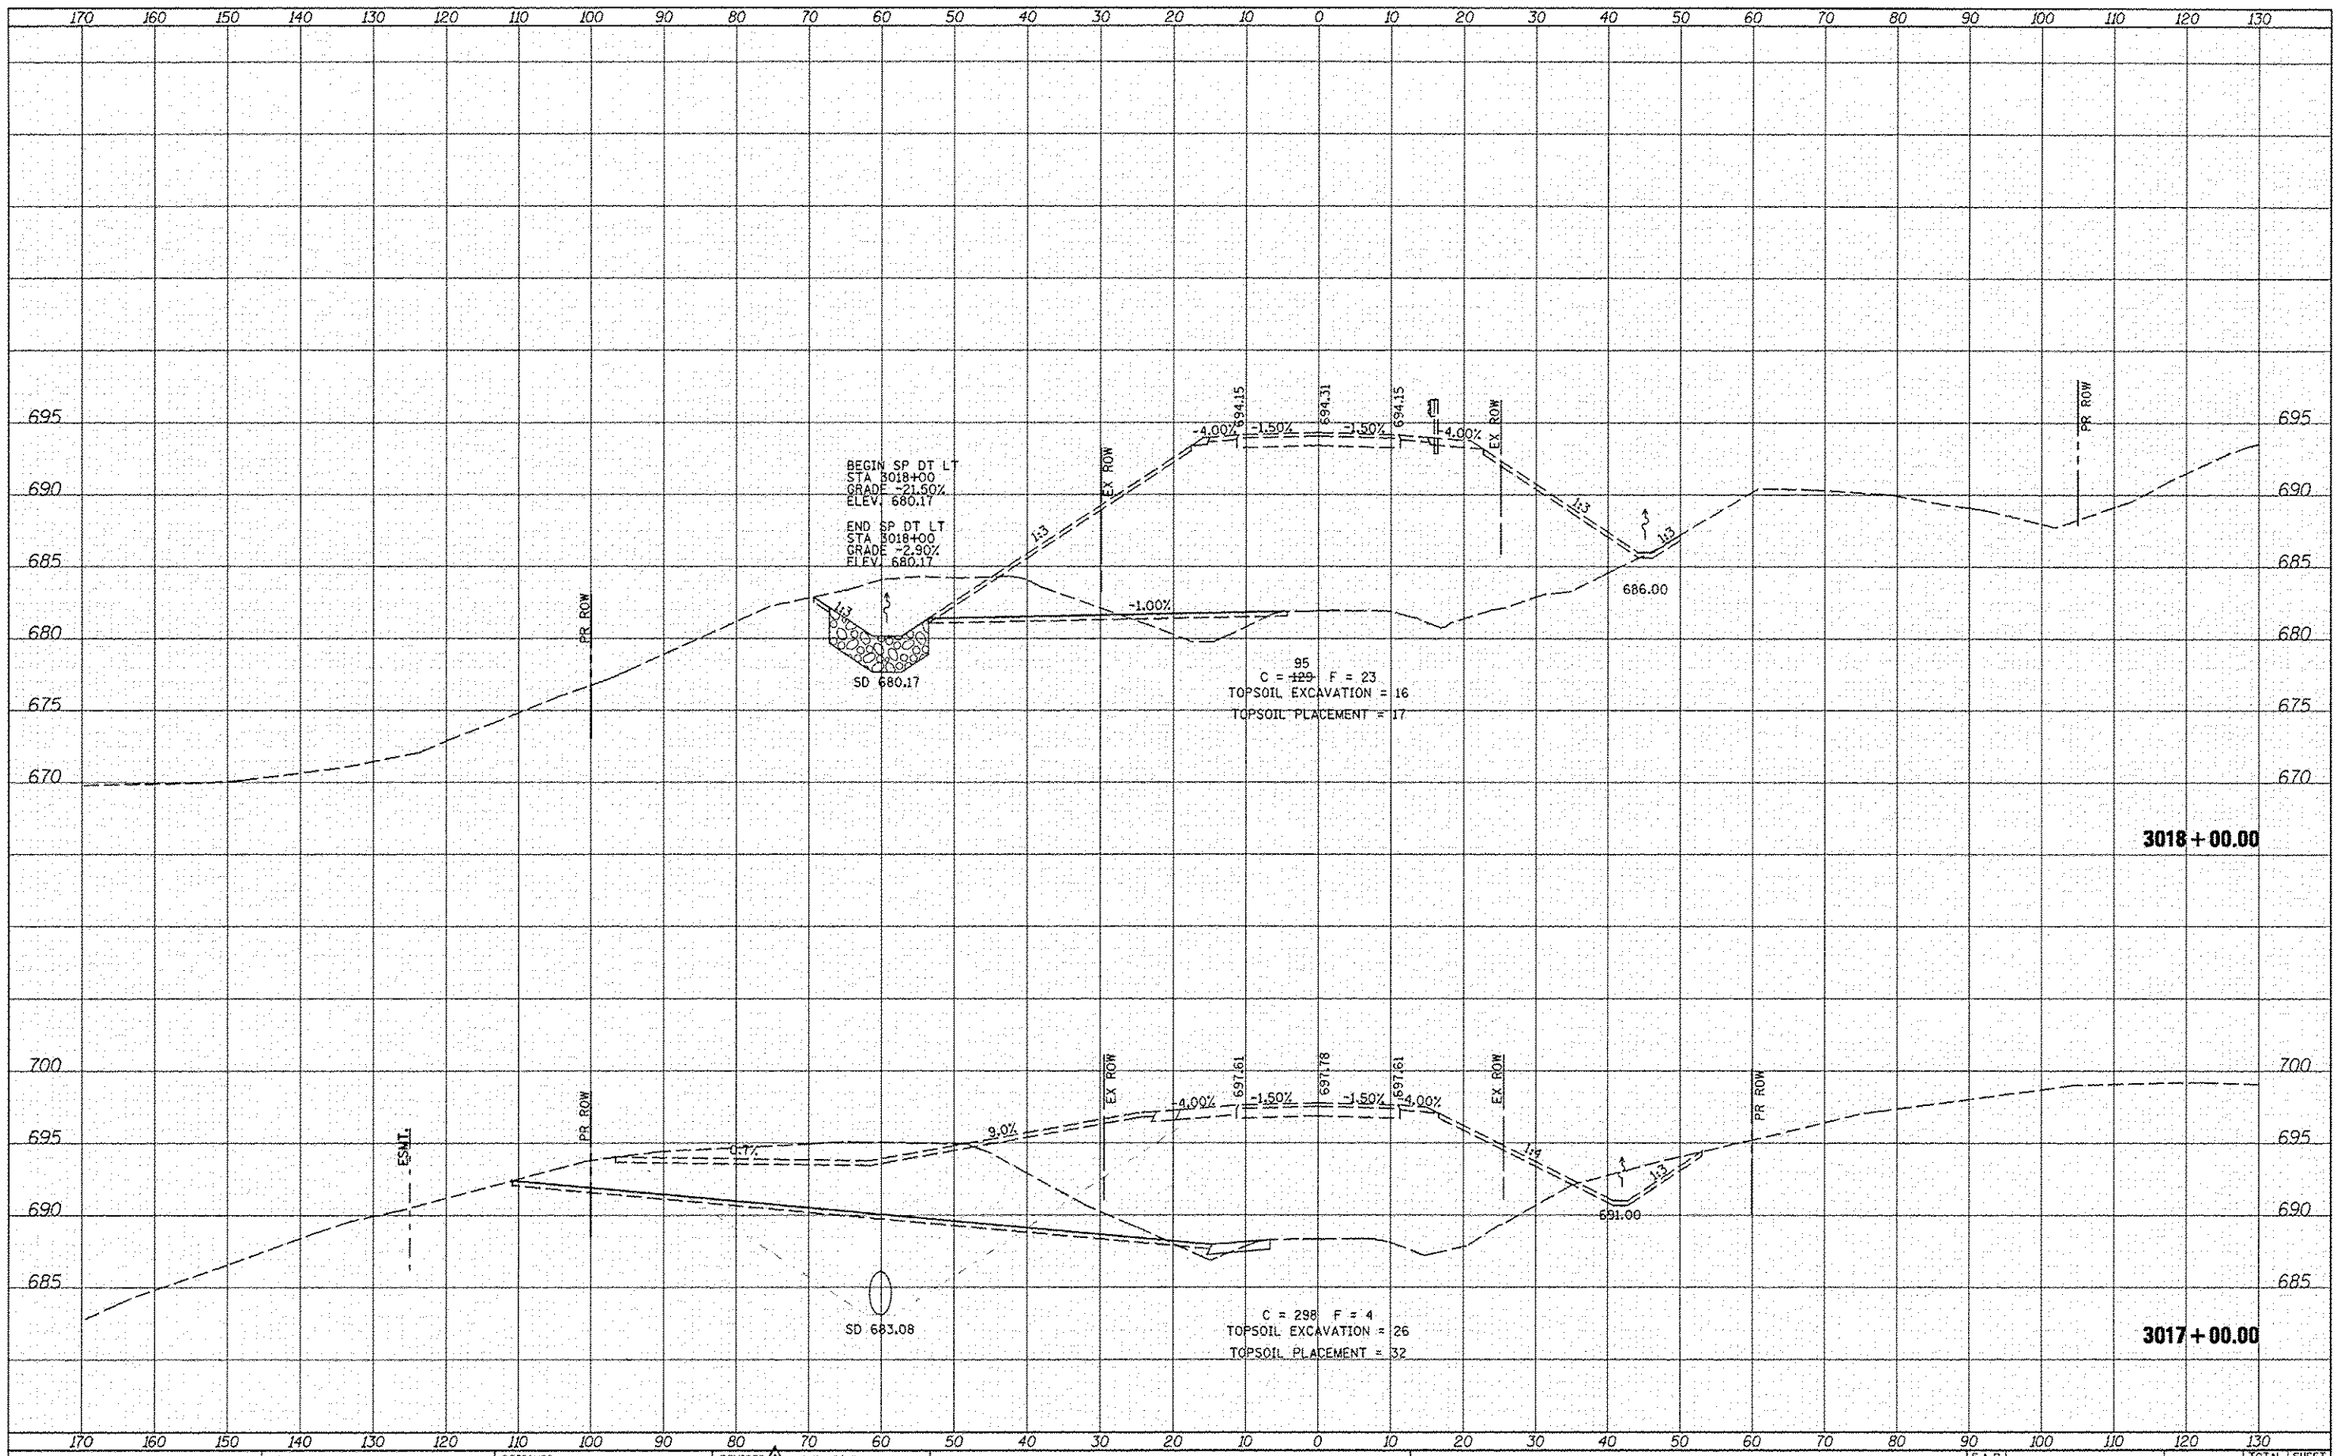

FINAL SURVEY — NOTE BOOK — NO. — SURVEYED — PLOTTED — TEMPLATE — AREAS CHECKED — BY — DATE

ORIGINAL SURVEY — NOTE BOOK — NO. — SURVEYED — PLOTTED — TEMPLATE — AREAS CHECKED — BY — DATE

FILE NAME = V:\Transportation\2891\Grading Plans\CADD Sheets\D460A42-sht-xsshts950E.dgn	USER NAME = jdean	DESIGNED - JRB	REVISED 1 02/21/2013
	PLOT SCALE = 20.00 ' / IN.	DRAWN - TJD	REVISED -
$MODELNAME$	PLOT DATE = 2/21/2013	CHECKED - AWM	REVISED -
		DATE - 12-12-12	REVISED -

STATE OF ILLINOIS
DEPARTMENT OF TRANSPORTATION

FAP ROUTE 407 (IL 336)
CROSS SECTIONS – EMORY RD (950E)

SCALE: 1"=10' H, 1"=5' V | SHEET 5 OF 8 SHEETS | STA. 3017+00.00 TO STA. 3018+00.00

F.A.P RTE.	SECTION	COUNTY	TOTAL SHEETS	SHEET NO.
407	(55-3)A	MCDONOUGH	671	554
		CONTRACT NO. 68A42		
	ILLINOIS FED. AID PROJECT			