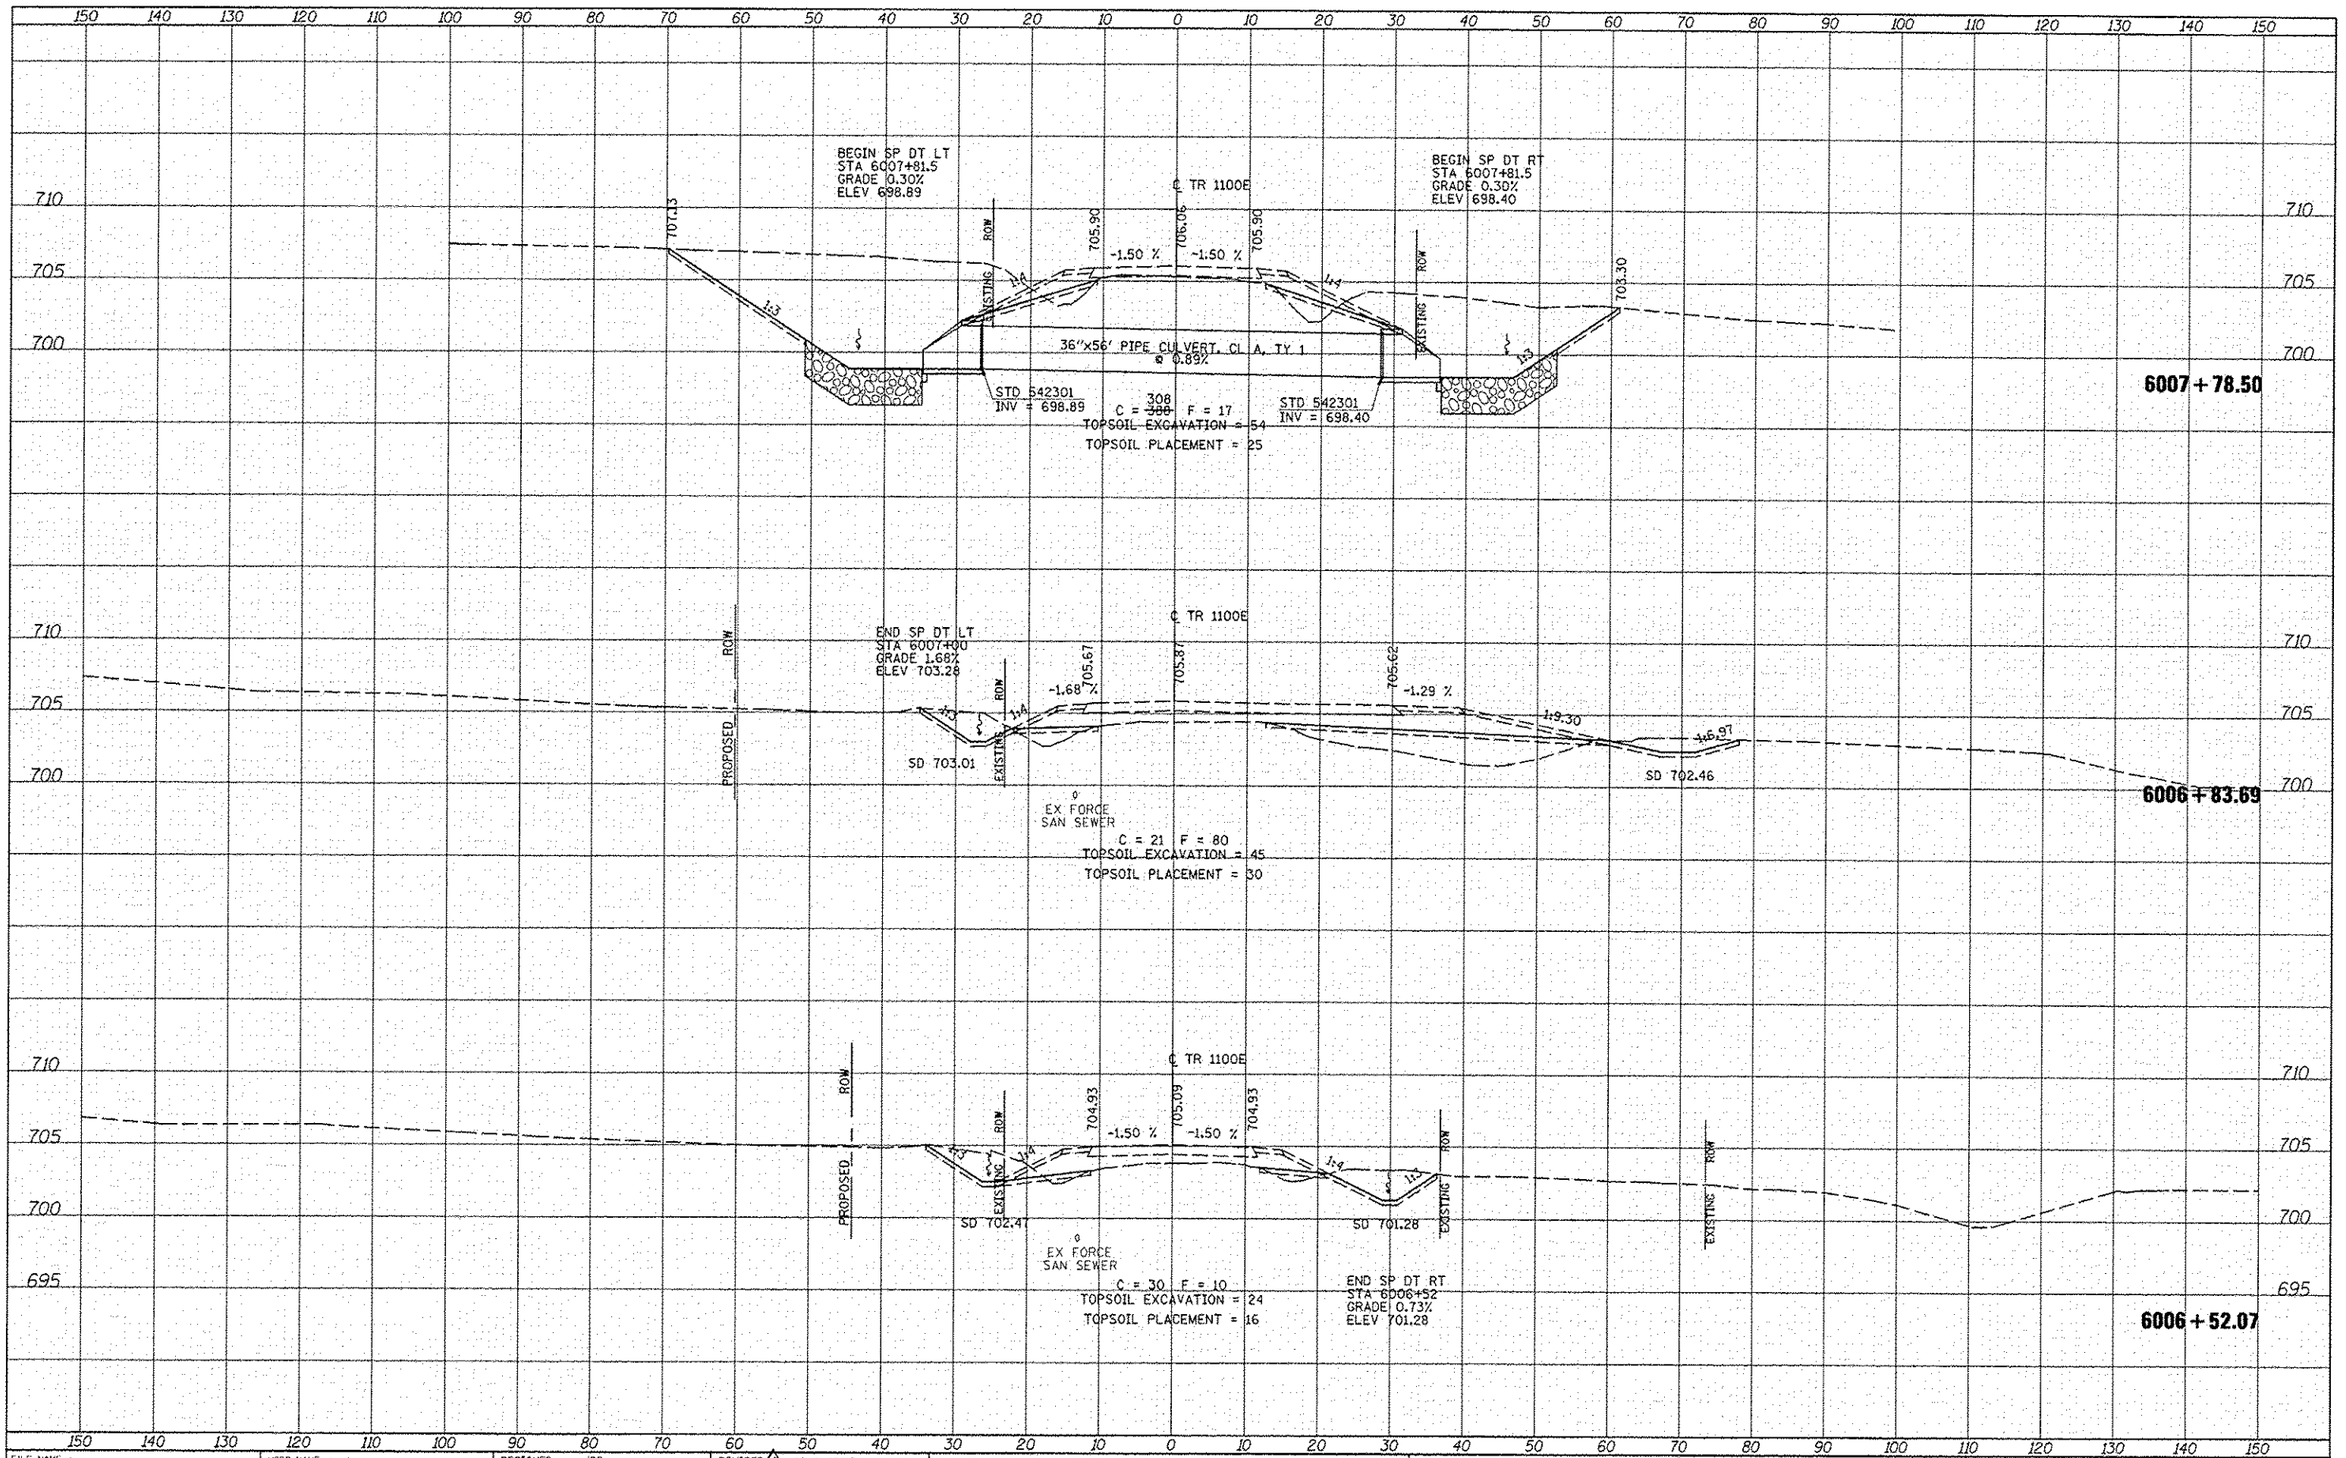

FILE NAME = Y:\Transportation\2091\Grading Plans\CADD Sheets\D468A42-sht-xsshtL1100E.dgn	USER NAME = jdean	DESIGNED - JRB	REVISED 02/21/2013
		DRAWN - TJD	REVISED -
	PLOT SCALE = 20.00 ' / IN.	CHECKED - AWM	REVISED -
	PLOT DATE = 2/21/2013	DATE - 12-12-12	REVISED -

STATE OF ILLINOIS
DEPARTMENT OF TRANSPORTATION

FAP 407 (IL RTE 336)
CROSS SECTIONS – 1100E

SCALE: 1"=10' H, 1"=5' V | SHEET NO. 2 OF 17 SHEETS | STA. 6006+52.07 TO STA. 6007+78.49

F.A.P. RTE.	SECTION	COUNTY	TOTAL SHEETS	SHEET NO.
407	(55-3)A	McDONOUGH	671	586
		CONTRACT NO. 68A42		
		ILLINOIS FED. AID PROJECT		