FINAL SURVEY	SURVEYED	BY	DATE
	PLOTTED		
NOTE BOOK	TEMPLATE		
NO.	AREAS CHECKED		

ORIGINAL DISPATCH	SURVEYED	BY	DATE
	PLOTTED		
NOTE BOOK	TEMPLATE		
NO.	AREAS CHECKED		

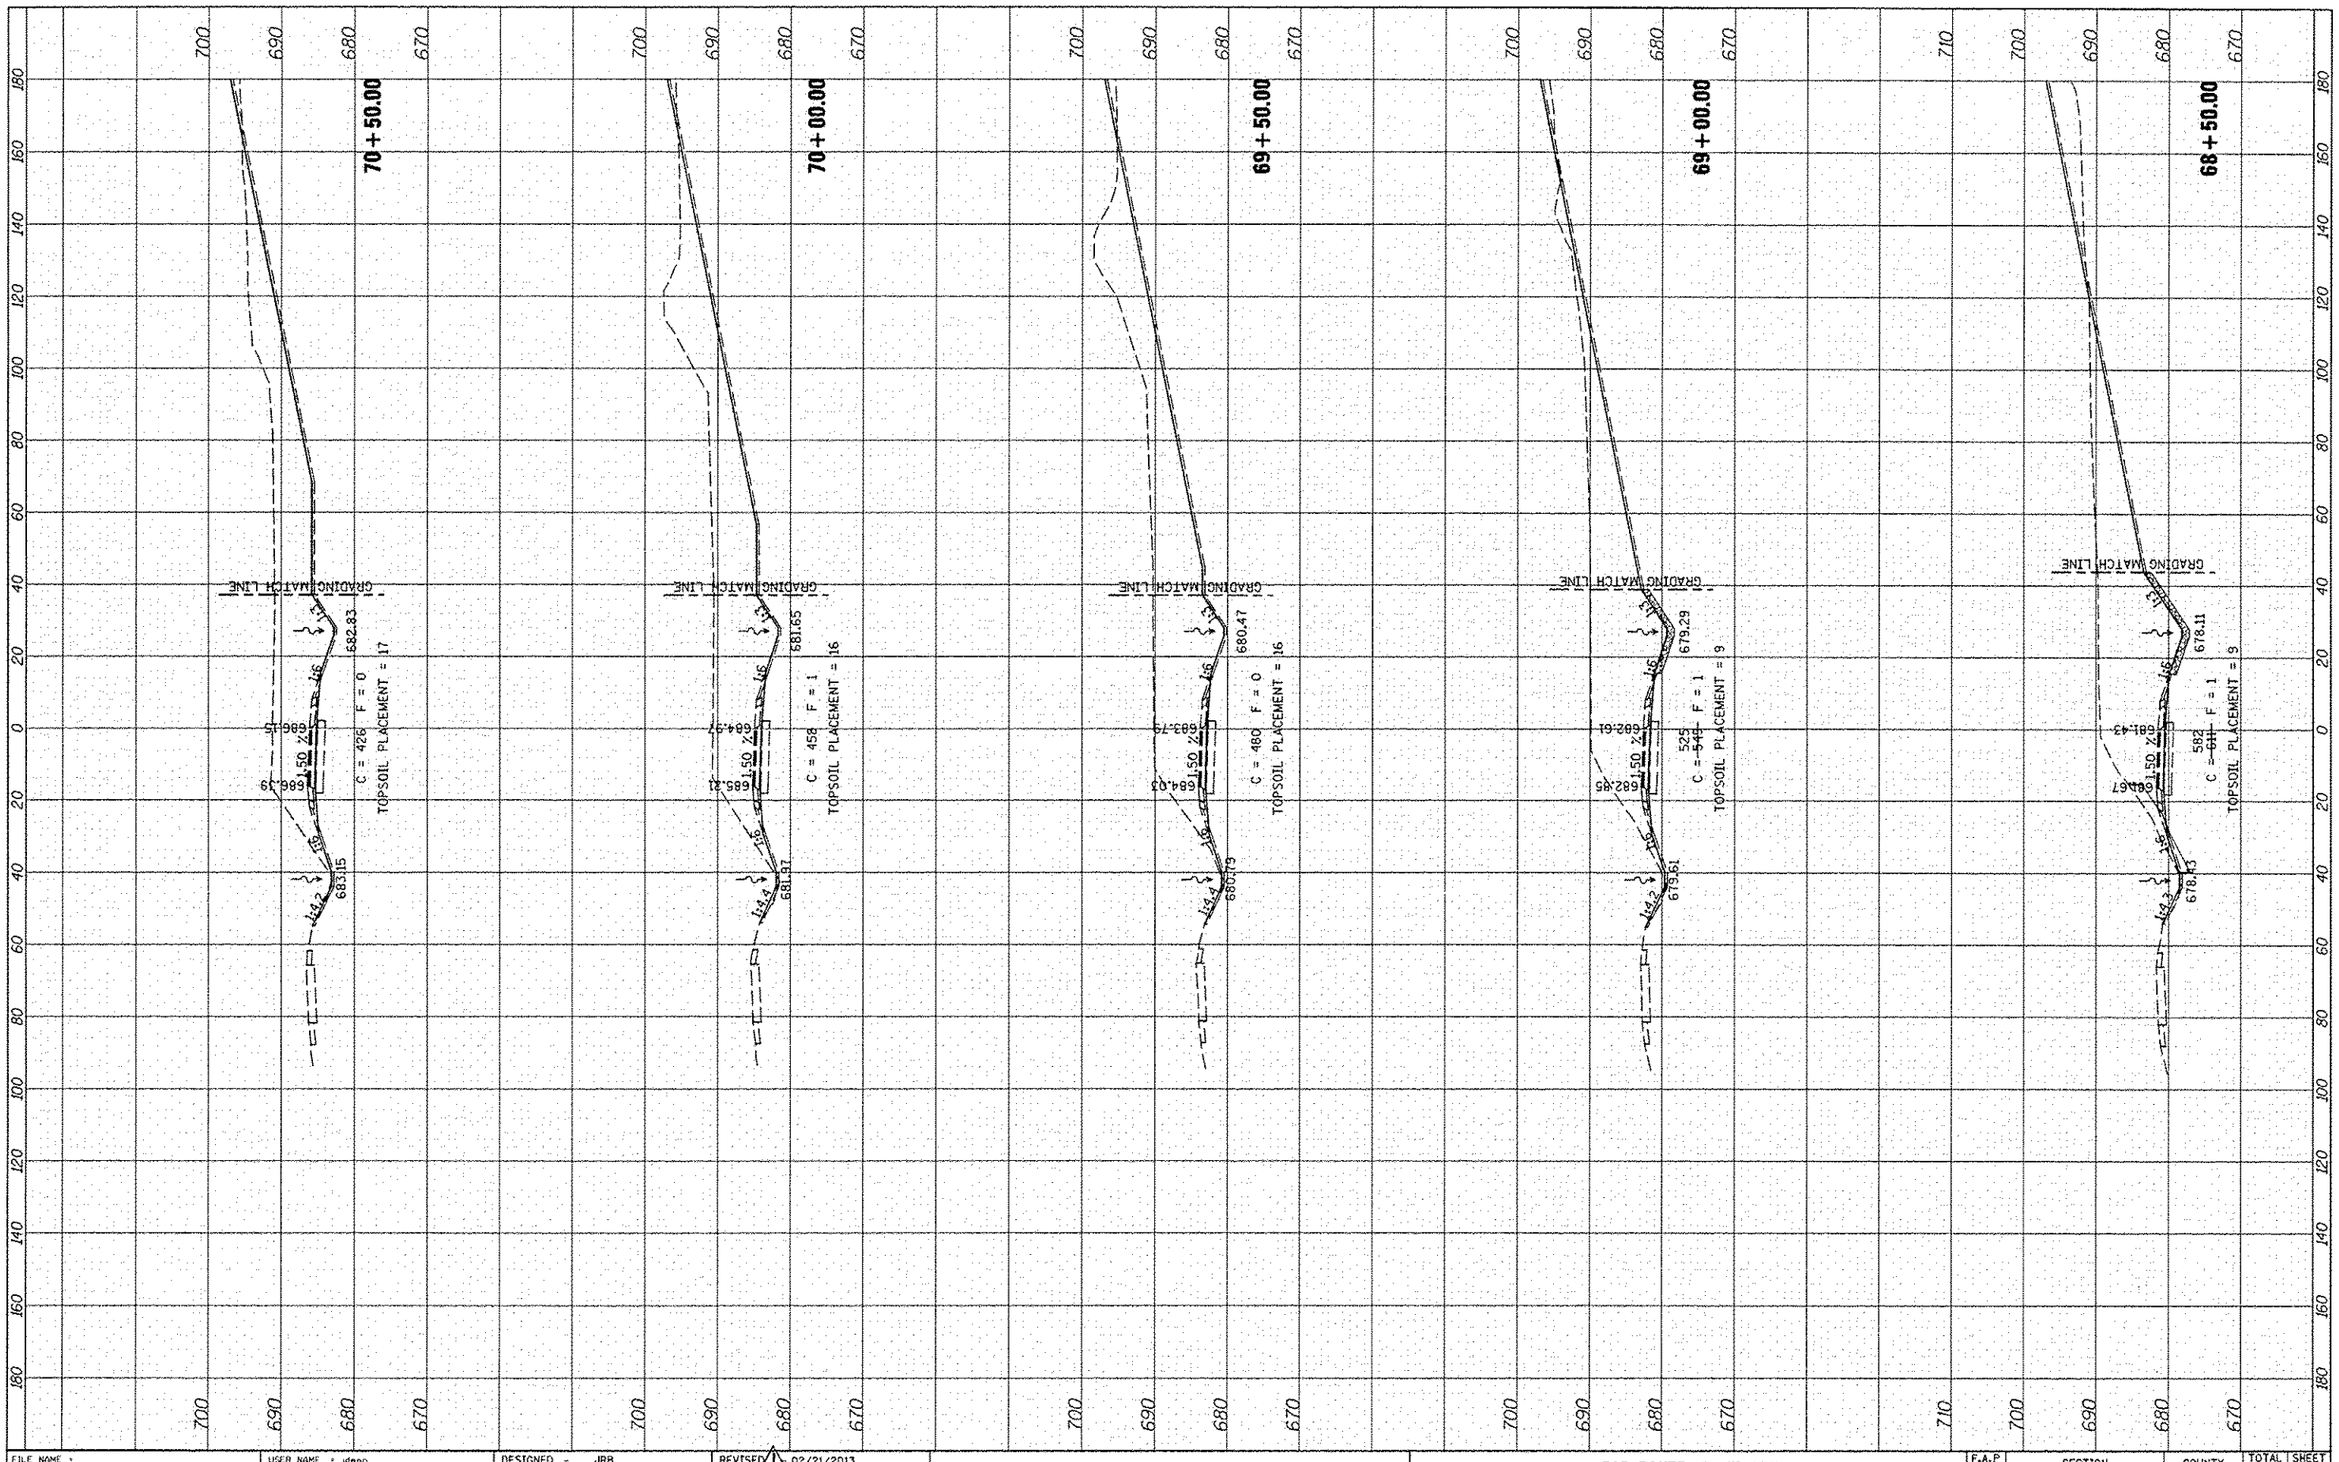

FILE NAME = Y:\Transportation\2891\Grading Plans\CADD Sheets\D460842-sht-xsshtRAMPS.dgn	USER NAME = jdeen	DESIGNED - JRB	REVISED - 02/21/2013
		DRAWN - TJD	REVISED -
	PLOT SCALE = 40.0000 ' / IN.	CHECKED - AWM	REVISED -
XS.SHEET VERTICAL	PLOT DATE = 2/21/2013	DATE - 12-12-12	REVISED -

STATE OF ILLINOIS
DEPARTMENT OF TRANSPORTATION

FAP ROUTE 407 (IL 336)
CROSS SECTIONS – RAMP L

SCALE: 1"=20' H, 1"=10' V | SHEET 9 OF 10 SHEETS | STA. 68+50.00 | TO STA. 70+50.00

F.A.P RTE.	SECTION	COUNTY	TOTAL SHEETS	SHEET NO.
407	(55-3)A	MCDONOUGH	671	641
		CONTRACT NO. 68A42		
		ILLINOIS FED. AID PROJECT		