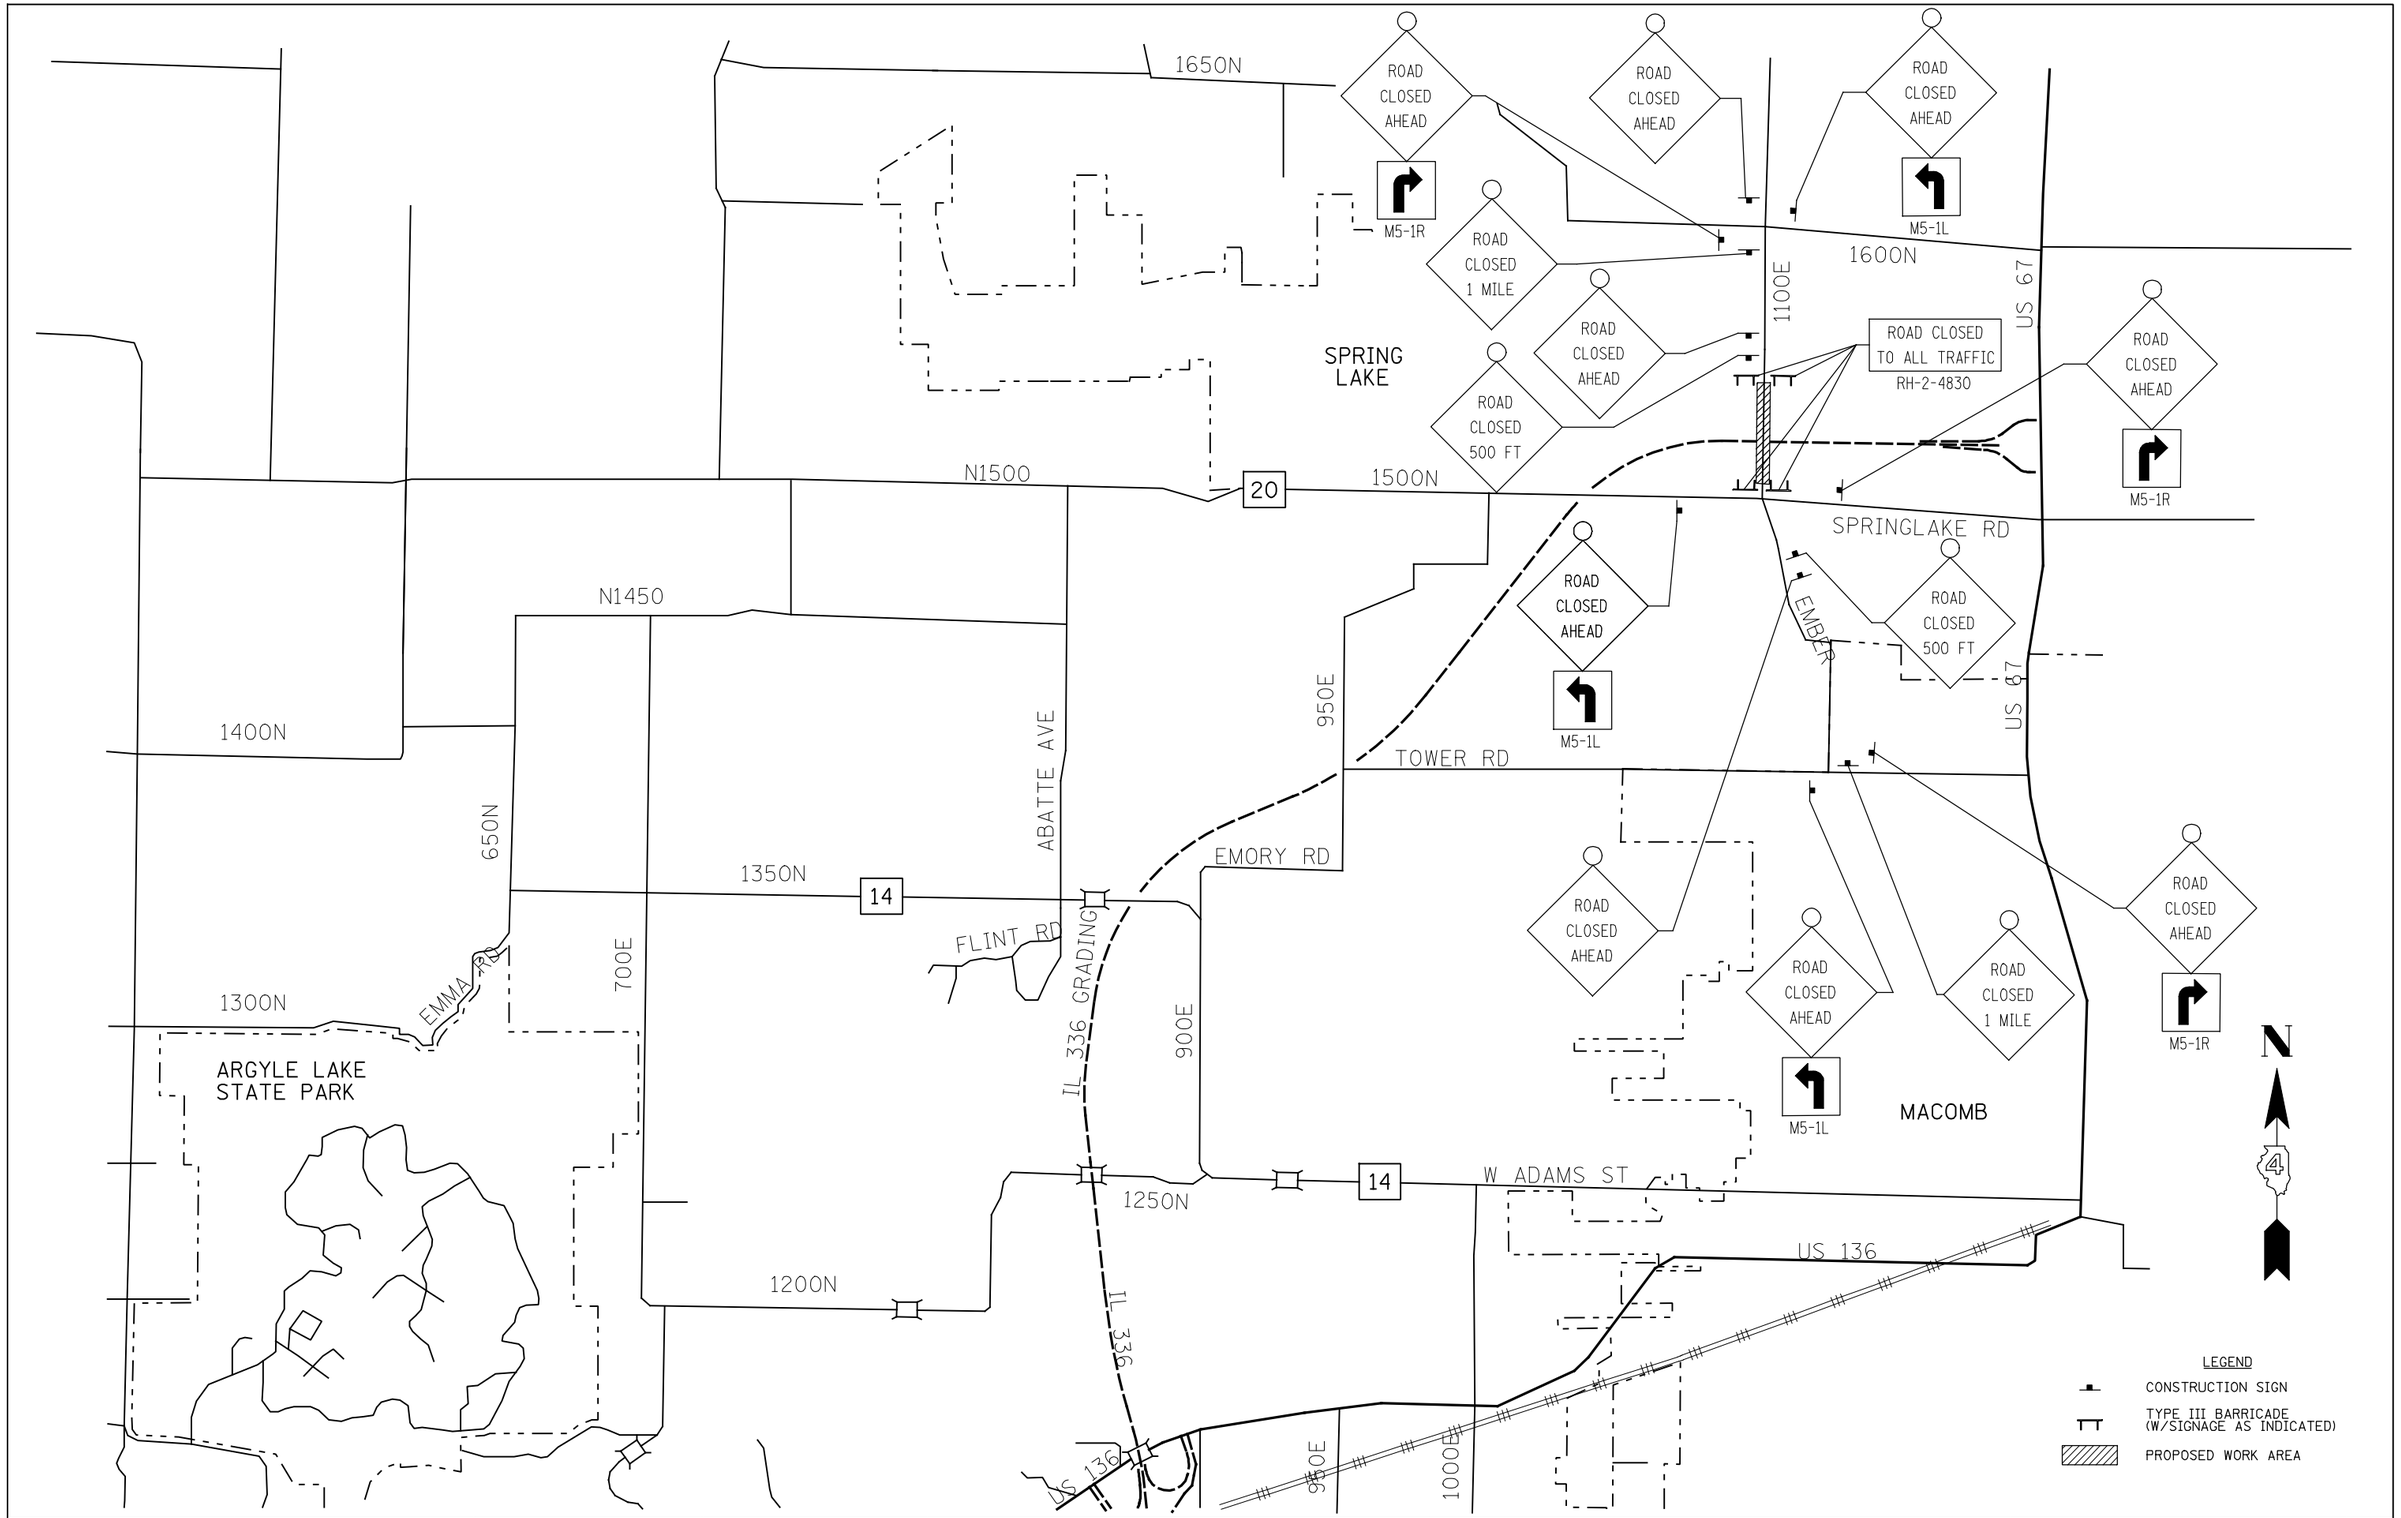

FILE NAME = V:\Transportation\2891\Grading Plans\2891MOT001.dgn	USER NAME = jdeen	DESIGNED - JRB	REVISED -
		DRAWN - RLR	REVISED -
	PLOT SCALE = 3000.0000 ' / IN.	CHECKED - AWM	REVISED -
	PLOT DATE = 12/12/2012	DATE - 12-12-12	REVISED -

STATE OF ILLINOIS
DEPARTMENT OF TRANSPORTATION

FAP 407 (IL RTE 336)
1100E MAINTENANCE OF TRAFFIC SCHEMATIC

SCALE: N/A | SHEET NO. 5 OF 5 SHEETS | STA. | TO STA.

F.A.P. RTE.	SECTION	COUNTY	TOTAL SHEETS	SHEET NO.
407	(55-3)A	McDONOUGH	671	70
		CONTRACT NO. 68A42		
	ILLINOIS FED. AID PROJECT			