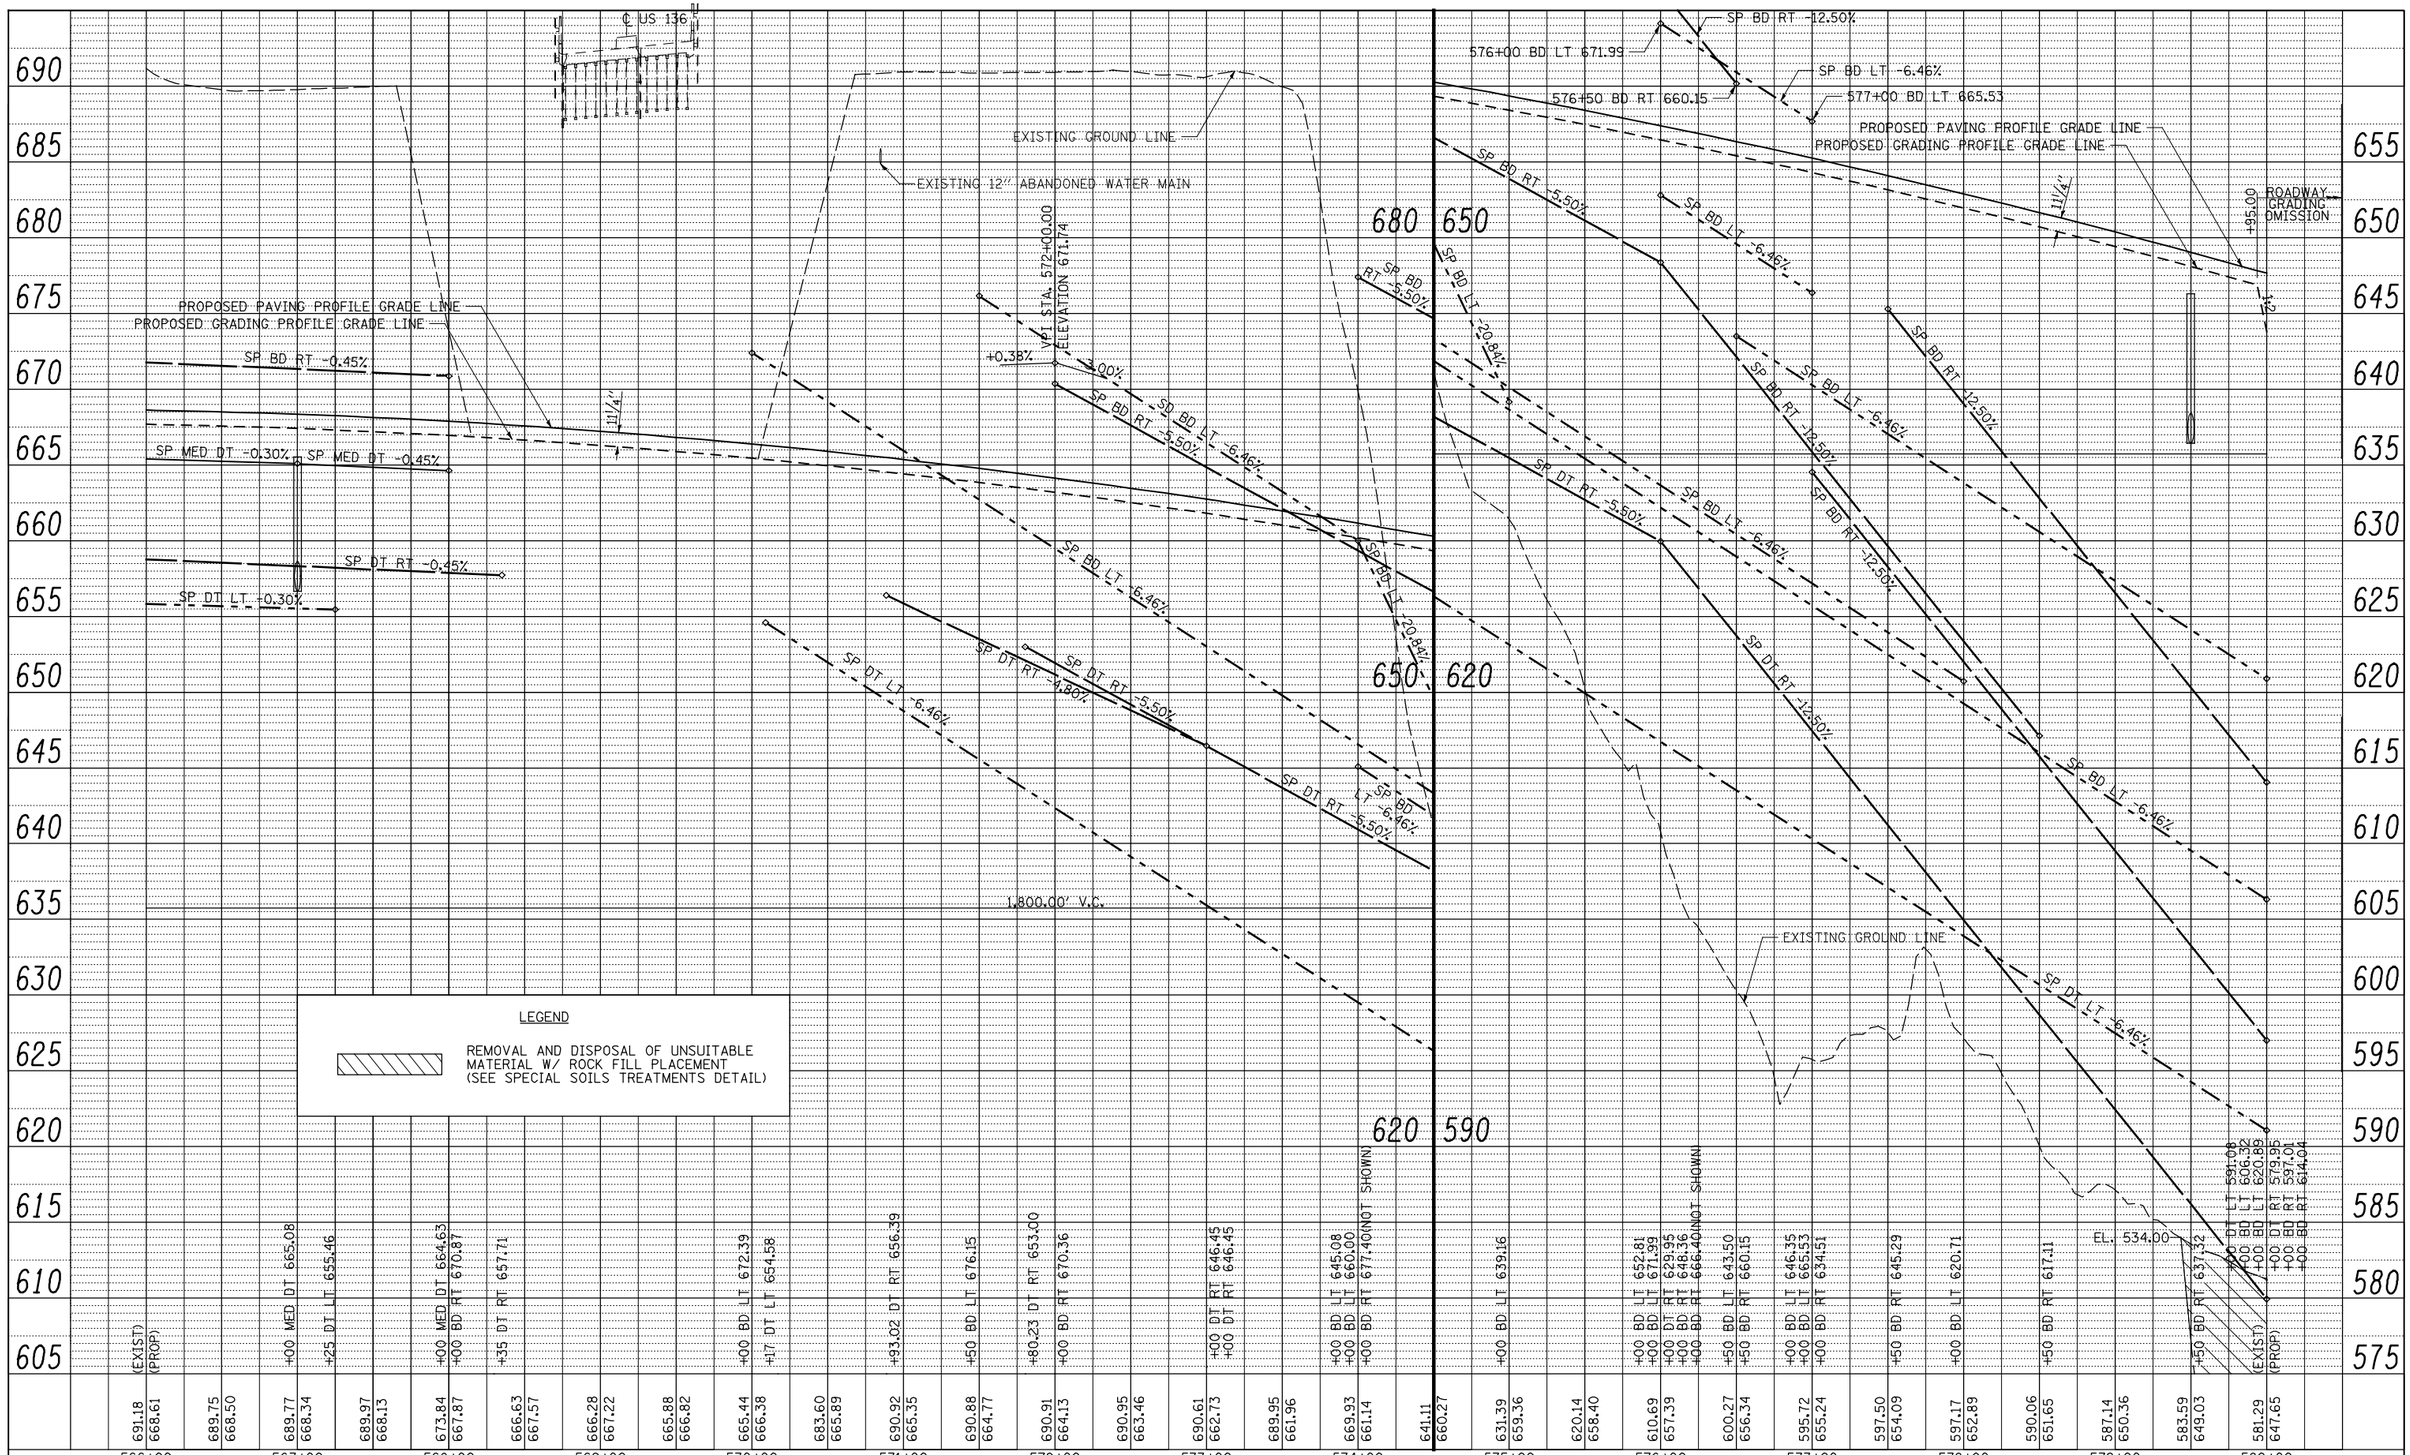

PLAN	BY	DATE
SURVEYED		
PLOTTED		
ALIGNMENT CHECKED		
RT. OF WAY CHECKED		
CADD FILE NAME		
NOTE BOOK NO.		

PROFILE	BY	DATE
SURVEYED		
PLOTTED		
GRADES CHECKED		
BM. NOTED		
STRUCTURE NOTAT'NS CHKD		
NOTE BOOK NO.		

FILE NAME = V:\Transportation\2891\Grading Plans\2891DProf03.dgn

USER NAME = jdeen	DESIGNED - JRB	REVISED -	
	DRAWN - RLR	REVISED -	
PLOT SCALE = 100.00 ' / IN.	CHECKED - AWM	REVISED -	
PLOT DATE = 12/12/2012	DATE - 12-12-12	REVISED -	

STATE OF ILLINOIS
DEPARTMENT OF TRANSPORTATION

FAP 407 (IL RTE 336)
GRADING & DRAINAGE PLAN & PROFILE
STATION 566+00 TO STATION 580+00

SCALE: 1"=50' | SHEET NO. 6 OF 37 SHEETS | STA. 566+00 TO STA. 580+00

F.A.P RTE.	SECTION	COUNTY	TOTAL SHEETS	SHEET NO.
407	(55-3)A	McDONOUGH	671	112

CONTRACT NO. 68A42

ILLINOIS FED. AID PROJECT