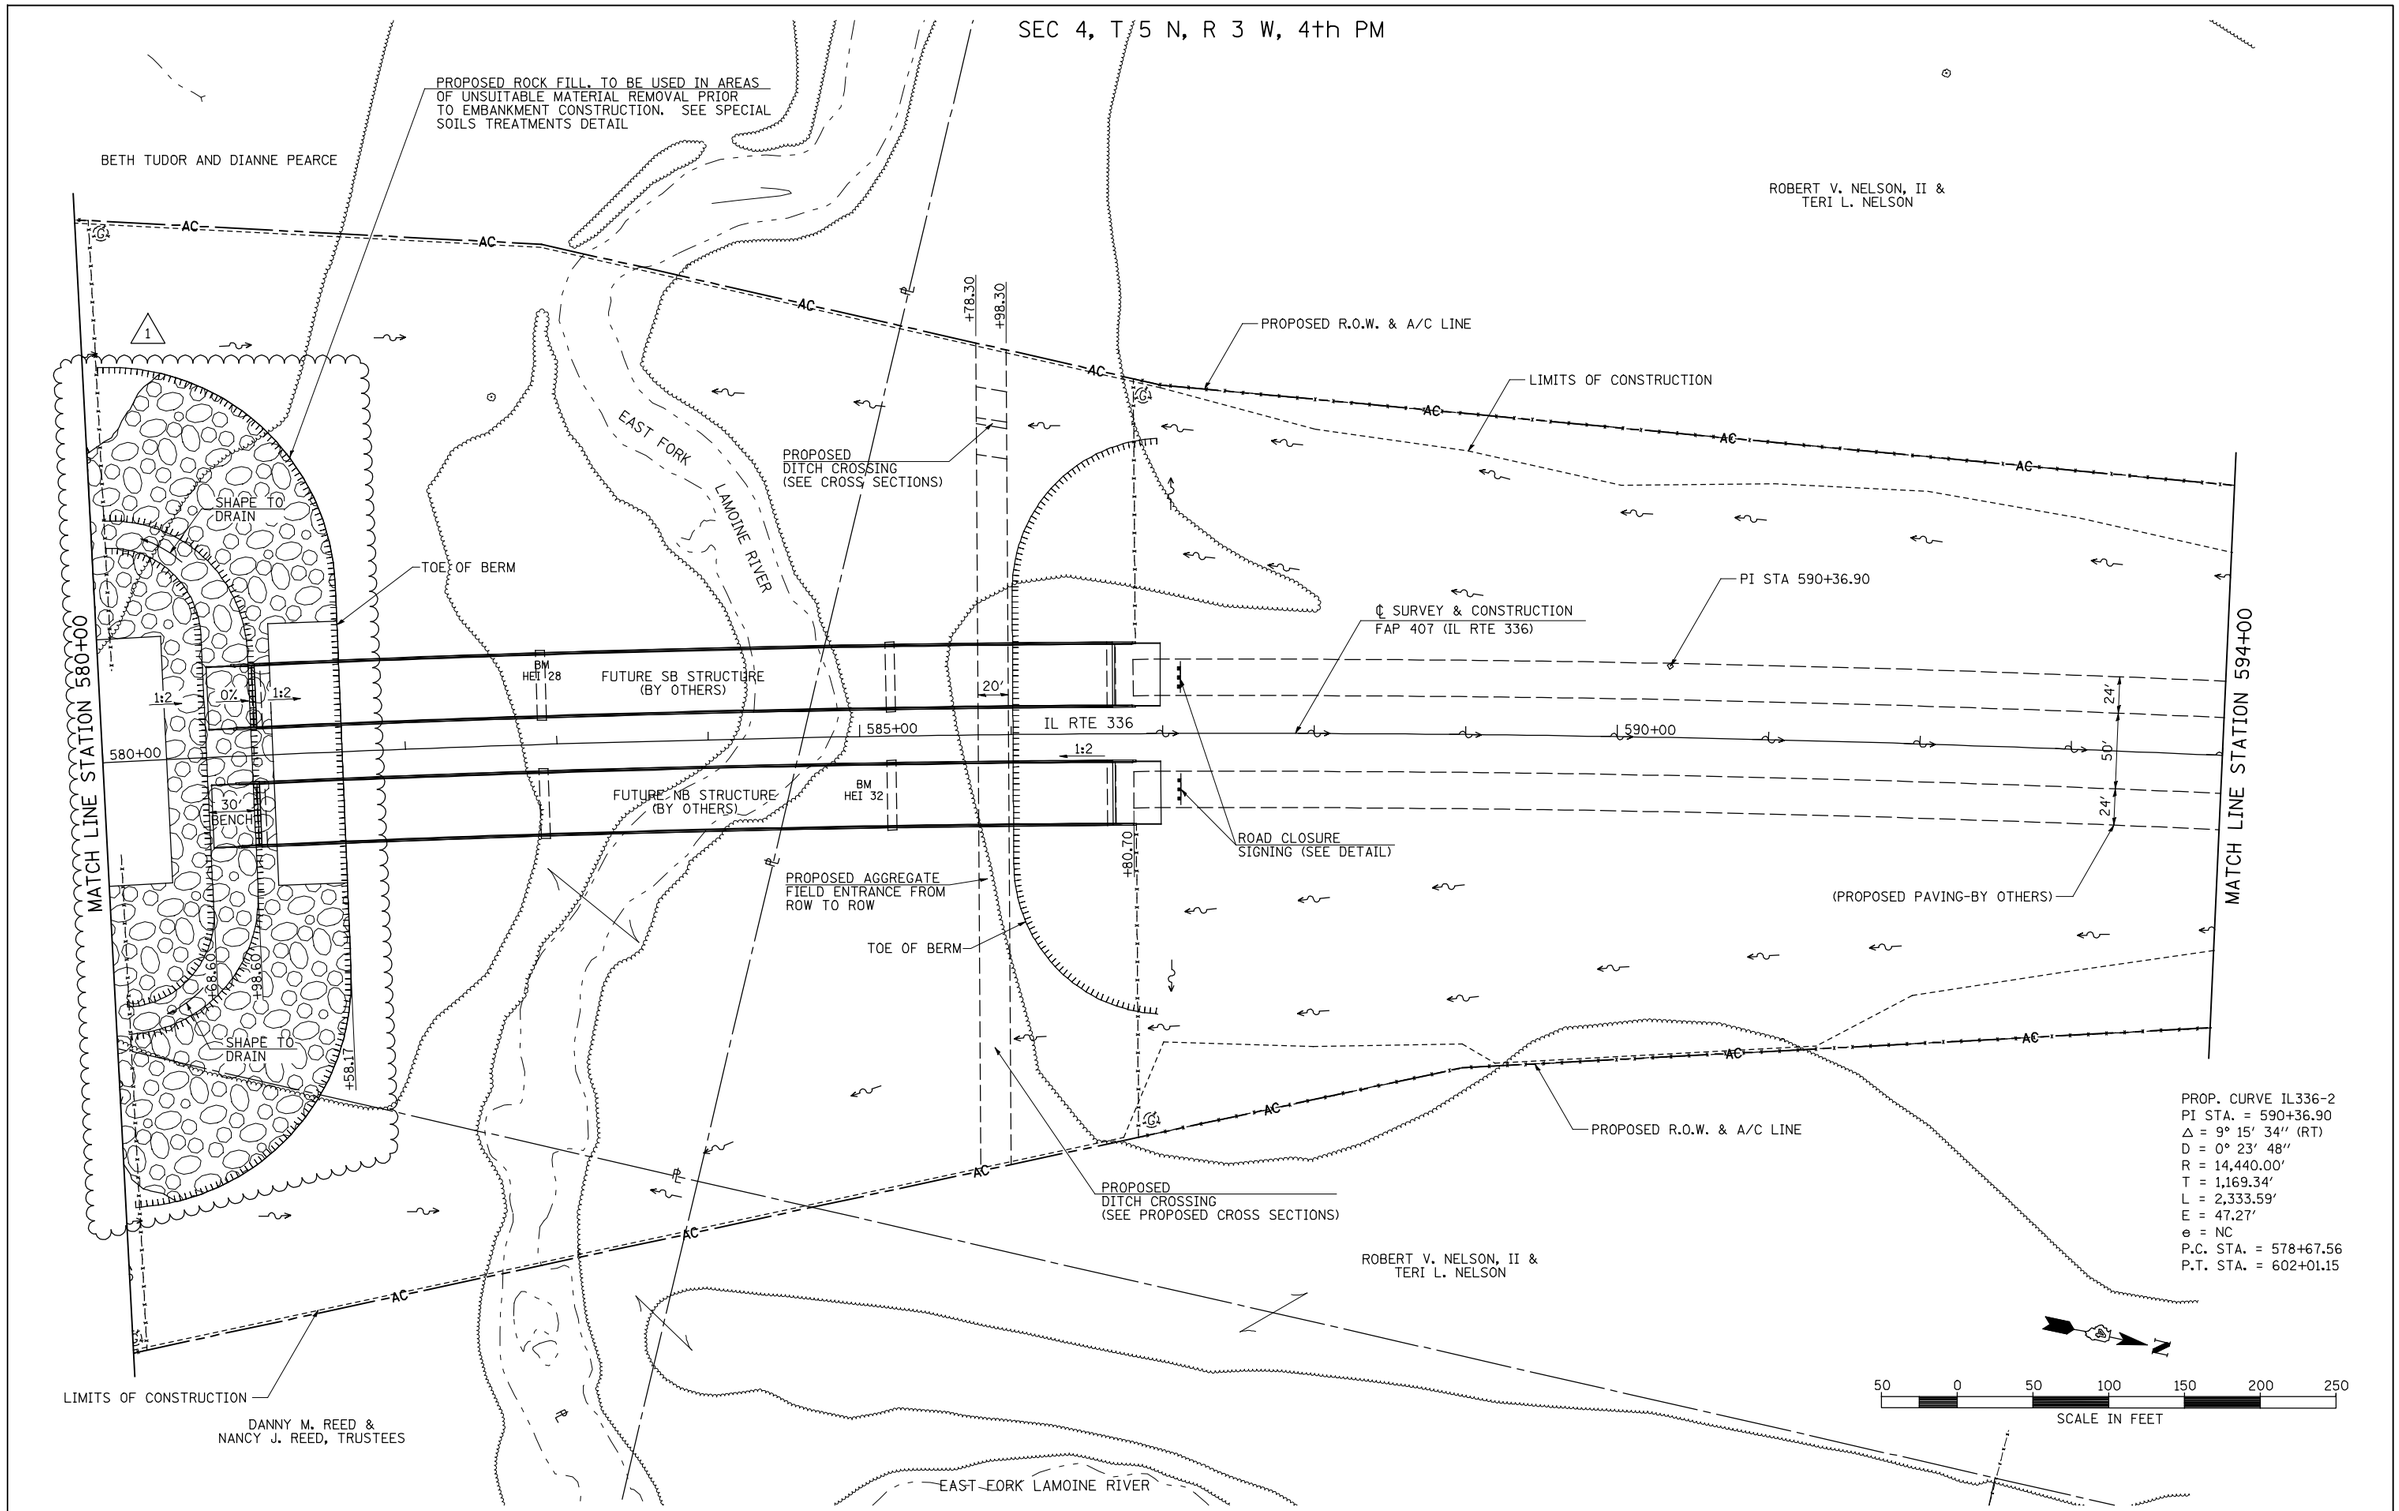

FILE NAME = V:\Transportation\2891\Grading Plans\2891D04.dgn	USER NAME = jdeen	DESIGNED - JRB	REVISED - △1 02/07/2013	STATE OF ILLINOIS DEPARTMENT OF TRANSPORTATION	FAP 407 (IL RTE 336) GRADING & DRAINAGE PLAN & PROFILE STATION 580+00 TO STATION 594+00	F.A.P. RTE.	SECTION	COUNTY	TOTAL SHEETS	SHEET NO.
	PLOT SCALE = 100.00 ′ / IN.	DRAWN - RLR	REVISED -			407	(55-3)A	McDONOUGH	671	113
	PLOT DATE = 2/7/2013	CHECKED - AWM	REVISED -					CONTRACT NO. 68A42		
		DATE - 12-12-12	REVISED -		SCALE: 1″=50′ / SHEET NO. 7 OF 37 SHEETS / STA. 580+00 TO STA. 594+00			ILLINOIS FED. AID PROJECT		