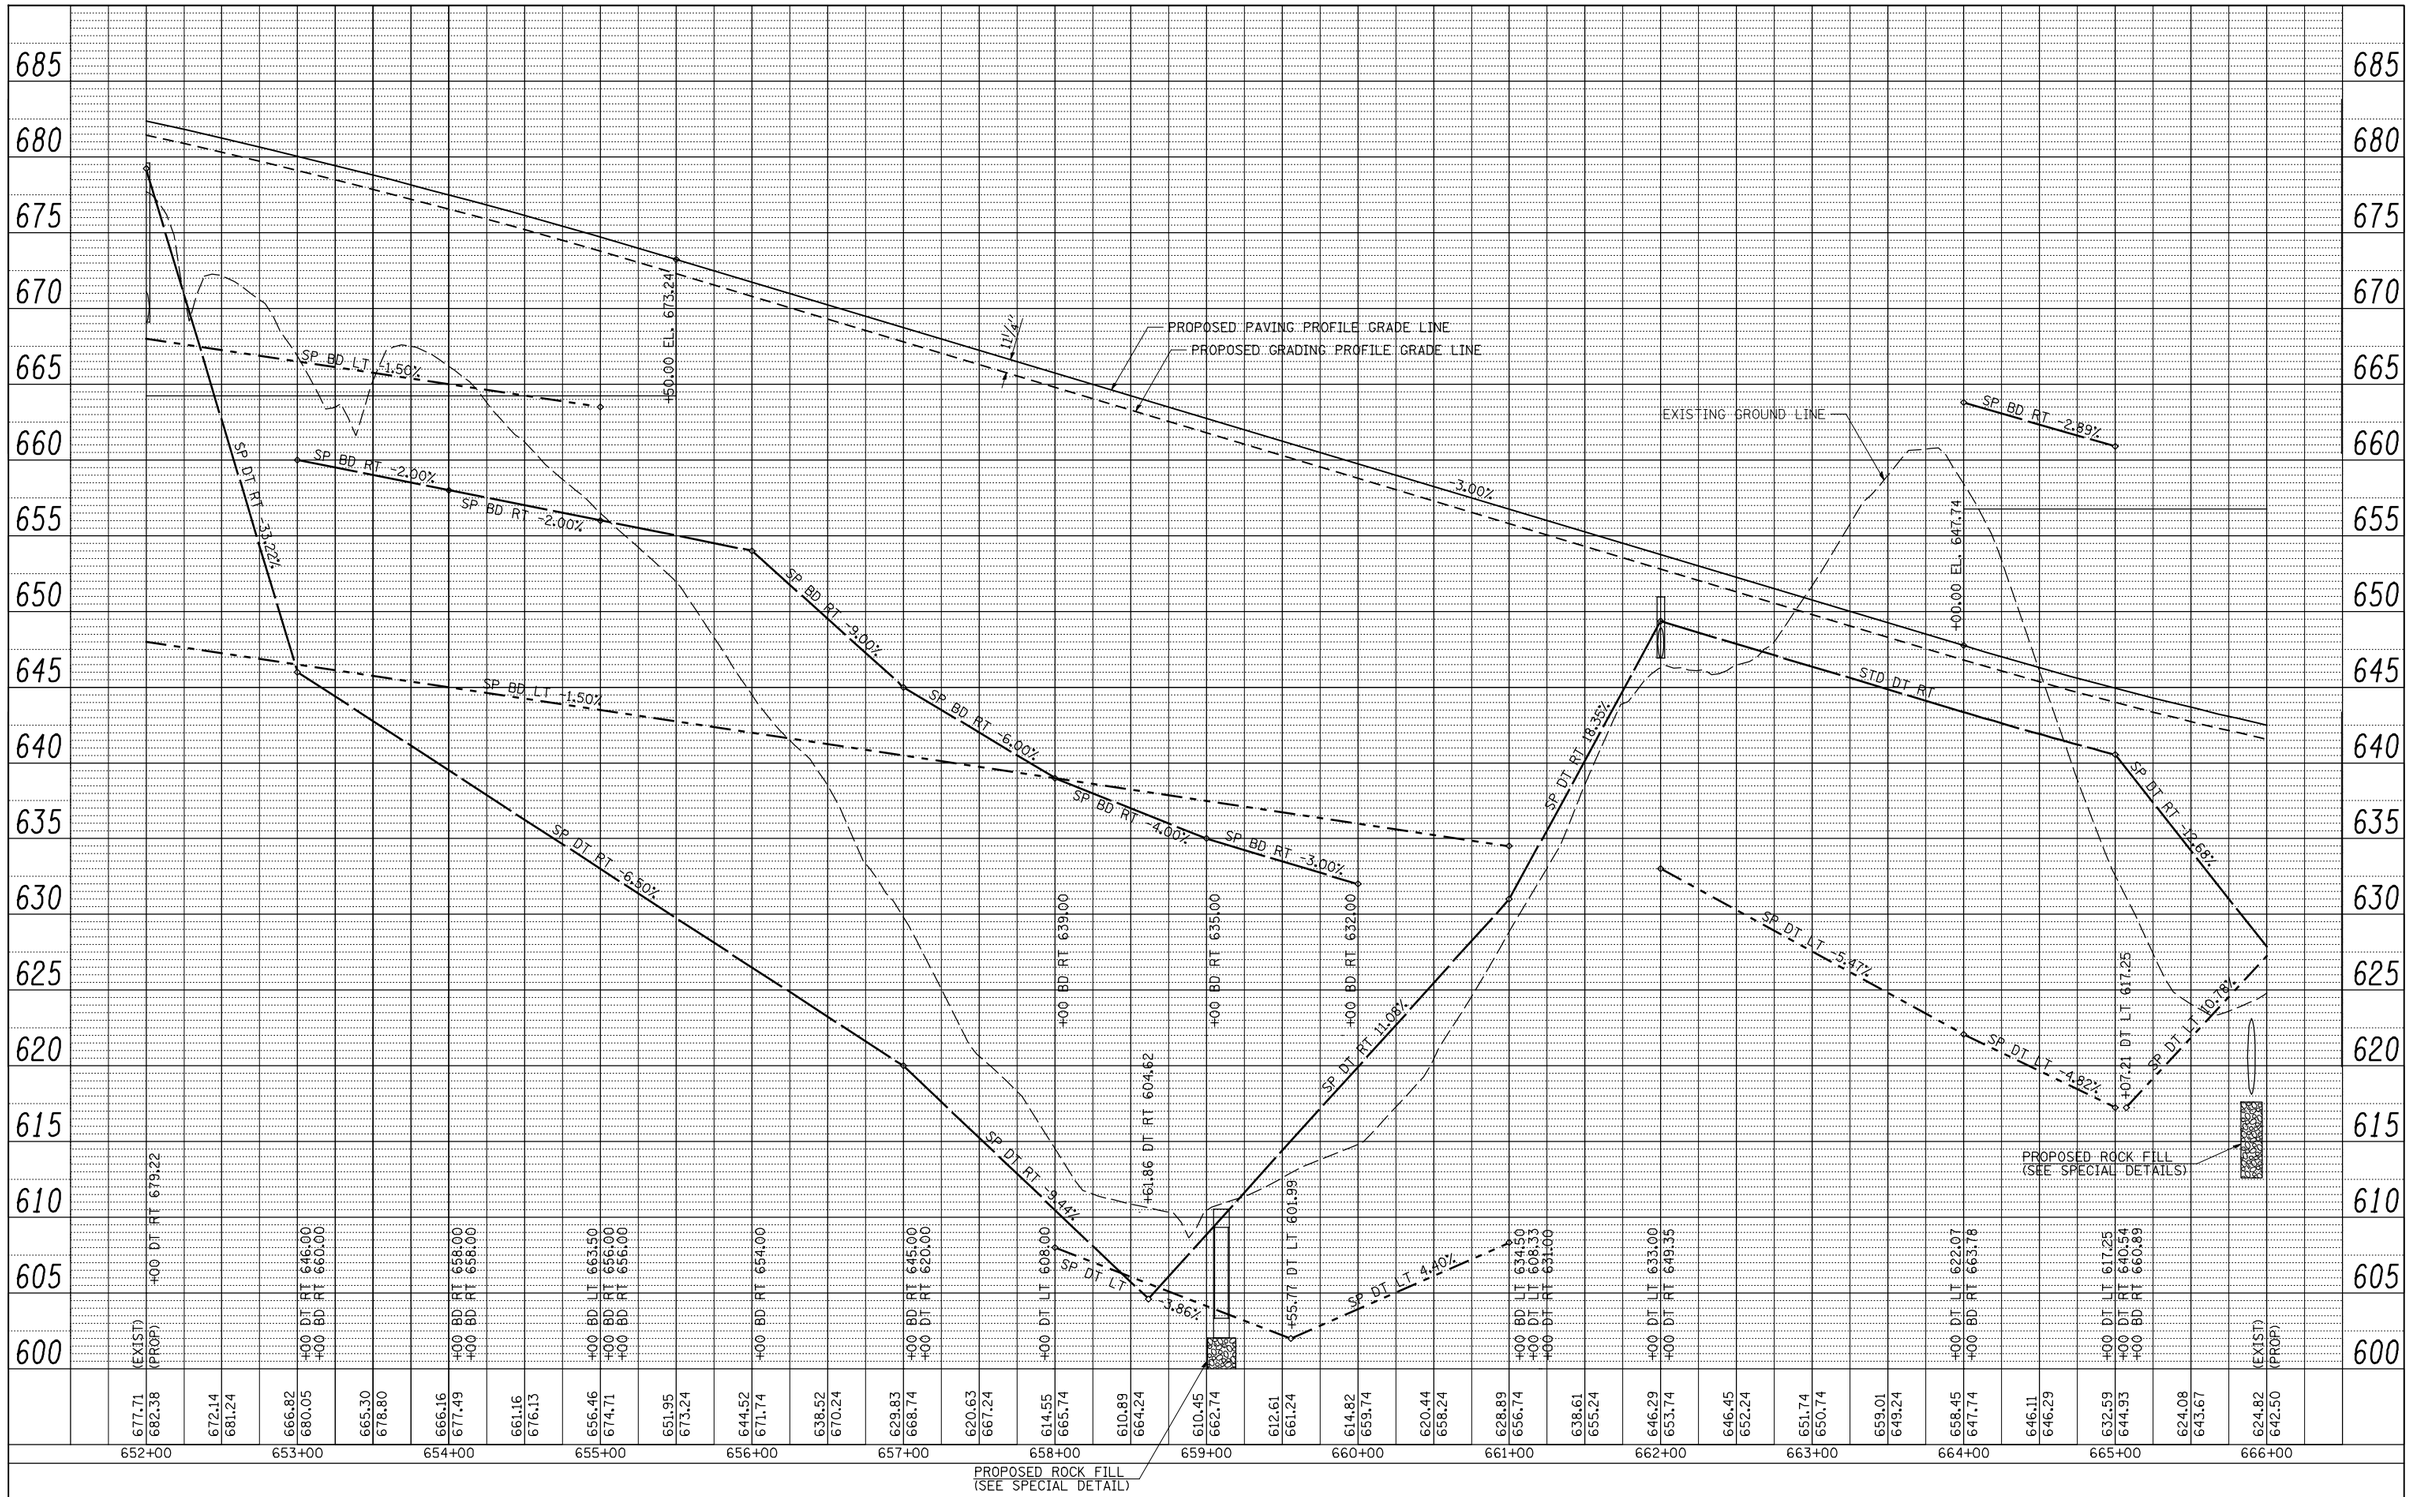

PLAN		BY	DATE
NOTE BOOK NO. ____	SURVEYED / PLOTTED / ALIGNMENT CHECKED / RT. OF WAY CHECKED / CADD FILE NAME		

PROFILE		BY	DATE
NOTE BOOK NO. ____	SURVEYED / PLOTTED / GRADES CHECKED / BLDG. NOTED / STRUCTURE NOTATNS CHKD		

FILE NAME = V:\Transportation\2891\Grading Plans\2891Prof09.dgn	USER NAME = jdeen	DESIGNED - JRB	REVISED -
		DRAWN - RLR	REVISED -
	PLOT SCALE = 100.00 ' / IN.	CHECKED - AWM	REVISED -
	PLOT DATE = 12/12/2012	DATE - 12-12-12	REVISED -

STATE OF ILLINOIS
DEPARTMENT OF TRANSPORTATION

FAP 407 (IL RTE 336)
GRADING & DRAINAGE PLAN & PROFILE
STATION 652+00 TO STATION 666+00

SCALE: 1"=50' | SHEET NO. 18 OF 37 SHEETS | STA. 652+00 TO STA. 666+00

F.A.P. RTE.	SECTION	COUNTY	TOTAL SHEETS	SHEET NO.
407	(55-3)A	McDONOUGH	671	124

CONTRACT NO. 68A42

ILLINOIS FED. AID PROJECT