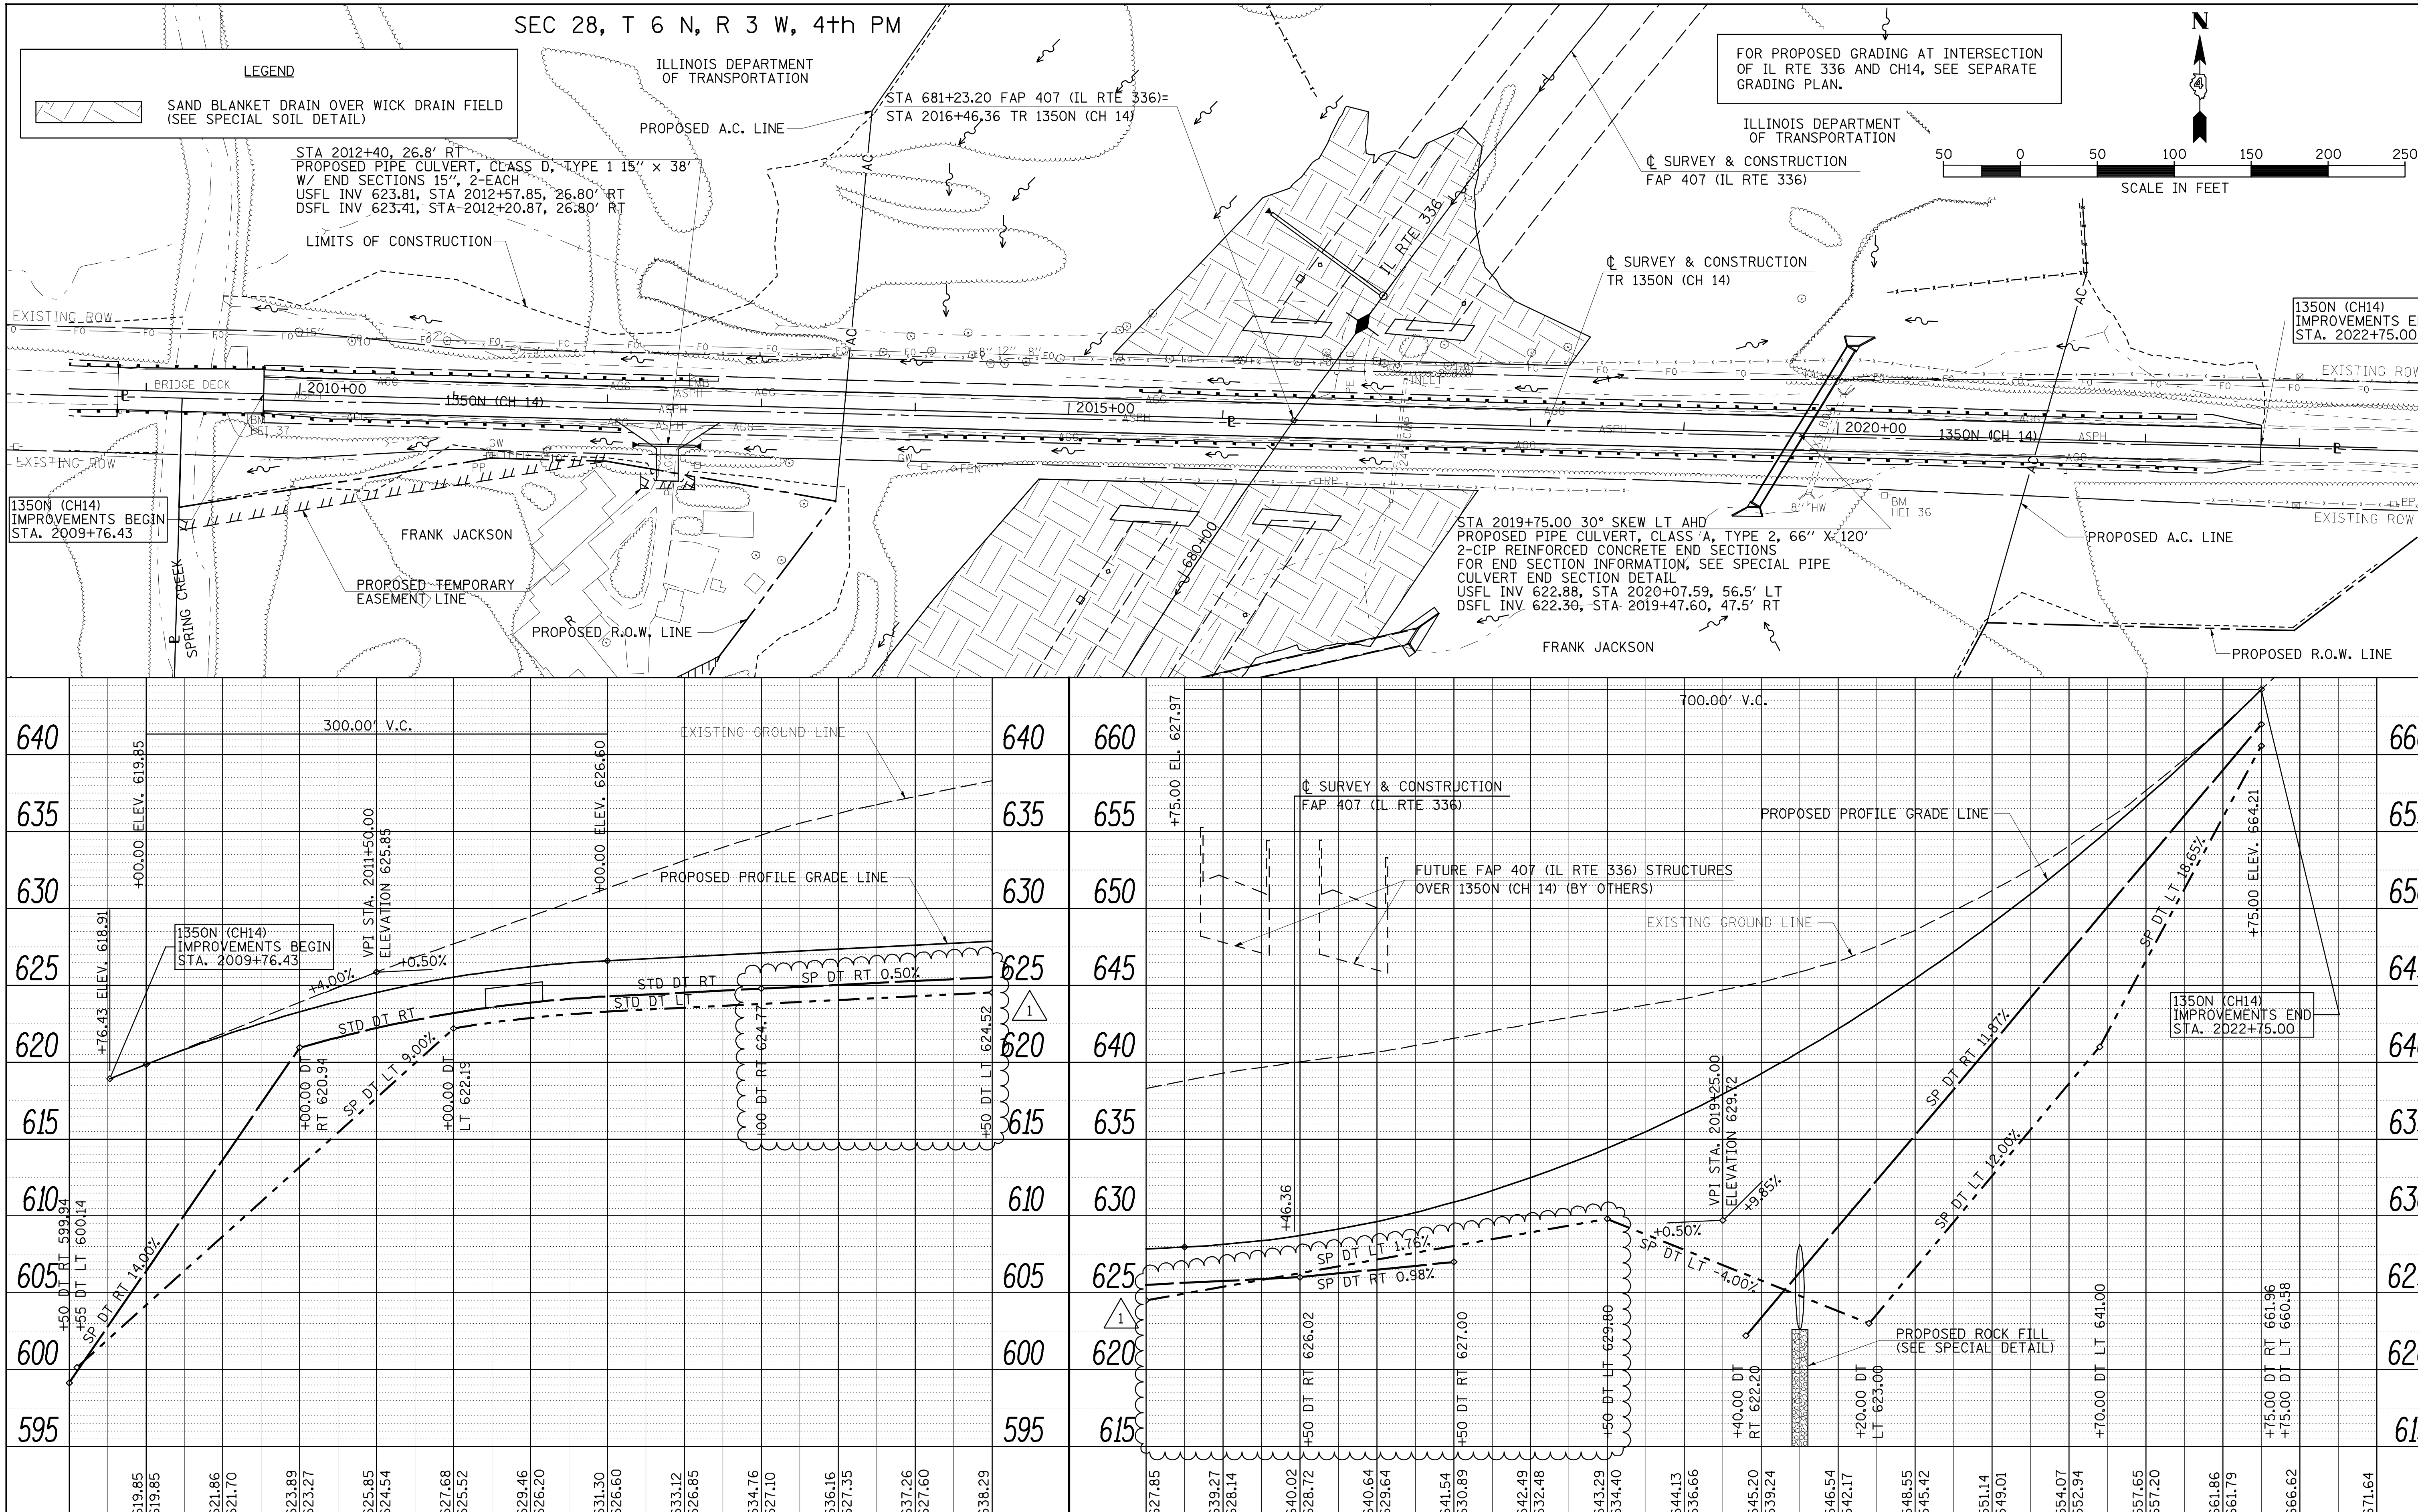

FILE NAME = v:\transportation\2891\grading plans\2891D35(CH14).dgn	USER NAME = jdeen	DESIGNED - JRB	REVISED - ⚠1 02/07/2013
		DRAWN - RLR	REVISED -
	PLOT SCALE = 100.0000 '/ IN.	CHECKED - AWM	REVISED -
	PLOT DATE = 2/7/2013	DATE - 12-12-12	REVISED -

STATE OF ILLINOIS
DEPARTMENT OF TRANSPORTATION

FAP 407 (IL RTE 336)
GRADING & DRAINAGE PLAN & PROFILE – CH 14 (1350N)
STA. 2009+76.43 TO STA. 2022+75.00

SCALE: 1"=50' | SHEET NO. 1 OF 23 SHEETS | STA. 2009+76.43 TO STA. 2022+75.00

F.A.P. RTE.	SECTION	COUNTY	TOTAL SHEETS	SHEET NO.
407	(55-3)A	McDONOUGH	671	144

CONTRACT NO. 68A42

ILLINOIS FED. AID PROJECT