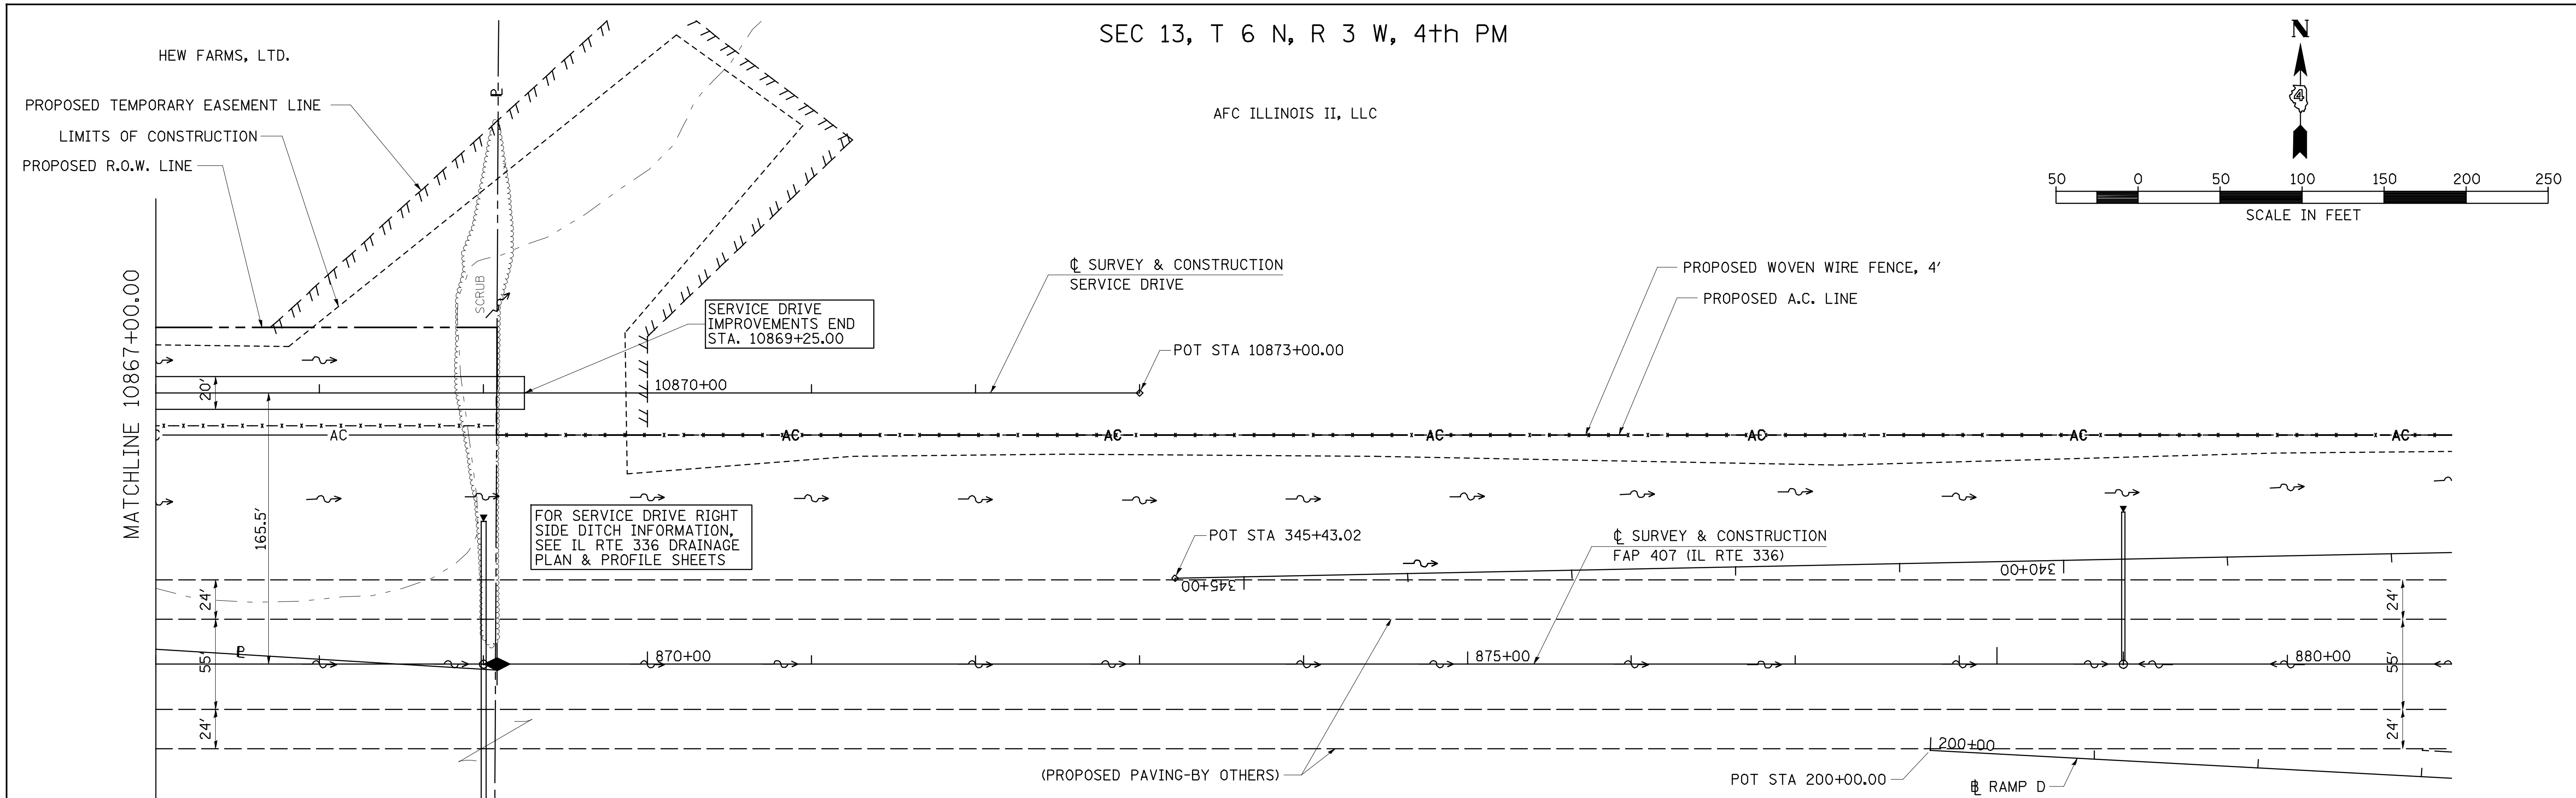

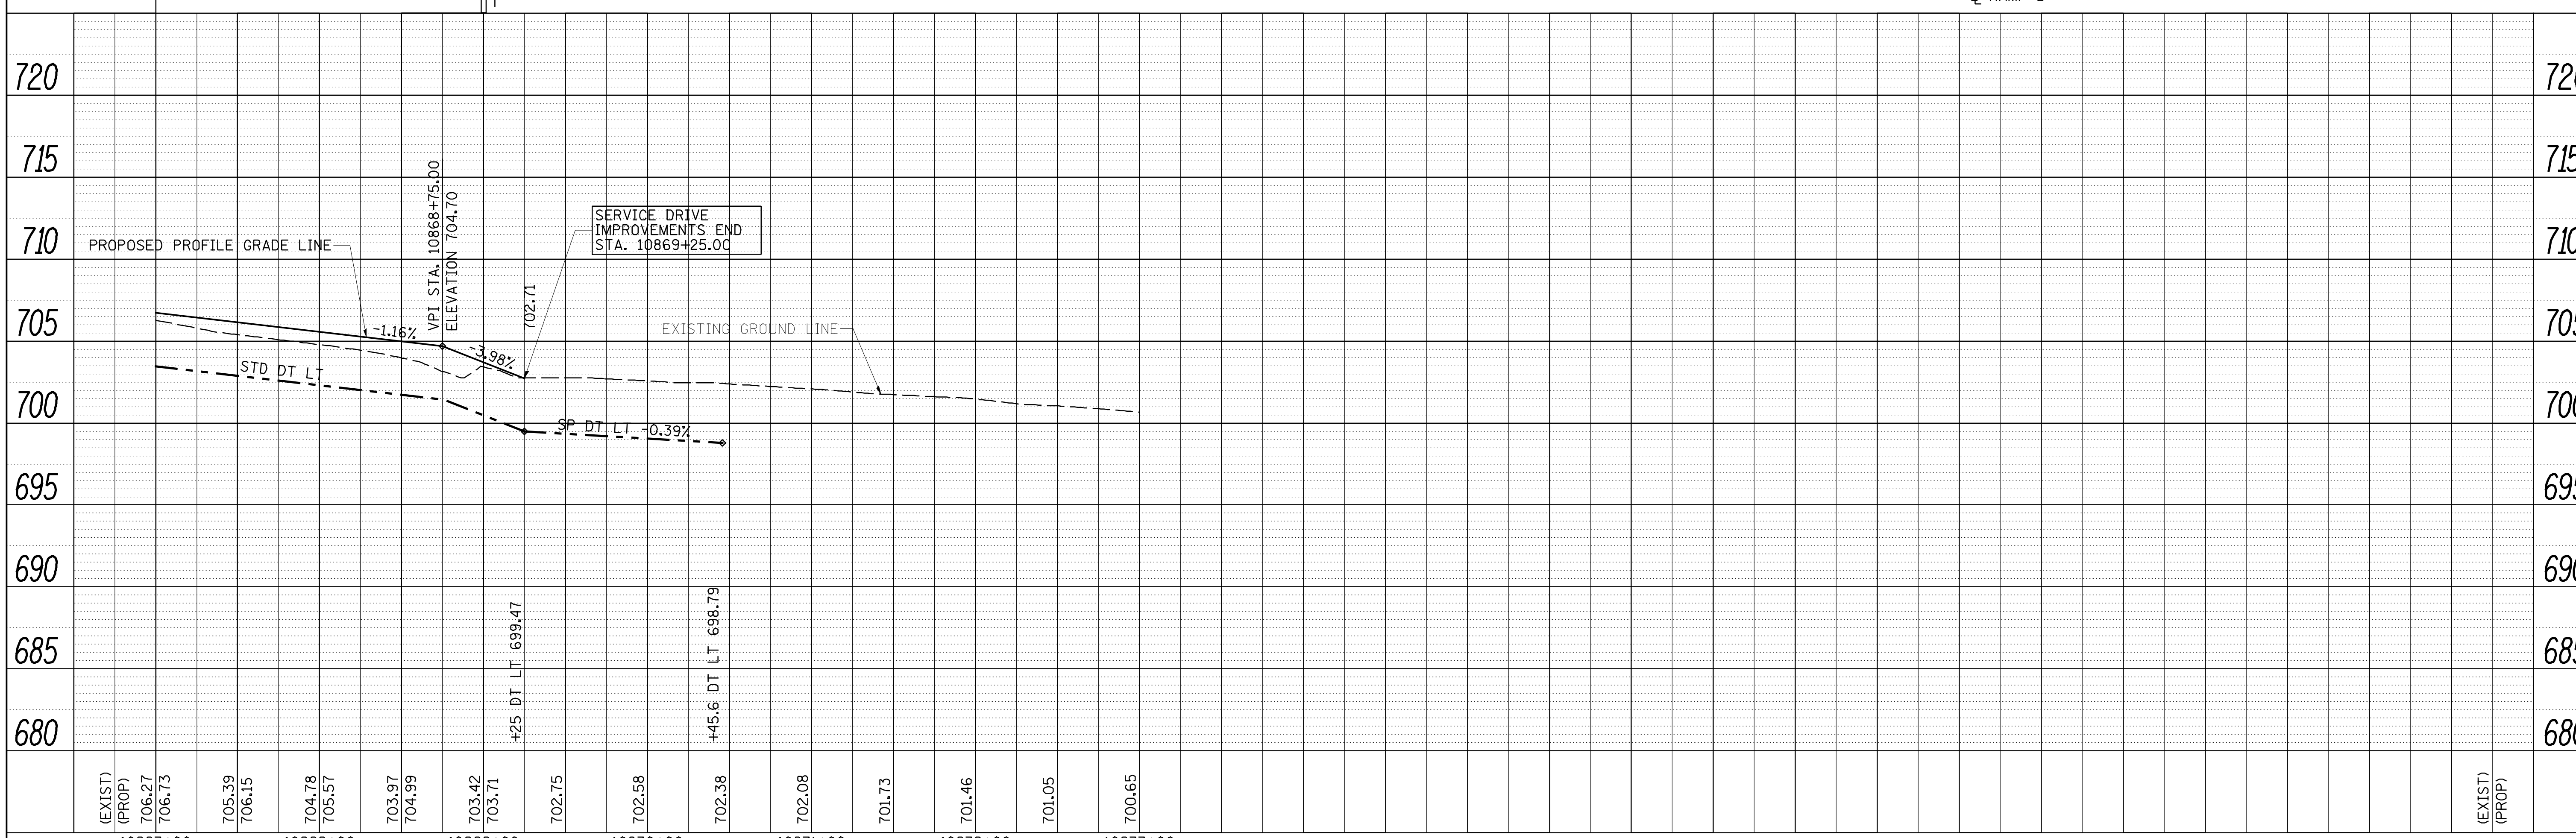

FILE NAME = v:\transportation\2891\grading plans\2891D41(SD).dgn	USER NAME = jdeen	DESIGNED - JRB	REVISED -
		DRAWN - RLR	REVISED -
	PLOT SCALE = 100.0000 ' / IN.	CHECKED - AWM	REVISED -
	PLOT DATE = 12/12/2012	DATE - 12-12-12	REVISED -

STATE OF ILLINOIS
DEPARTMENT OF TRANSPORTATION

FAP 407 (IL RTE 336)
GRADING & DRAINAGE PLAN & PROFILE SERV. DR.
STA. 10867+00 TO STA. 10873+00

SCALE: 1"=50' | SHEET NO. 12 OF 23 SHEETS | STA. 10867+00 TO STA. 10873+00

F.A.P. RTE.	SECTION	COUNTY	TOTAL SHEETS	SHEET NO.
407	(55-3)A	MCDONOUGH	671	155

CONTRACT NO. 68A42

ILLINOIS FED. AID PROJECT