SEC 14, T 6 N, R 3 W, 4th PM

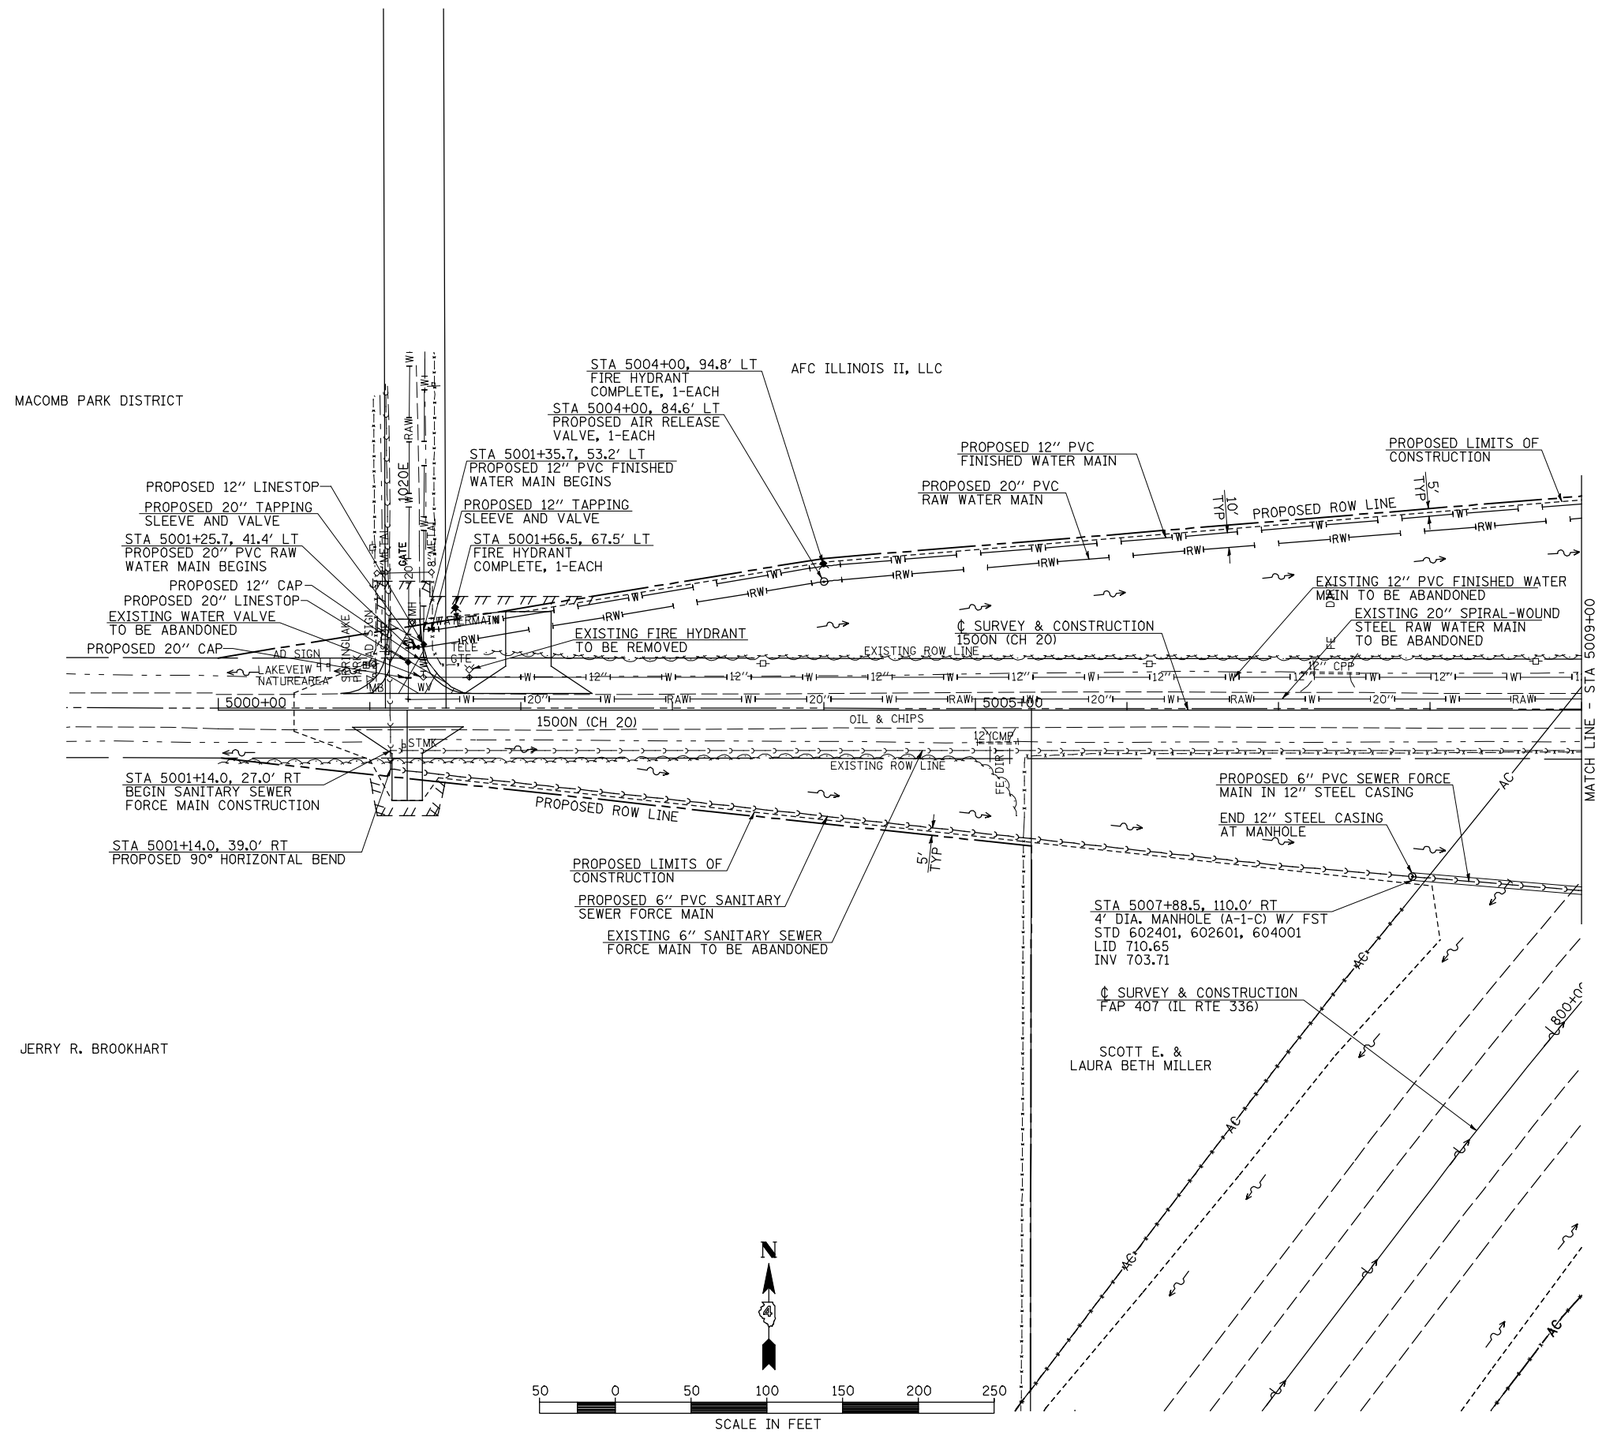

SEC 23, T 6 N, R 3 W, 4th PM

FILE NAME = V:\Transportation\2891\Grading Plans\2891UTIL001(CH20).dgn	USER NAME = jdeen	DESIGNED - JRB	REVISED -	STATE OF ILLINOIS DEPARTMENT OF TRANSPORTATION	FAP 407 (IL RTE 336) UTILITY PLAN 1500N (CH 20) – STA 5000+00 TO STA 5009+00	F.A.P. RTE.	SECTION	COUNTY	TOTAL SHEETS	SHEET NO.
		DRAWN - RLR	REVISED -			407	(55-3)A	MCDONOUGH	671	168
	PLOT SCALE = 100.0000 ' / IN.	CHECKED - AWM	REVISED -					CONTRACT NO. 68A42		
	PLOT DATE = 12/12/2012	DATE - 12-12-12	REVISED -		SCALE: 1" = 50'-0" SHEET NO. 1 OF 6 SHEETS STA. 5000+00 TO STA. 5009+00		ILLINOIS FED. AID PROJECT			