FINAL SURVEY:	BY	DATE
SURVEYED		
PLOTTED		
TEMPLATE		
NOTE BOOK		
AREAS		
NO.	AREAS CHECKED	

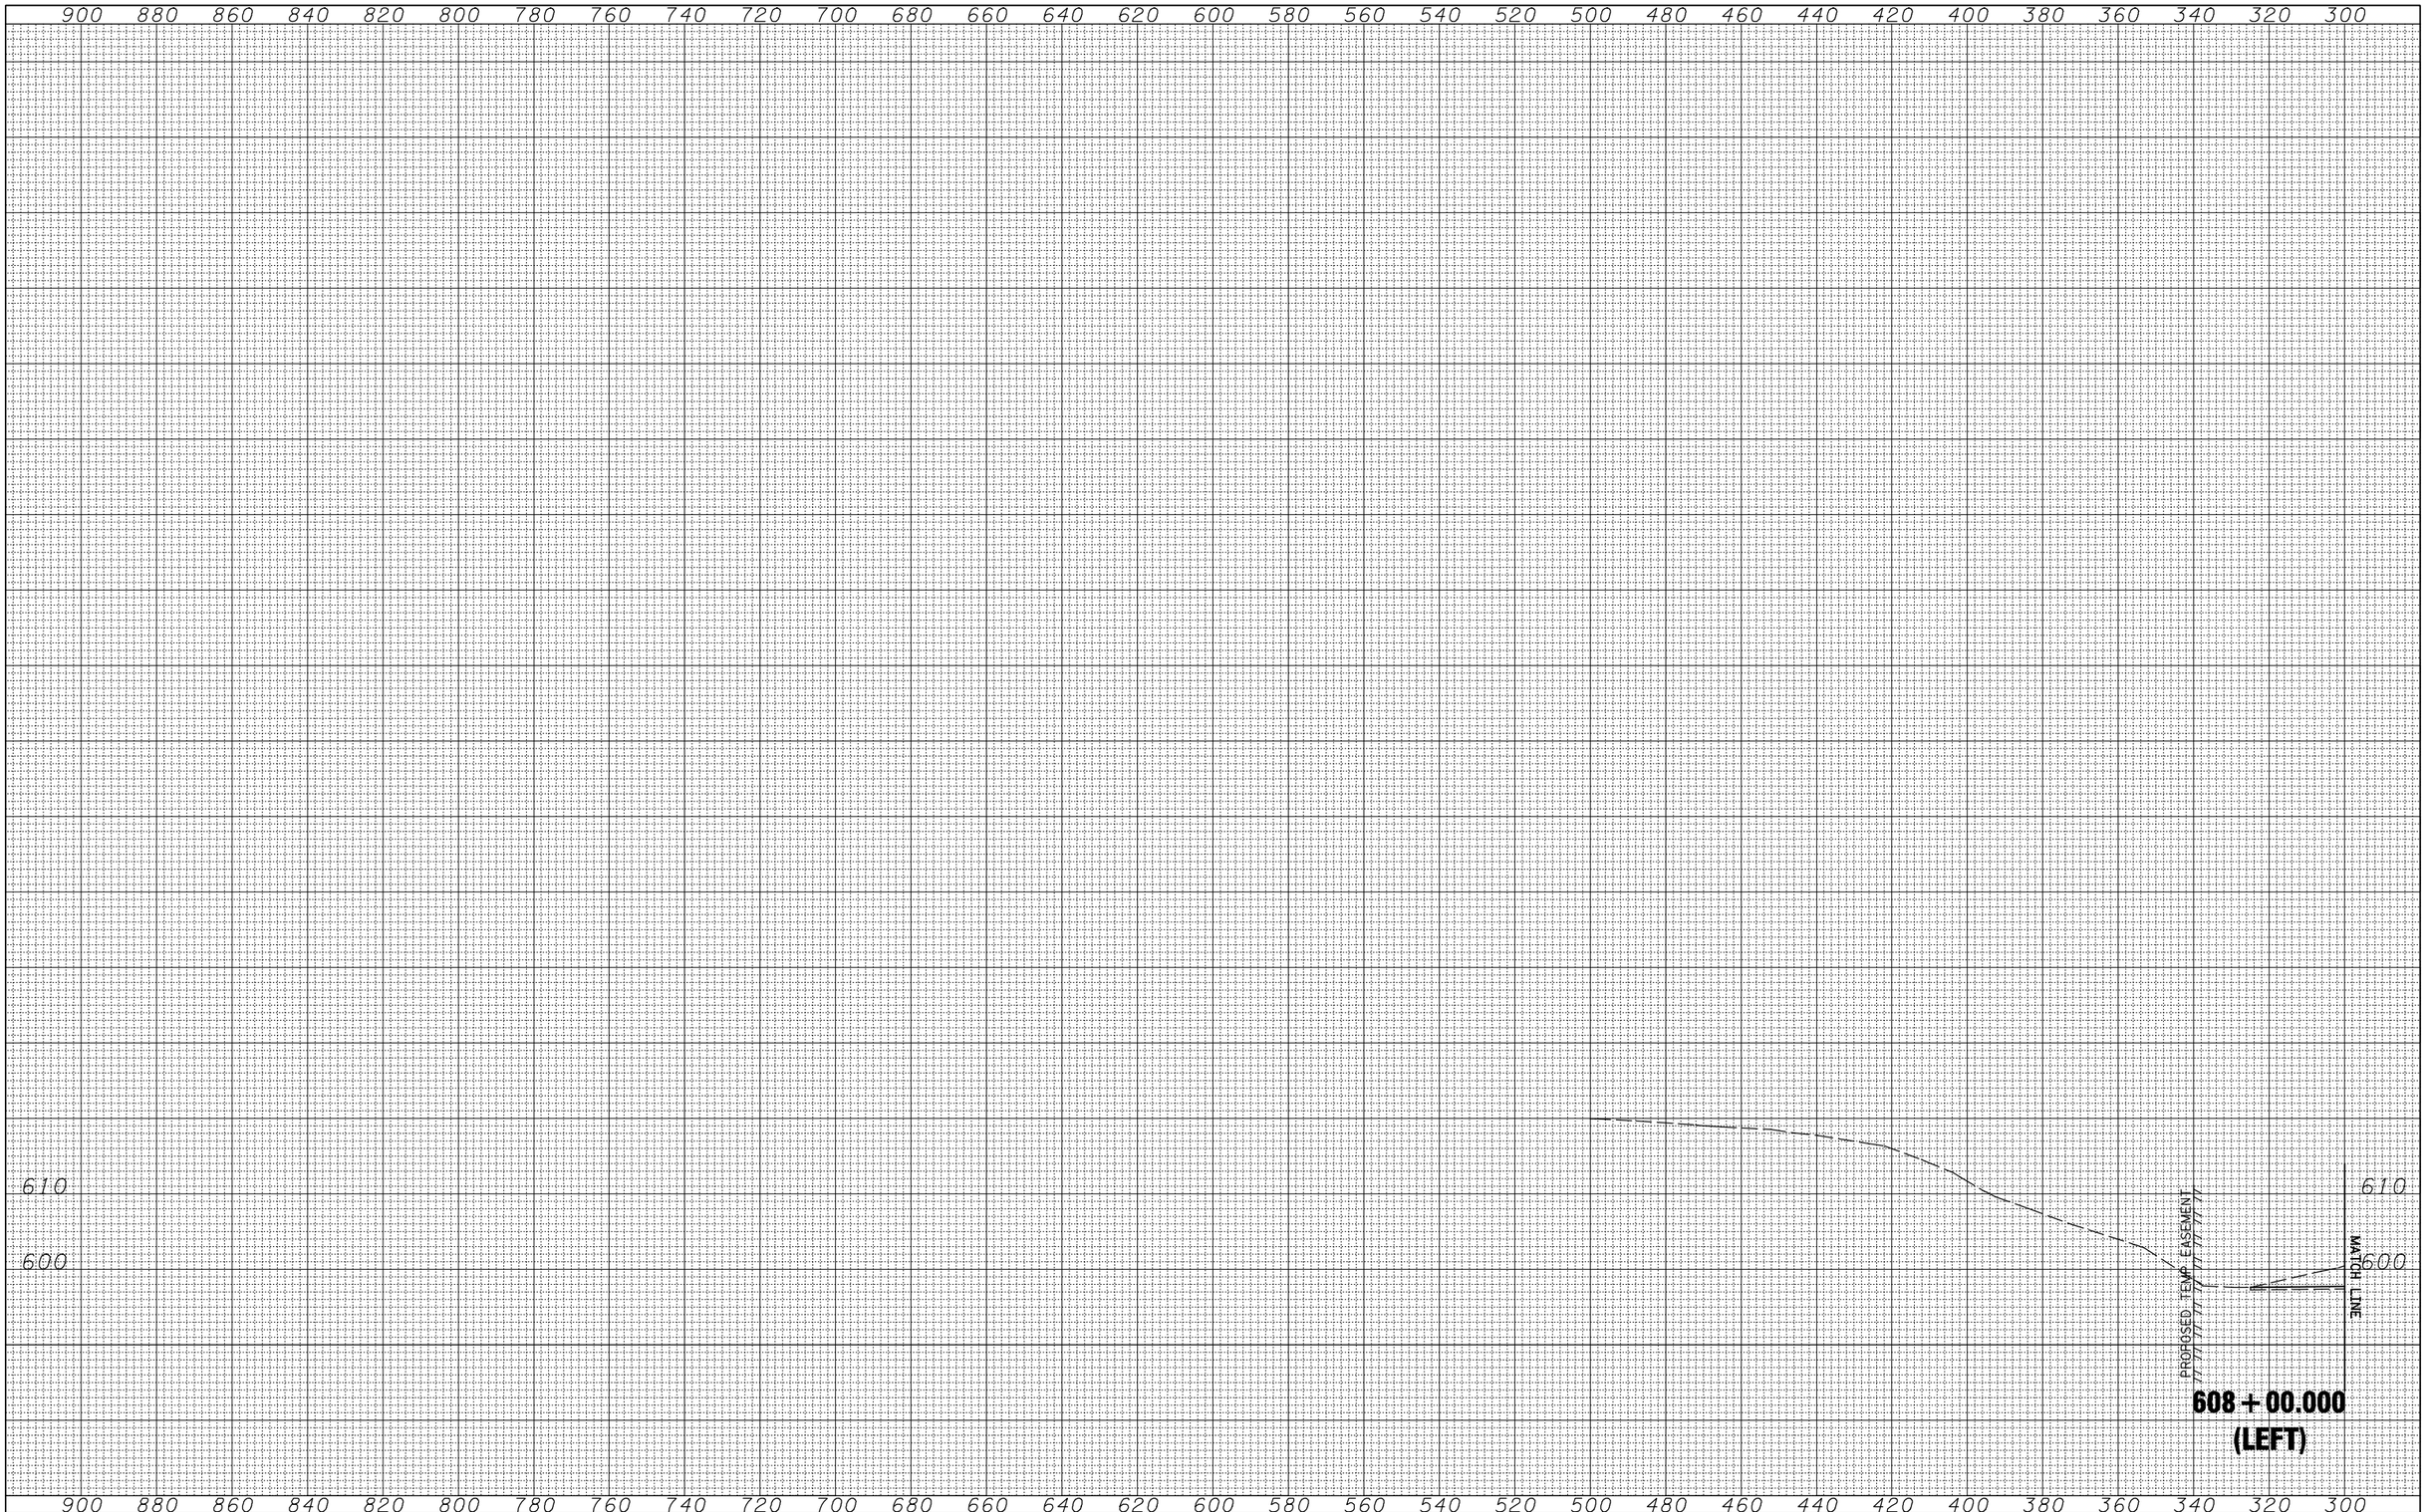

ORIGINAL SURVEY:	BY	DATE
SURVEYED		
PLOTTED		
TEMPLATE		
NOTE BOOK		
AREAS		
NO.	AREAS CHECKED	

FILE NAME = V:\Transportation\2891\Grading Plans\2891xsheets-20SCALE.dgn	USER NAME = jdeen	DESIGNED - JRB	REVISED -
	PLOT SCALE = 40.00 ' / IN.	DRAWN - TJD	REVISED -
	PLOT DATE = 12/12/2012	CHECKED - AWM	REVISED -
		DATE - 12-12-12	REVISED -

STATE OF ILLINOIS
DEPARTMENT OF TRANSPORTATION

FAP ROUTE 407 (IL RTE 336)
CROSS SECTIONS – MATCHLINE LT

SCALE: 1"=20' H, 1"=10' V | SHEET NO. 51 OF 176 SHEETS | STA. 608+00.000 TO STA. 608+00.000

F.A.P RTE.	SECTION	COUNTY	TOTAL SHEETS	SHEET NO.
407	(55-3)A	MCDONOUGH	671	381
		CONTRACT NO. 68A42		
		ILLINOIS	FED. AID PROJECT	