| FINAL SURVEY | NOTE BOOK | NO. |
|---|---|---|
| SURVEYED | | |
| PLOTTED | | |
| TEMPLATE | | |
| AREAS | | |
| AREAS CHECKED | | |

| BY | DATE |
|---|---|
| | |
| | |
| | |
| | |
| | |

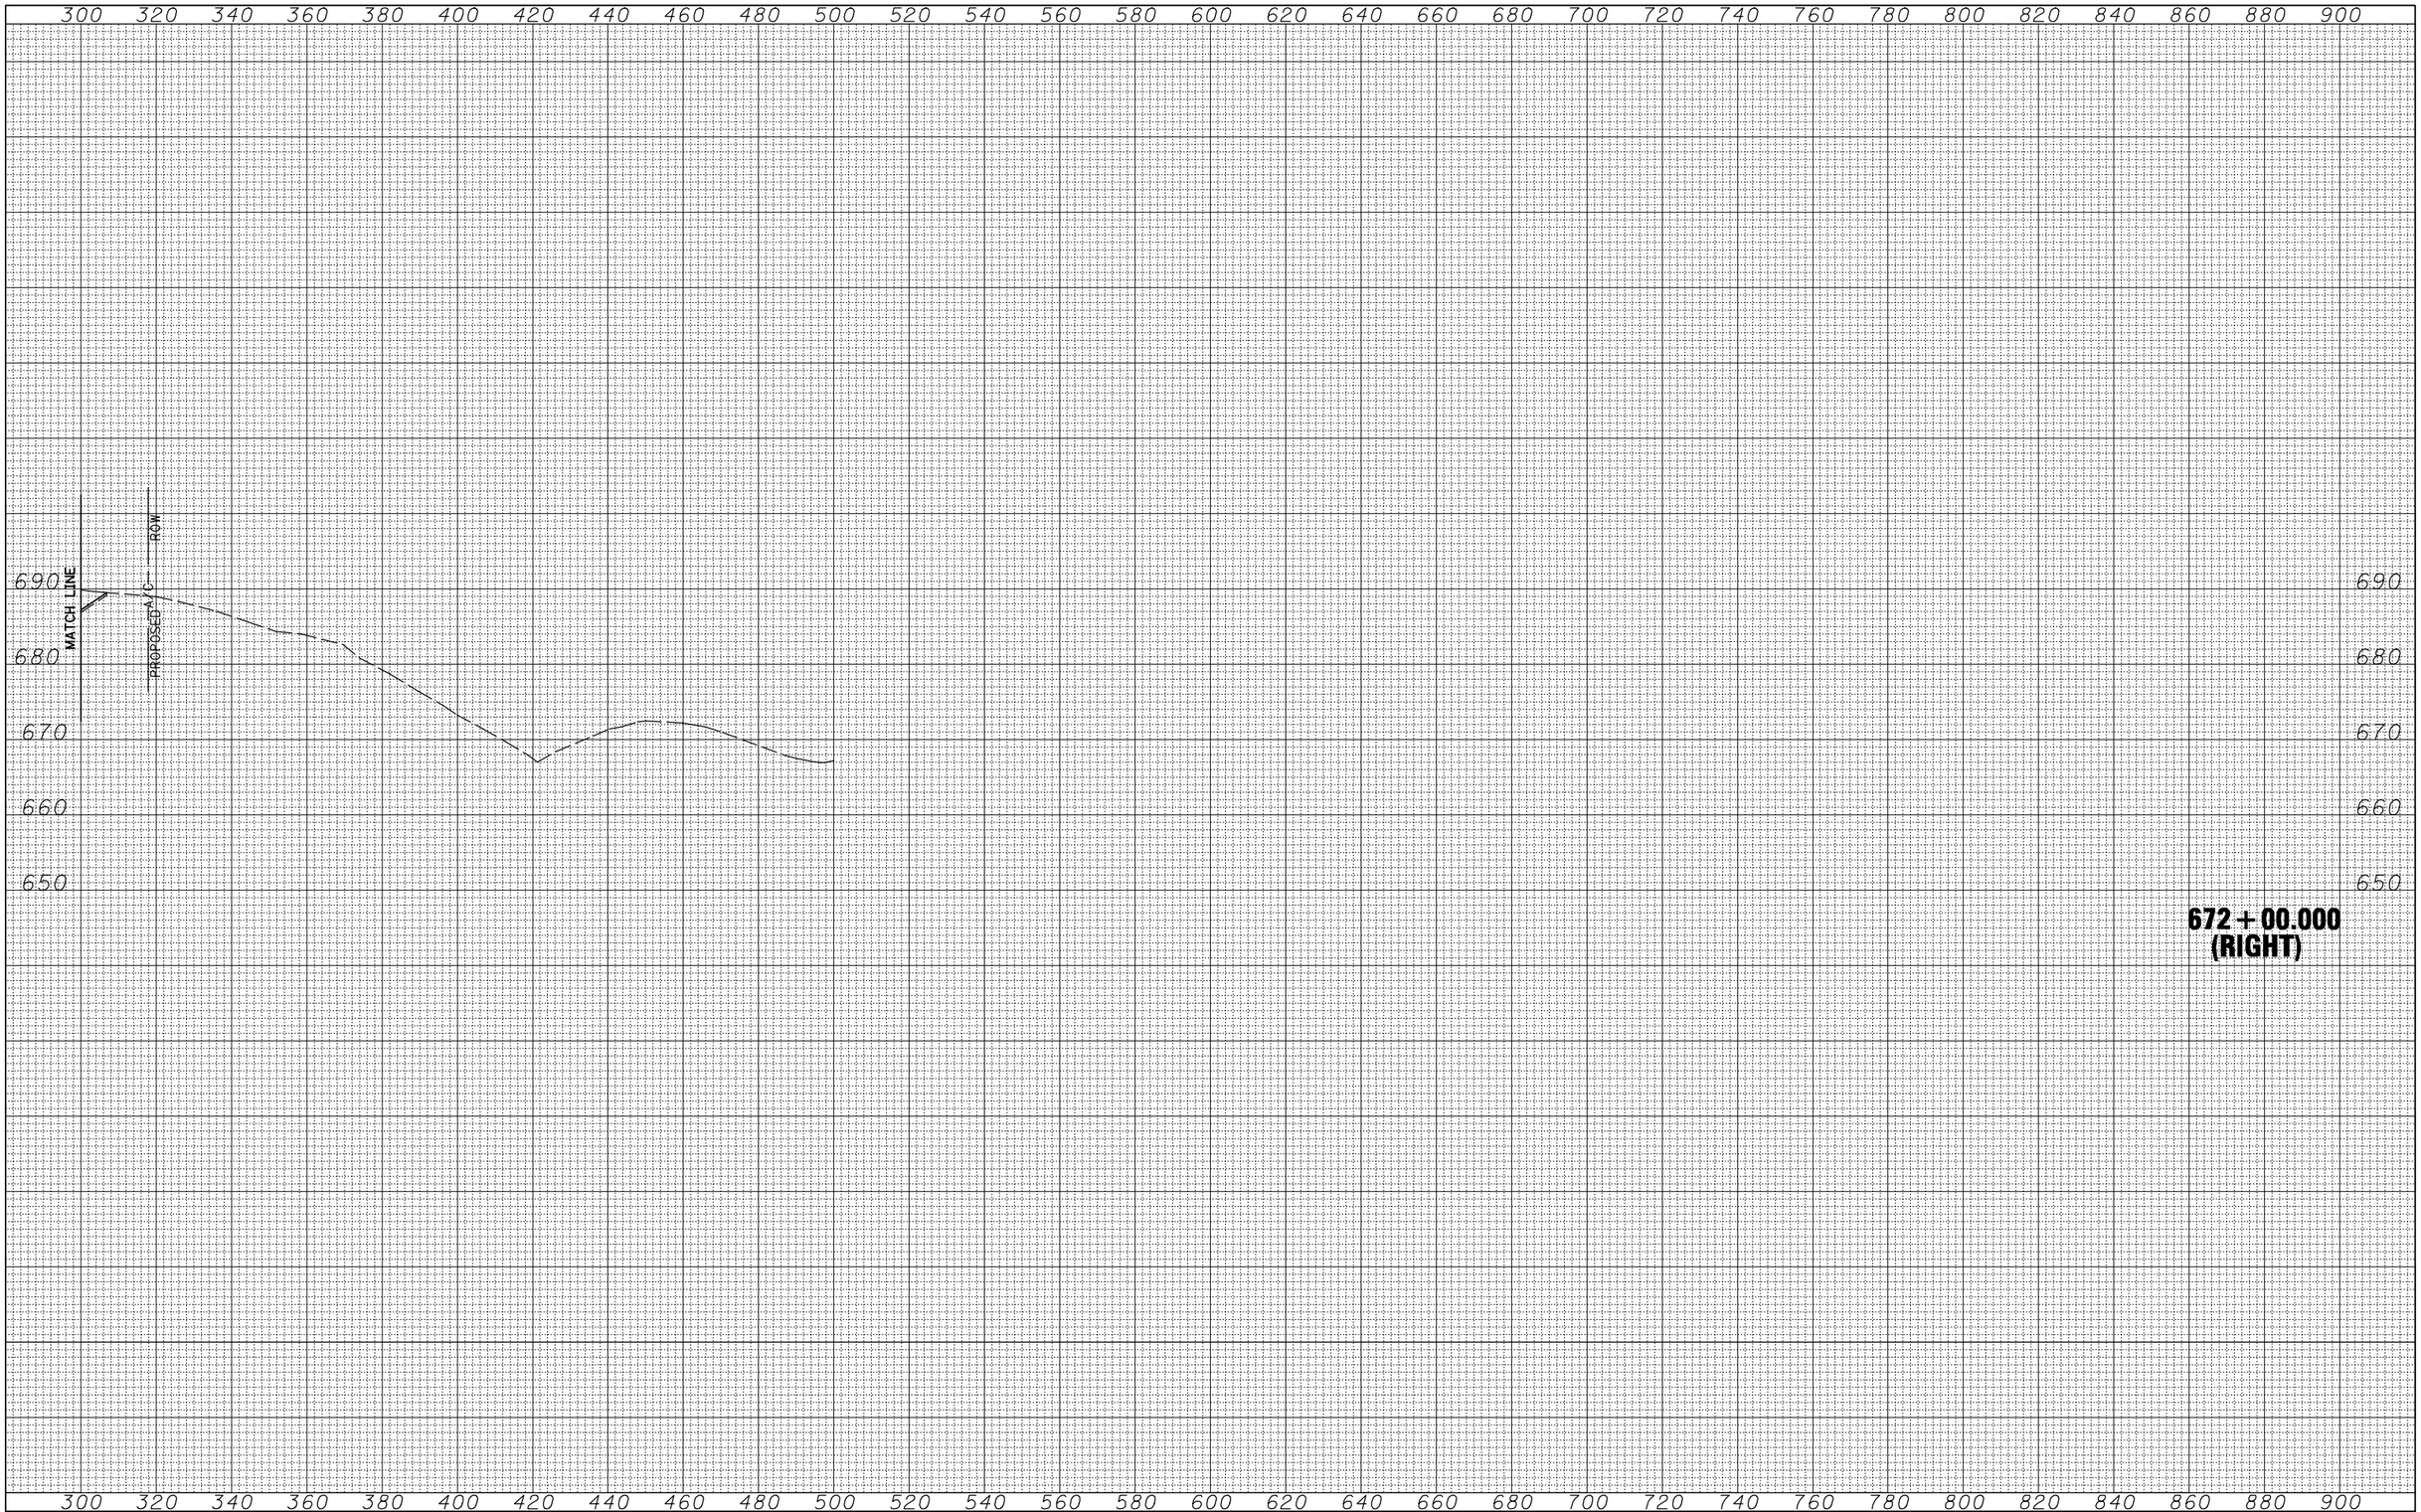


| ORIGINAL SURVEY | NOTE BOOK | NO. |
|---|---|---|
| SURVEYED | | |
| PLOTTED | | |
| TEMPLATE | | |
| AREAS | | |
| AREAS CHECKED | | |

| BY | DATE |
|---|---|
| | |
| | |
| | |
| | |
| | |

| | | | |
|---|---|---|---|
| FILE NAME = V:\Transportation\2891\Grading Plans\2891xsheets-20SCALE.dgn | USER NAME = jdeen | DESIGNED - JRB | REVISED - |
| | | DRAWN - TJD | REVISED - |
| | PLOT SCALE = 40.00 ' / IN. | CHECKED - AWM | REVISED - |
| | PLOT DATE = 12/12/2012 | DATE - 12-12-12 | REVISED - |

**STATE OF ILLINOIS**
**DEPARTMENT OF TRANSPORTATION**

**FAP ROUTE 407 (IL RTE 336)**
**CROSS SECTIONS – MATCHLINE RT**

SCALE: 1"=20' H, 1"=10' V | SHEET NO. 89 OF 176 SHEETS | STA. 672+00.000 TO STA. 672+00.000

| F.A.P RTE. | SECTION | COUNTY | TOTAL SHEETS | SHEET NO. |
|---|---|---|---|---|
| 407 | (55-3)A | MCDONOUGH | 671 | 419 |
| | | CONTRACT NO. 68A42 | | |
| | | ILLINOIS | FED. AID PROJECT | |