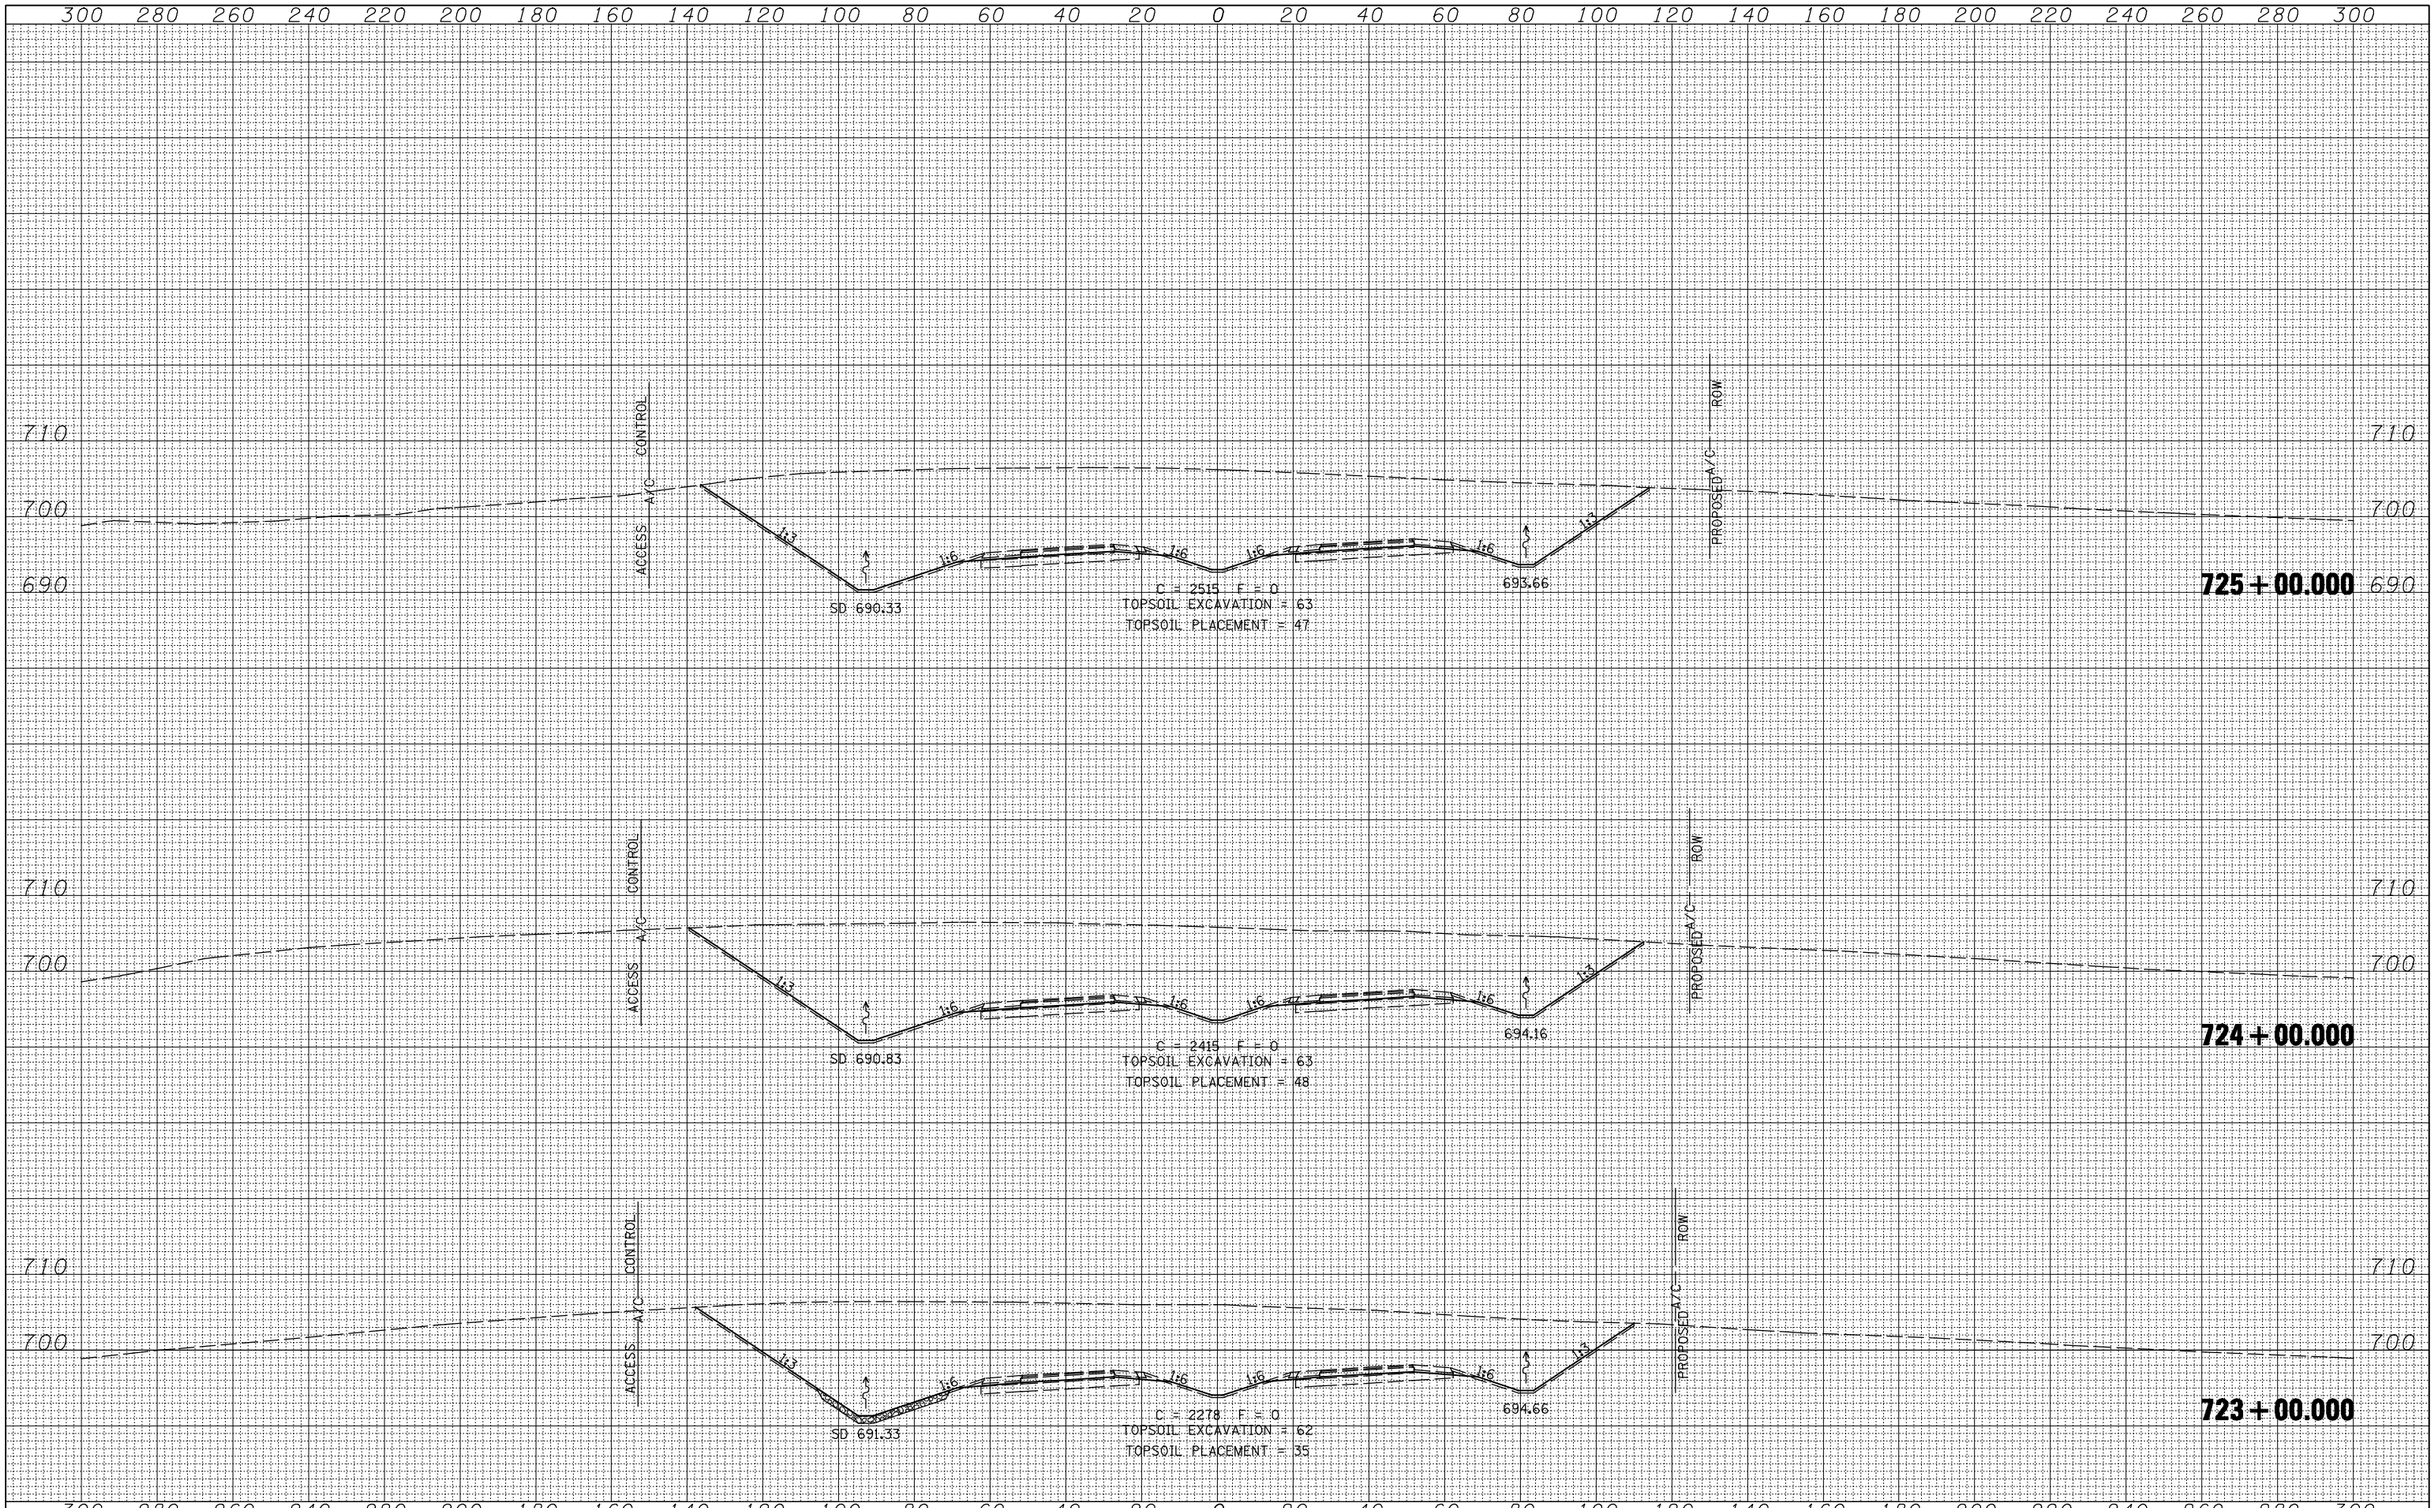


| FINAL SURVEY | BY | DATE |
|---|---|---|
| SURVEYED | | |
| PLOTTED | | |
| TEMPLATE | | |
| AREAS | | |
| AREAS CHECKED | | |
| NOTE BOOK NO. | | |

| ORIGINAL SURVEY | BY | DATE |
|---|---|---|
| SURVEYED | | |
| PLOTTED | | |
| TEMPLATE | | |
| AREAS | | |
| AREAS CHECKED | | |
| NOTE BOOK NO. | | |

| | | | |
|---|---|---|---|
| FILE NAME = V:\Transportation\2891\Grading Plans\2891xsheets-20SCALE.dgn | USER NAME = jdeen | DESIGNED - JRB | REVISED - |
| | | DRAWN - TJD | REVISED - |
| | PLOT SCALE = 40.00 ' / IN. | CHECKED - AWM | REVISED - |
| | PLOT DATE = 12/12/2012 | DATE - 12-12-12 | REVISED - |

**STATE OF ILLINOIS**
**DEPARTMENT OF TRANSPORTATION**

**FAP ROUTE 407 (IL RTE 336)**
**CROSS SECTIONS**

SCALE: 1"=20' H 1"=10' V | SHEET NO. 124 OF 176 SHEETS | STA. 723+00.000 TO STA. 725+00.000

| F.A.P RTE. | SECTION | COUNTY | TOTAL SHEETS | SHEET NO. |
|---|---|---|---|---|
| 407 | (55-3)A | MCDONOUGH | 671 | 454 |

CONTRACT NO. 68A42

ILLINOIS FED. AID PROJECT