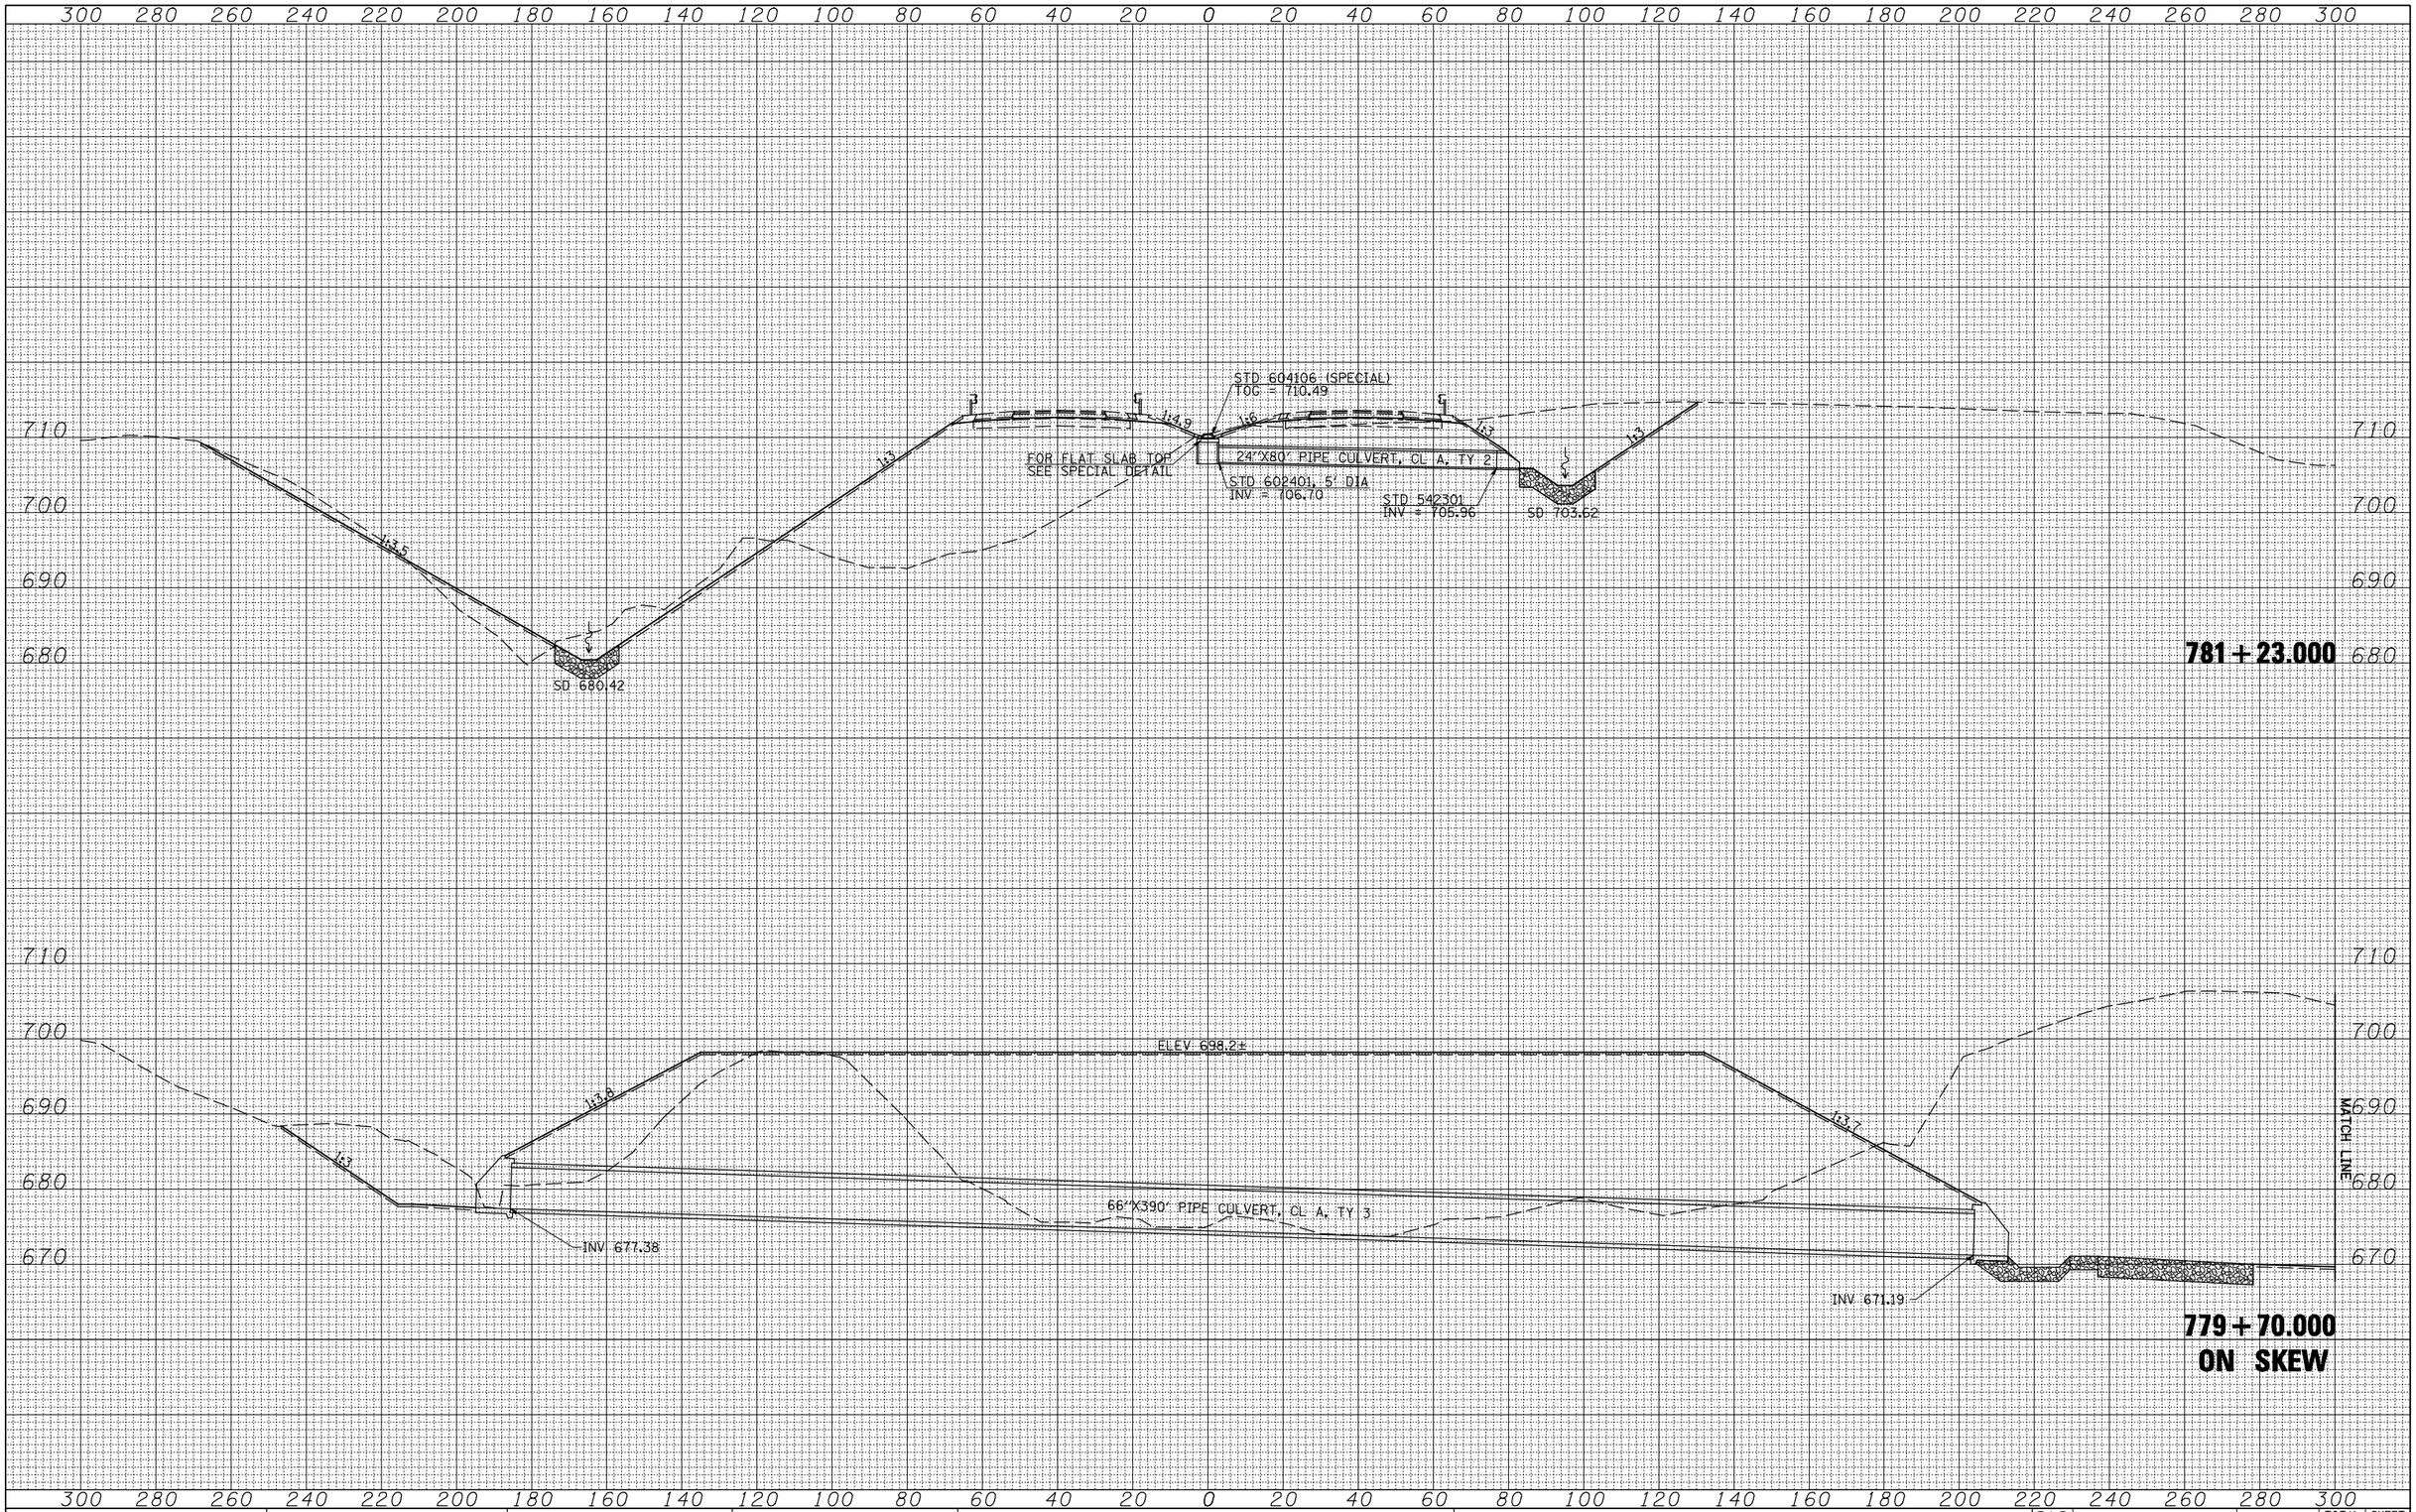

FINAL SURVEY	BY	DATE
SURVEYED		
PLOTTED		
TEMPLATE		
AREAS		
AREAS CHECKED		
NOTE BOOK		
NO.		

ORIGINAL SURVEY	BY	DATE
SURVEYED		
PLOTTED		
TEMPLATE		
AREAS		
AREAS CHECKED		
NOTE BOOK		
NO.		

FILE NAME = V:\Transportation\2891\Grading Plans\2891xsheets-20SCALE.dgn	USER NAME = jdeen	DESIGNED - JRB
		DRAWN - TJD
	PLOT SCALE = 40.00 ' / IN.	CHECKED - AWM
	PLOT DATE = 12/12/2012	DATE - 12-12-12
		REVISED -
		REVISED -
		REVISED -
		REVISED -

STATE OF ILLINOIS
DEPARTMENT OF TRANSPORTATION

FAP ROUTE 407 (IL RTE 336)
CULVERT CROSS SECTIONS

SCALE: 1"=20' H, 1"=10' V | SHEET NO. 18 OF 22 SHEETS | STA. 779+53.000 TO STA. 781+23.000

F.A.P RTE.	SECTION	COUNTY	TOTAL SHEETS	SHEET NO.
407	(55-3)A	MCDONOUGH	671	524
		CONTRACT NO. 68A42		
		ILLINOIS FED. AID PROJECT		