FINAL SURVEY	BY	DATE
SURVEYED		
PLOTTED		
TEMPLATE		
NOTE BOOK		
AREAS		
NO.	AREAS CHECKED	

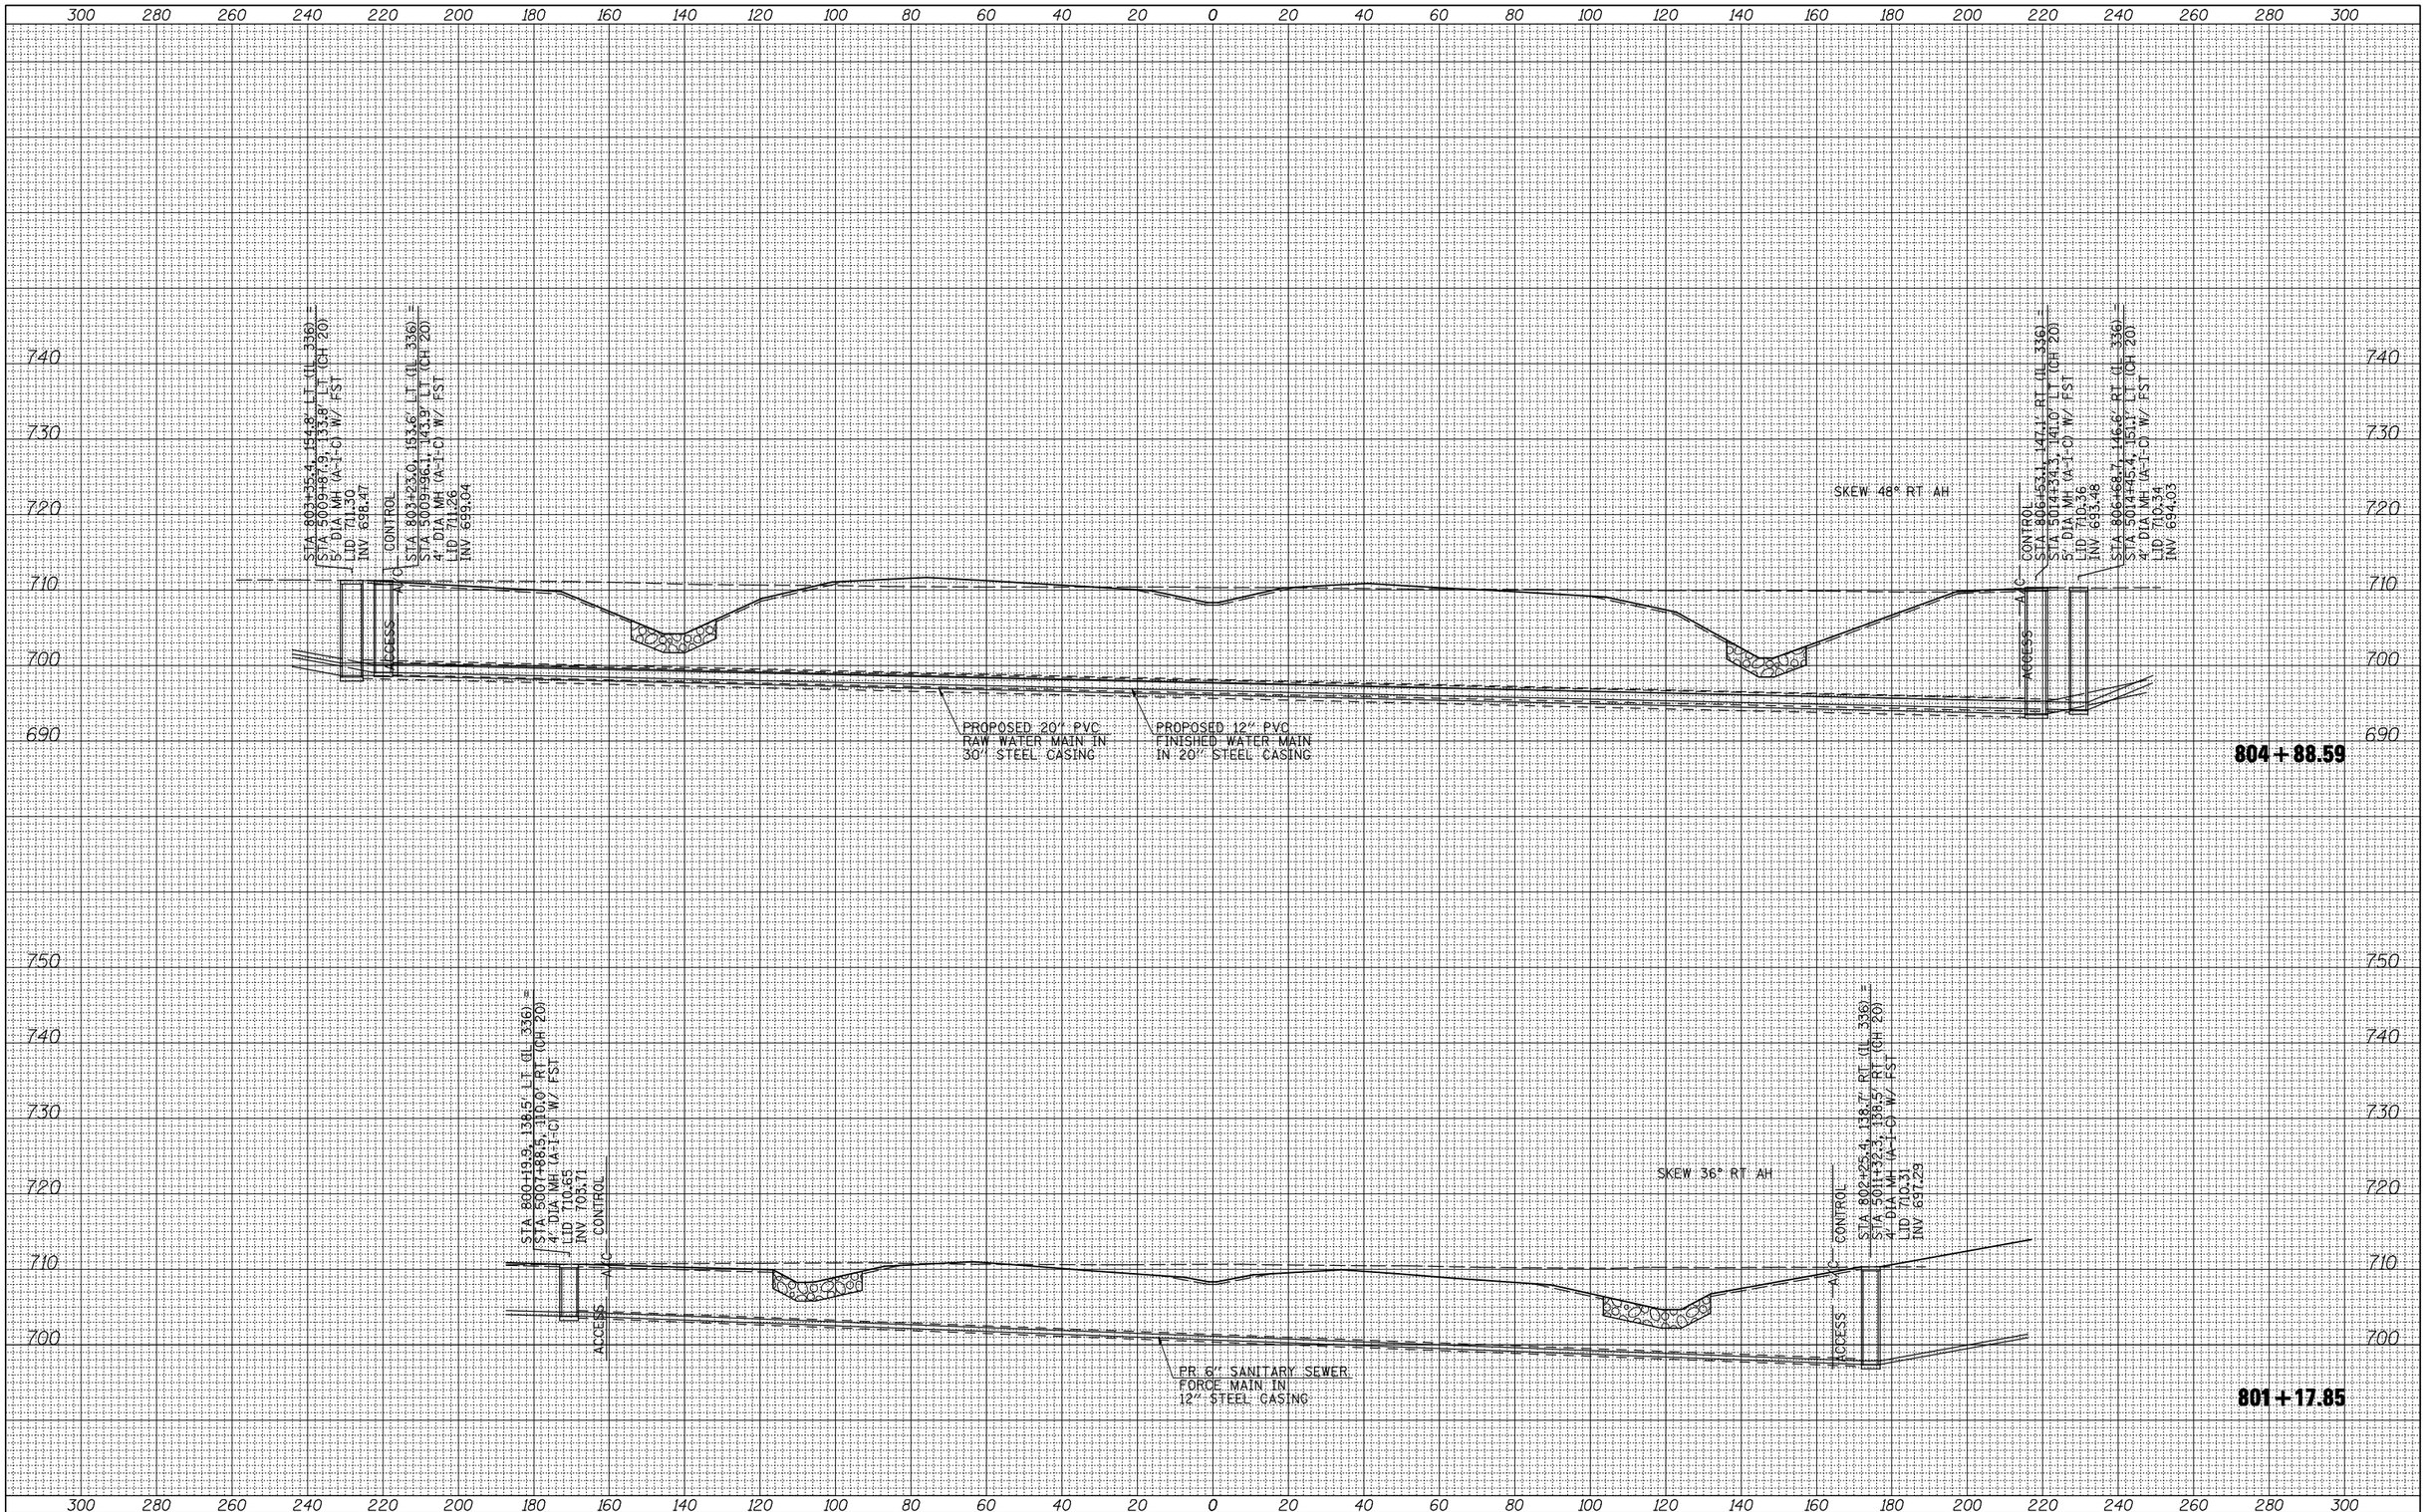

ORIGINAL SURVEY	BY	DATE
SURVEYED		
PLOTTED		
TEMPLATE		
NOTE BOOK		
AREAS		
NO.	AREAS CHECKED	

FILE NAME =	USER NAME = jdeen	DESIGNED - JRB	REVISED -
v:\transportation\2891\grading plans\2891UTILITY_XSSHT.dgn		DRAWN - TJD	REVISED -
	PLOT SCALE = 40.0000 ' / IN.	CHECKED - AWM	REVISED -
$MODELNAME$	PLOT DATE = 12/12/2012	DATE - 12-12-12	REVISED -

STATE OF ILLINOIS
DEPARTMENT OF TRANSPORTATION

FAP 407 (IL 336)

UTILITY CROSS SECTIONS – STA 801+17.85 & STA 804+88.59

SCALE: 1"=20' H, 1"=10' V | SHEET 2 OF 2 SHEETS | STA. 801+17.85 TO STA. 804+88.59

F.A.P RTE.	SECTION	COUNTY	TOTAL SHEETS	SHEET NO.
407	(55-3)A	MCDONOUGH	671	530
		CONTRACT NO. 68A42		
	ILLINOIS	FED. AID PROJECT		