| FINAL SURVEY | NOTE BOOK | NO. |
|---|---|---|
| SURVEYED | BY | |
| PLOTTED | | |
| TEMPLATE | | |
| AREAS | | |
| AREAS CHECKED | DATE | |

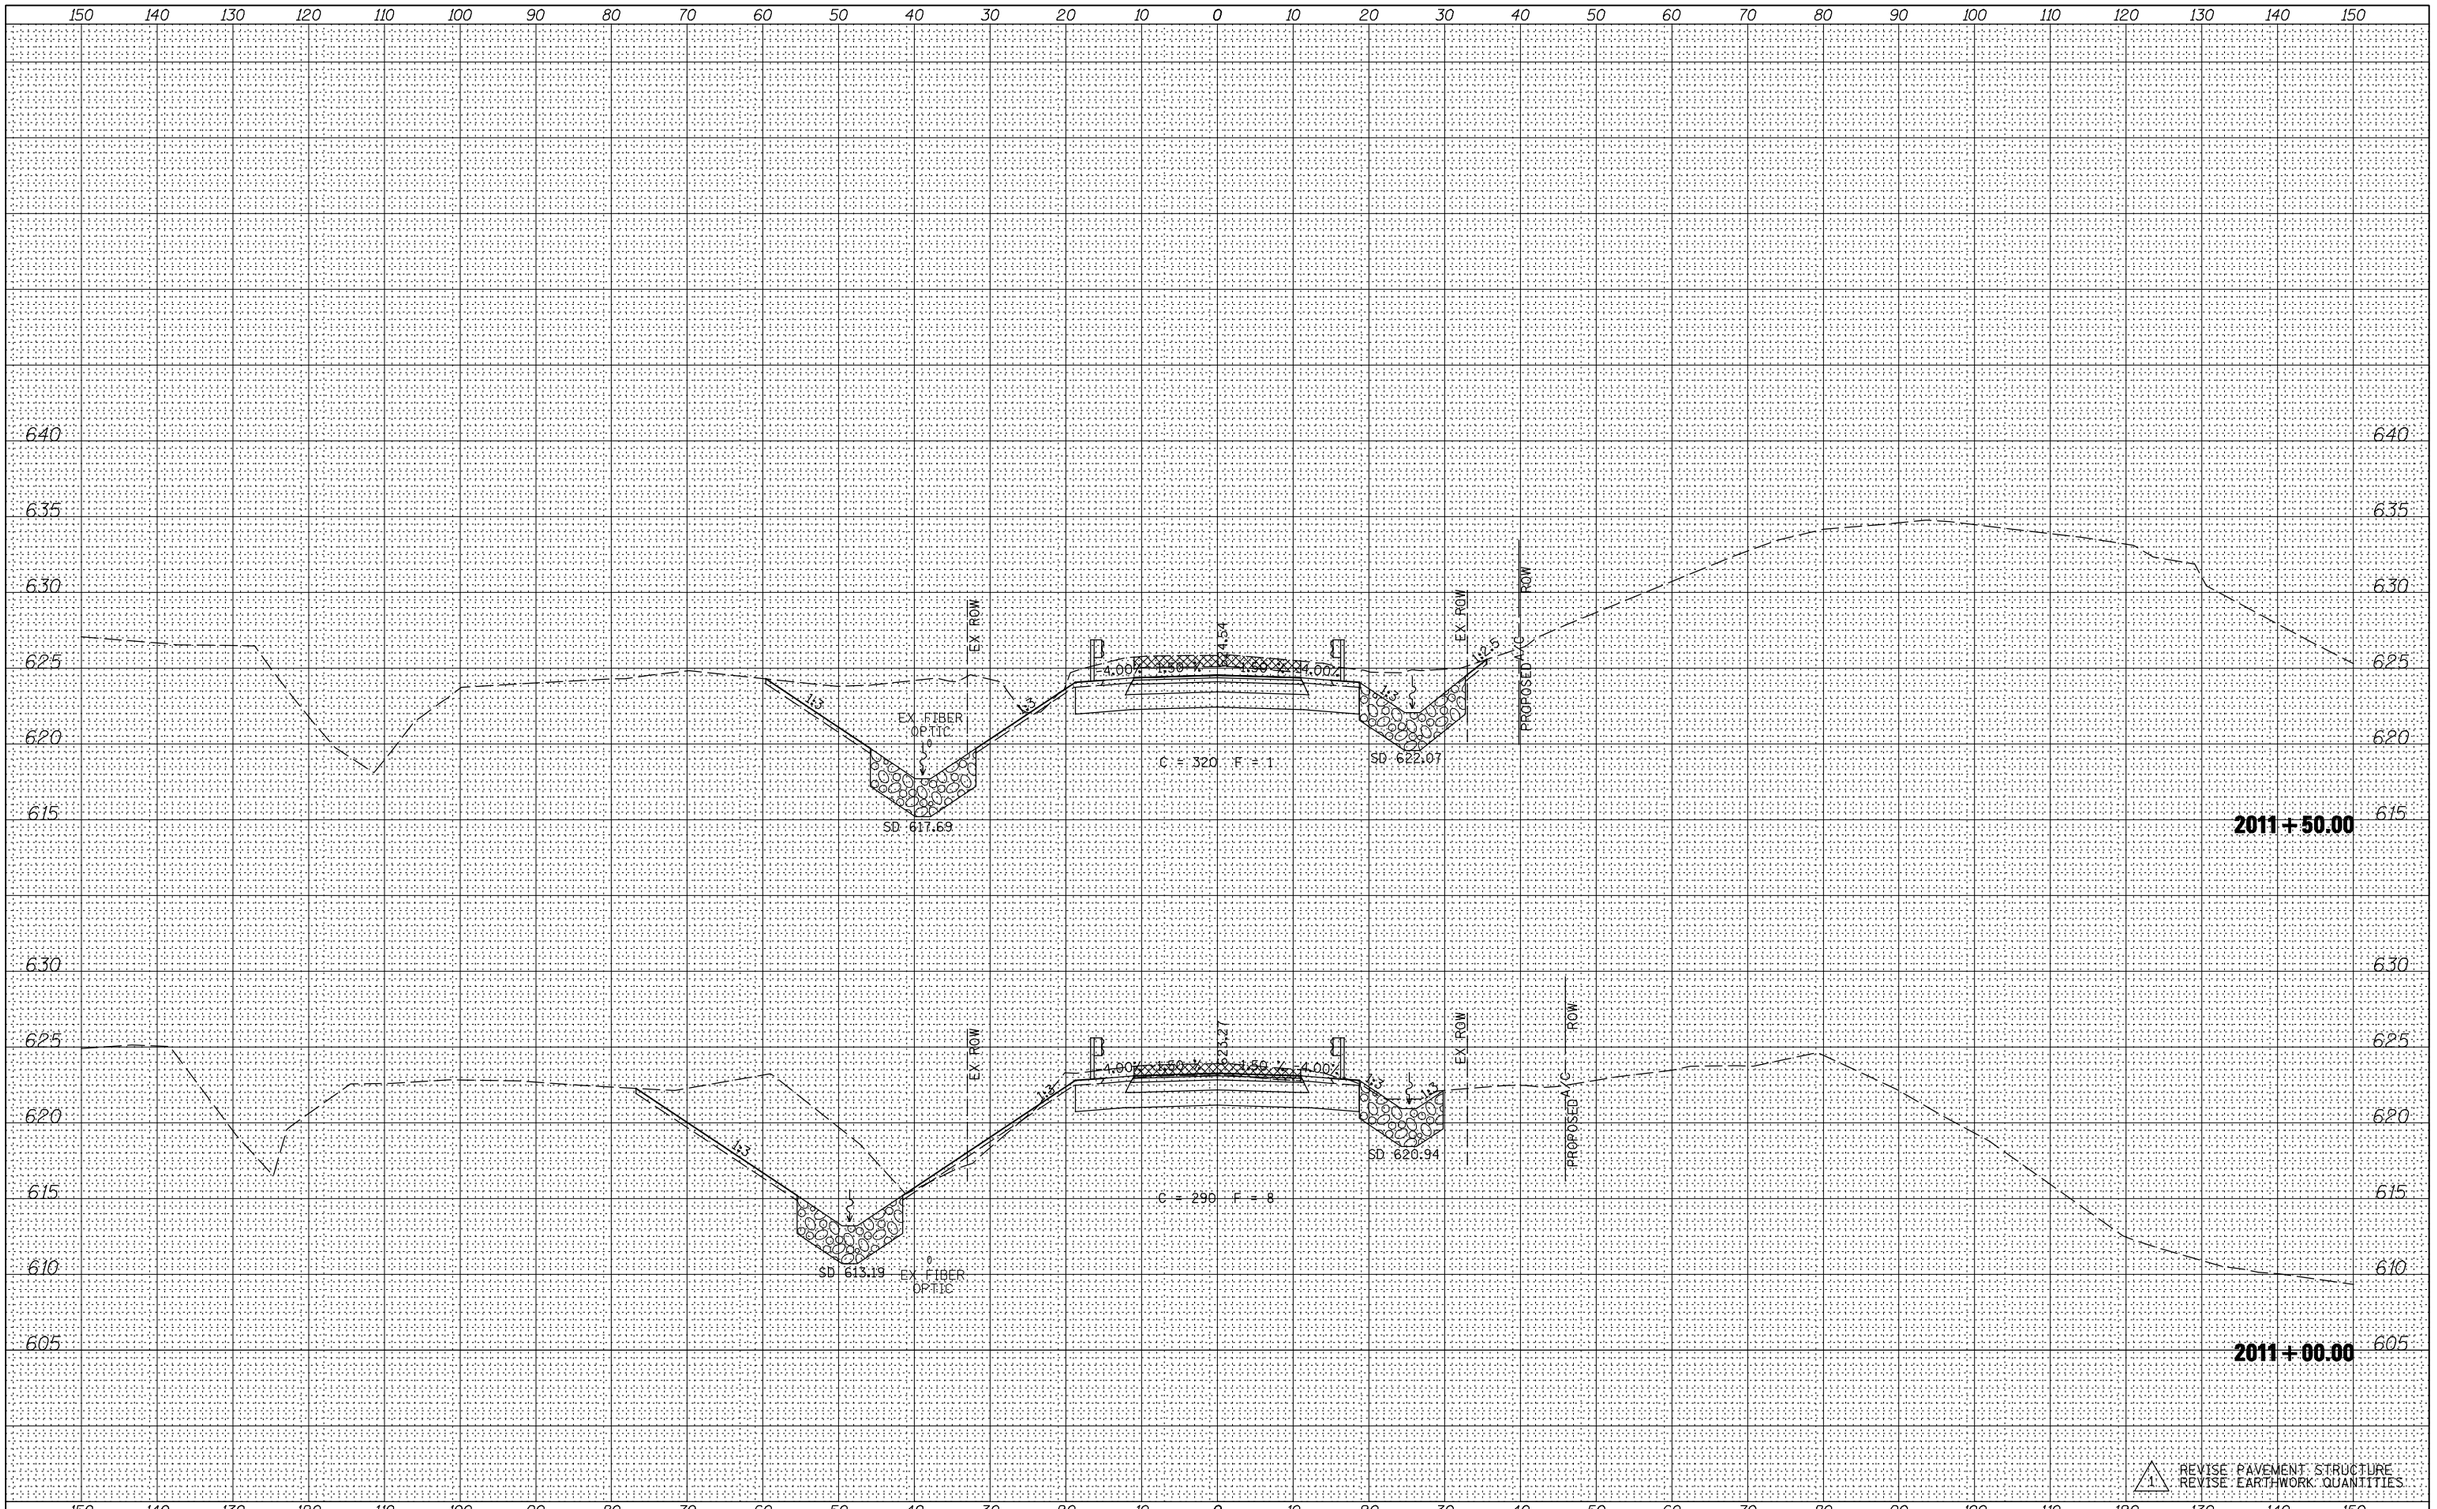


| ORIGINAL SURVEY | NOTE BOOK | NO. |
|---|---|---|
| SURVEYED | BY | |
| PLOTTED | | |
| TEMPLATE | | |
| AREAS | | |
| AREAS CHECKED | DATE | |

1 REVISE PAVEMENT STRUCTURE
REVISE EARTHWORK QUANTITIES

| | | | |
|---|---|---|---|
| FILE NAME = v:\transportation\2891\grading plans\2891XSHEET_CH14.dgn | USER NAME = jdeen | DESIGNED - JRB | REVISED - 1 02/07/2013 |
| | PLOT SCALE = 20.00 ' / IN. | DRAWN - TJD | REVISED - |
| XS_SHEET | PLOT DATE = 2/7/2013 | CHECKED - AWM | REVISED - |
| | | DATE - 12-12-12 | REVISED - |

**STATE OF ILLINOIS**
**DEPARTMENT OF TRANSPORTATION**

**FAP 407 (IL RTE 336)**
**CROSS SECTIONS – CH14**

SCALE: 1"=10' H, 1"=5' V | SHEET 4 OF 19 SHEETS | STA. 2011+00.00 TO STA. 2011+50.00

| F.A.P. RTE. | SECTION | COUNTY | TOTAL SHEETS | SHEET NO. |
|---|---|---|---|---|
| 407 | (55-3)A | McDONOUGH | 671 | 534 |
| | | CONTRACT NO. 68A42 | | |
| | | ILLINOIS | FED. AID PROJECT | |