FINAL SURVEY	NOTE BOOK	NO.
SURVEYED		
PLOTTED		
TEMPLATE		
AREAS		
AREAS CHECKED		

BY	DATE

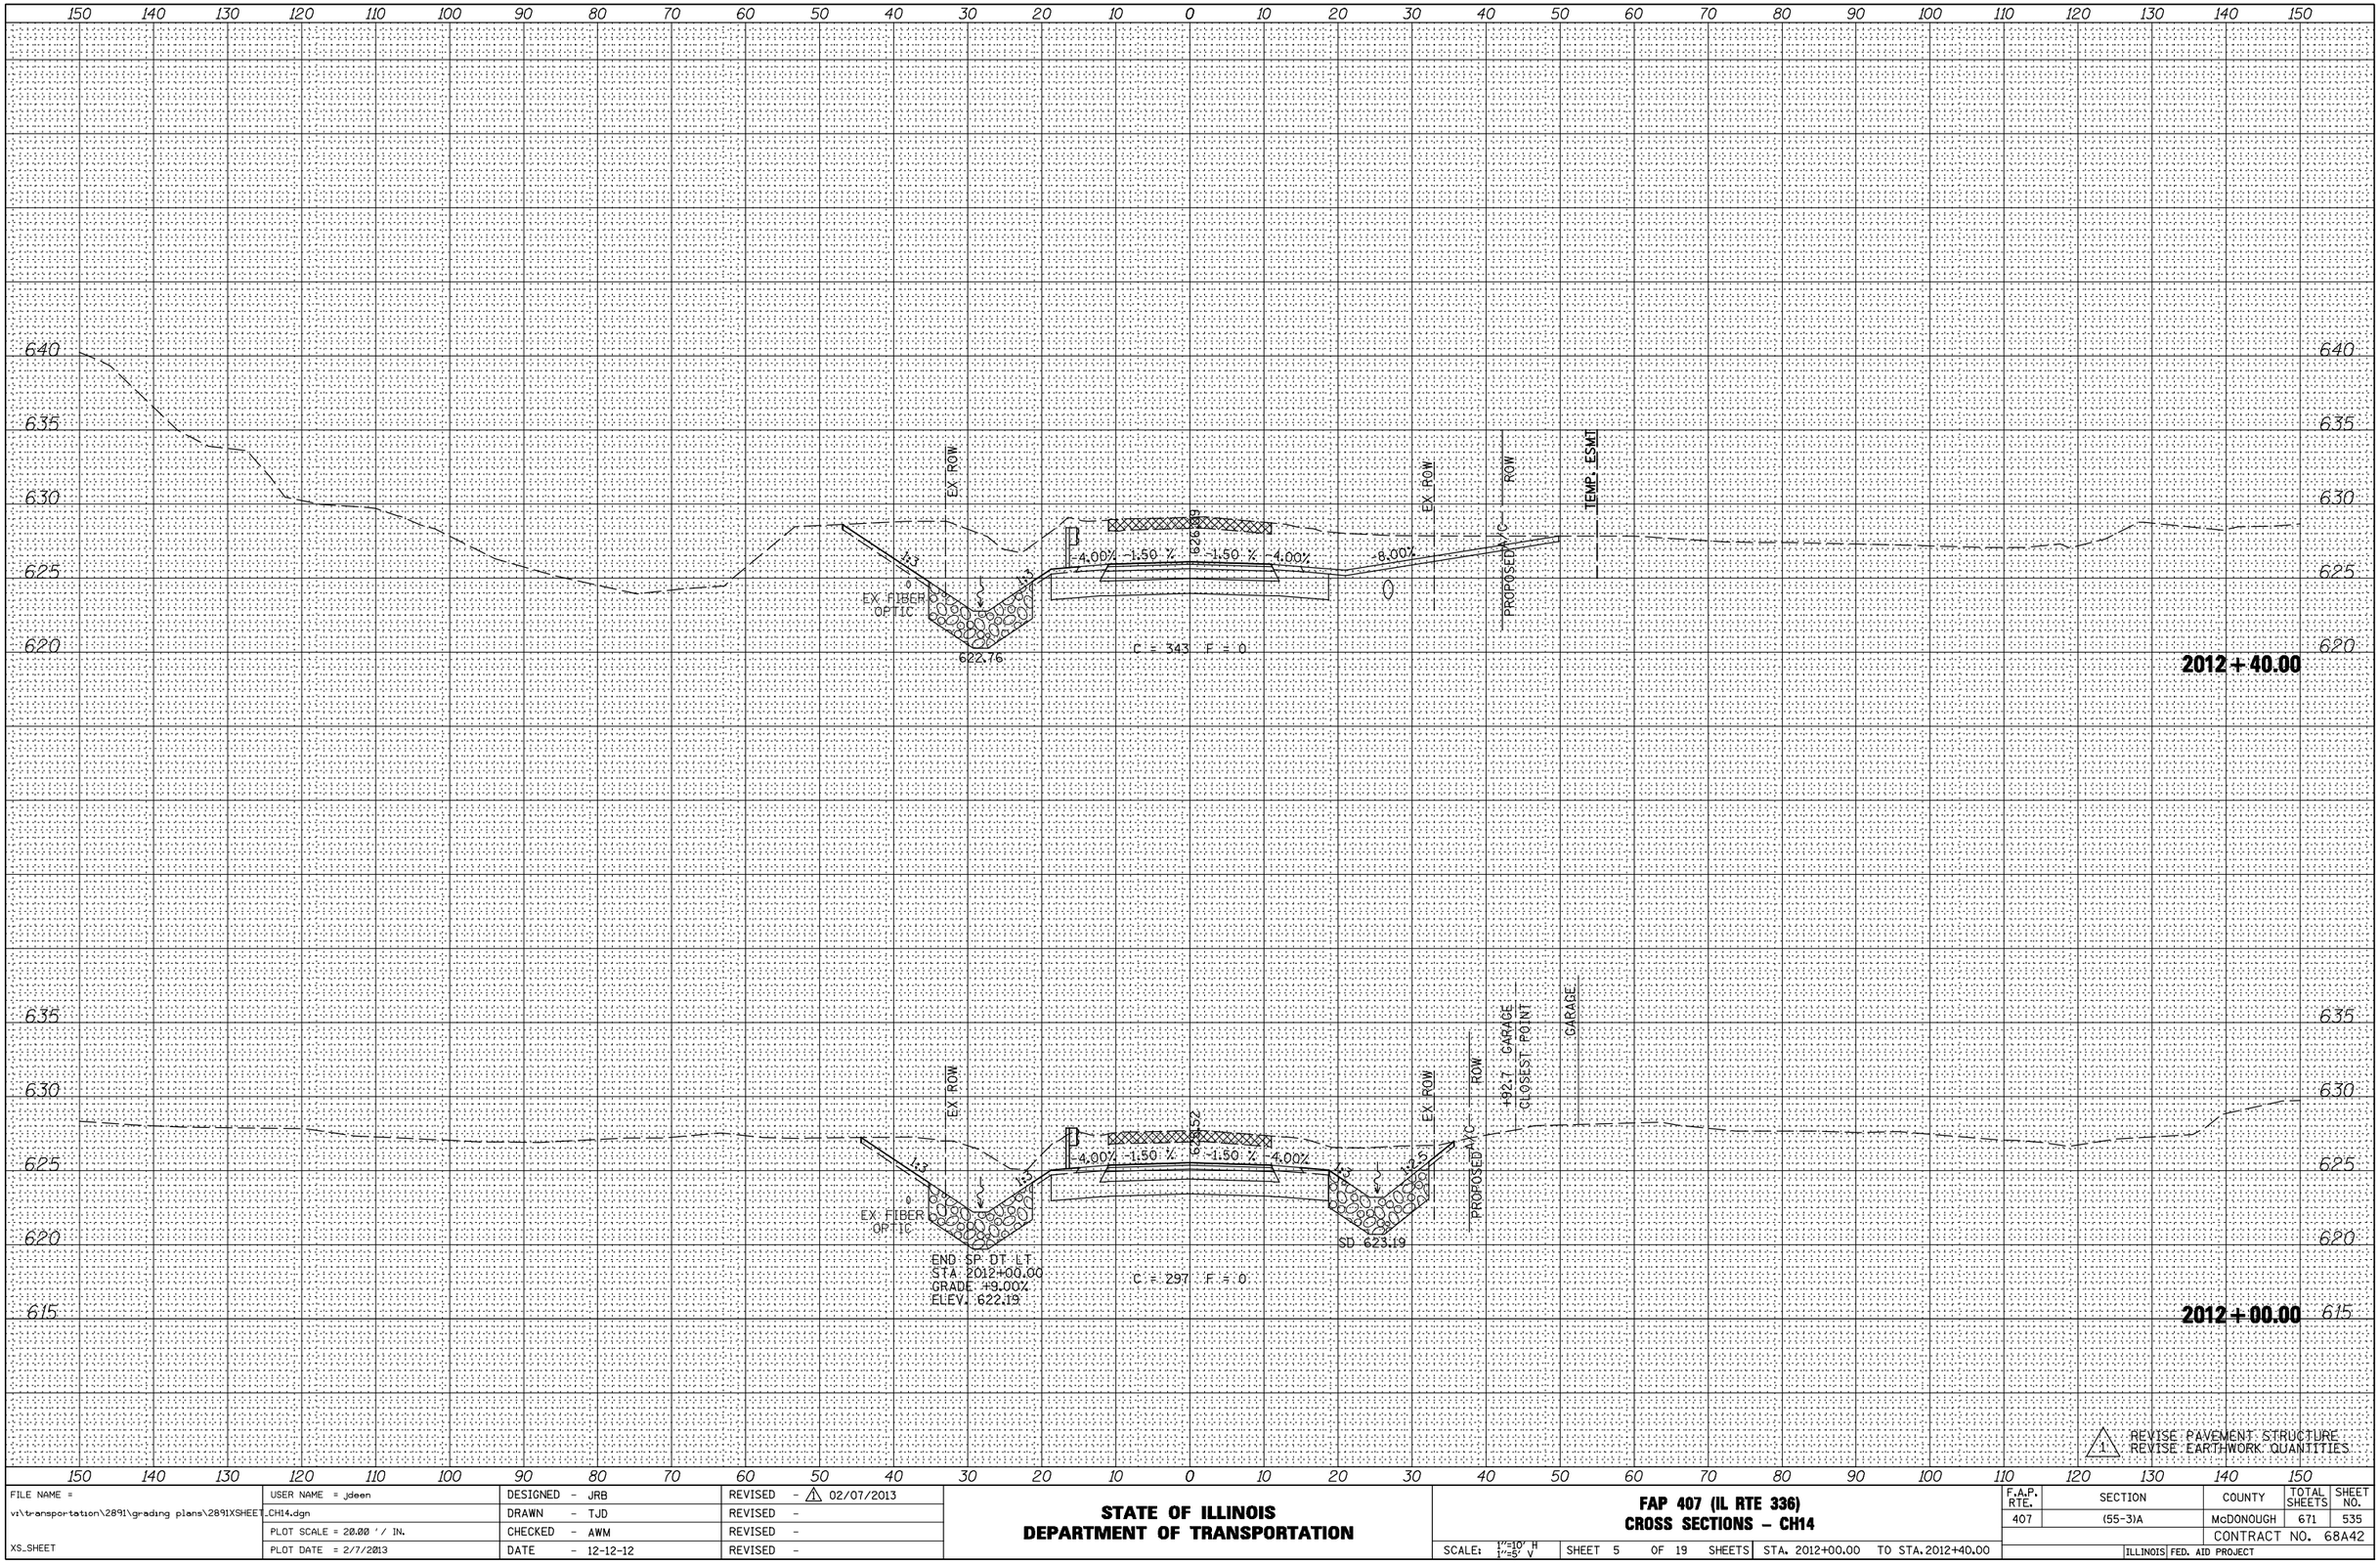

ORIGINAL SURVEY	NOTE BOOK	NO.
SURVEYED		
PLOTTED		
TEMPLATE		
AREAS		
AREAS CHECKED		

BY	DATE

FILE NAME = v:\transportation\2891\grading plans\2891XSHEET_CH14.dgn	USER NAME = jdeen	DESIGNED - JRB	REVISED - 1 02/07/2013
		DRAWN - TJD	REVISED -
	PLOT SCALE = 20.00 ' / IN.	CHECKED - AWM	REVISED -
XS_SHEET	PLOT DATE = 2/7/2013	DATE - 12-12-12	REVISED -

STATE OF ILLINOIS
DEPARTMENT OF TRANSPORTATION

FAP 407 (IL RTE 336)
CROSS SECTIONS – CH14

SCALE: 1"=10' H, 1"=5' V | SHEET 5 OF 19 SHEETS | STA. 2012+00.00 TO STA. 2012+40.00

F.A.P. RTE.	SECTION	COUNTY	TOTAL SHEETS	SHEET NO.
407	(55-3)A	McDONOUGH	671	535
		CONTRACT NO. 68A42		
		ILLINOIS	FED. AID PROJECT	