FINAL SURVEY	BY	DATE
NOTE BOOK	SURVEYED	
NO.	PLOTTED	
	TEMPLATE	
	AREAS	
	AREAS CHECKED	

ORIGINAL SURVEY	BY	DATE
NOTE BOOK	SURVEYED	
	PLOTTED	
	TEMPLATE	
	AREAS	
NO.	AREAS CHECKED	

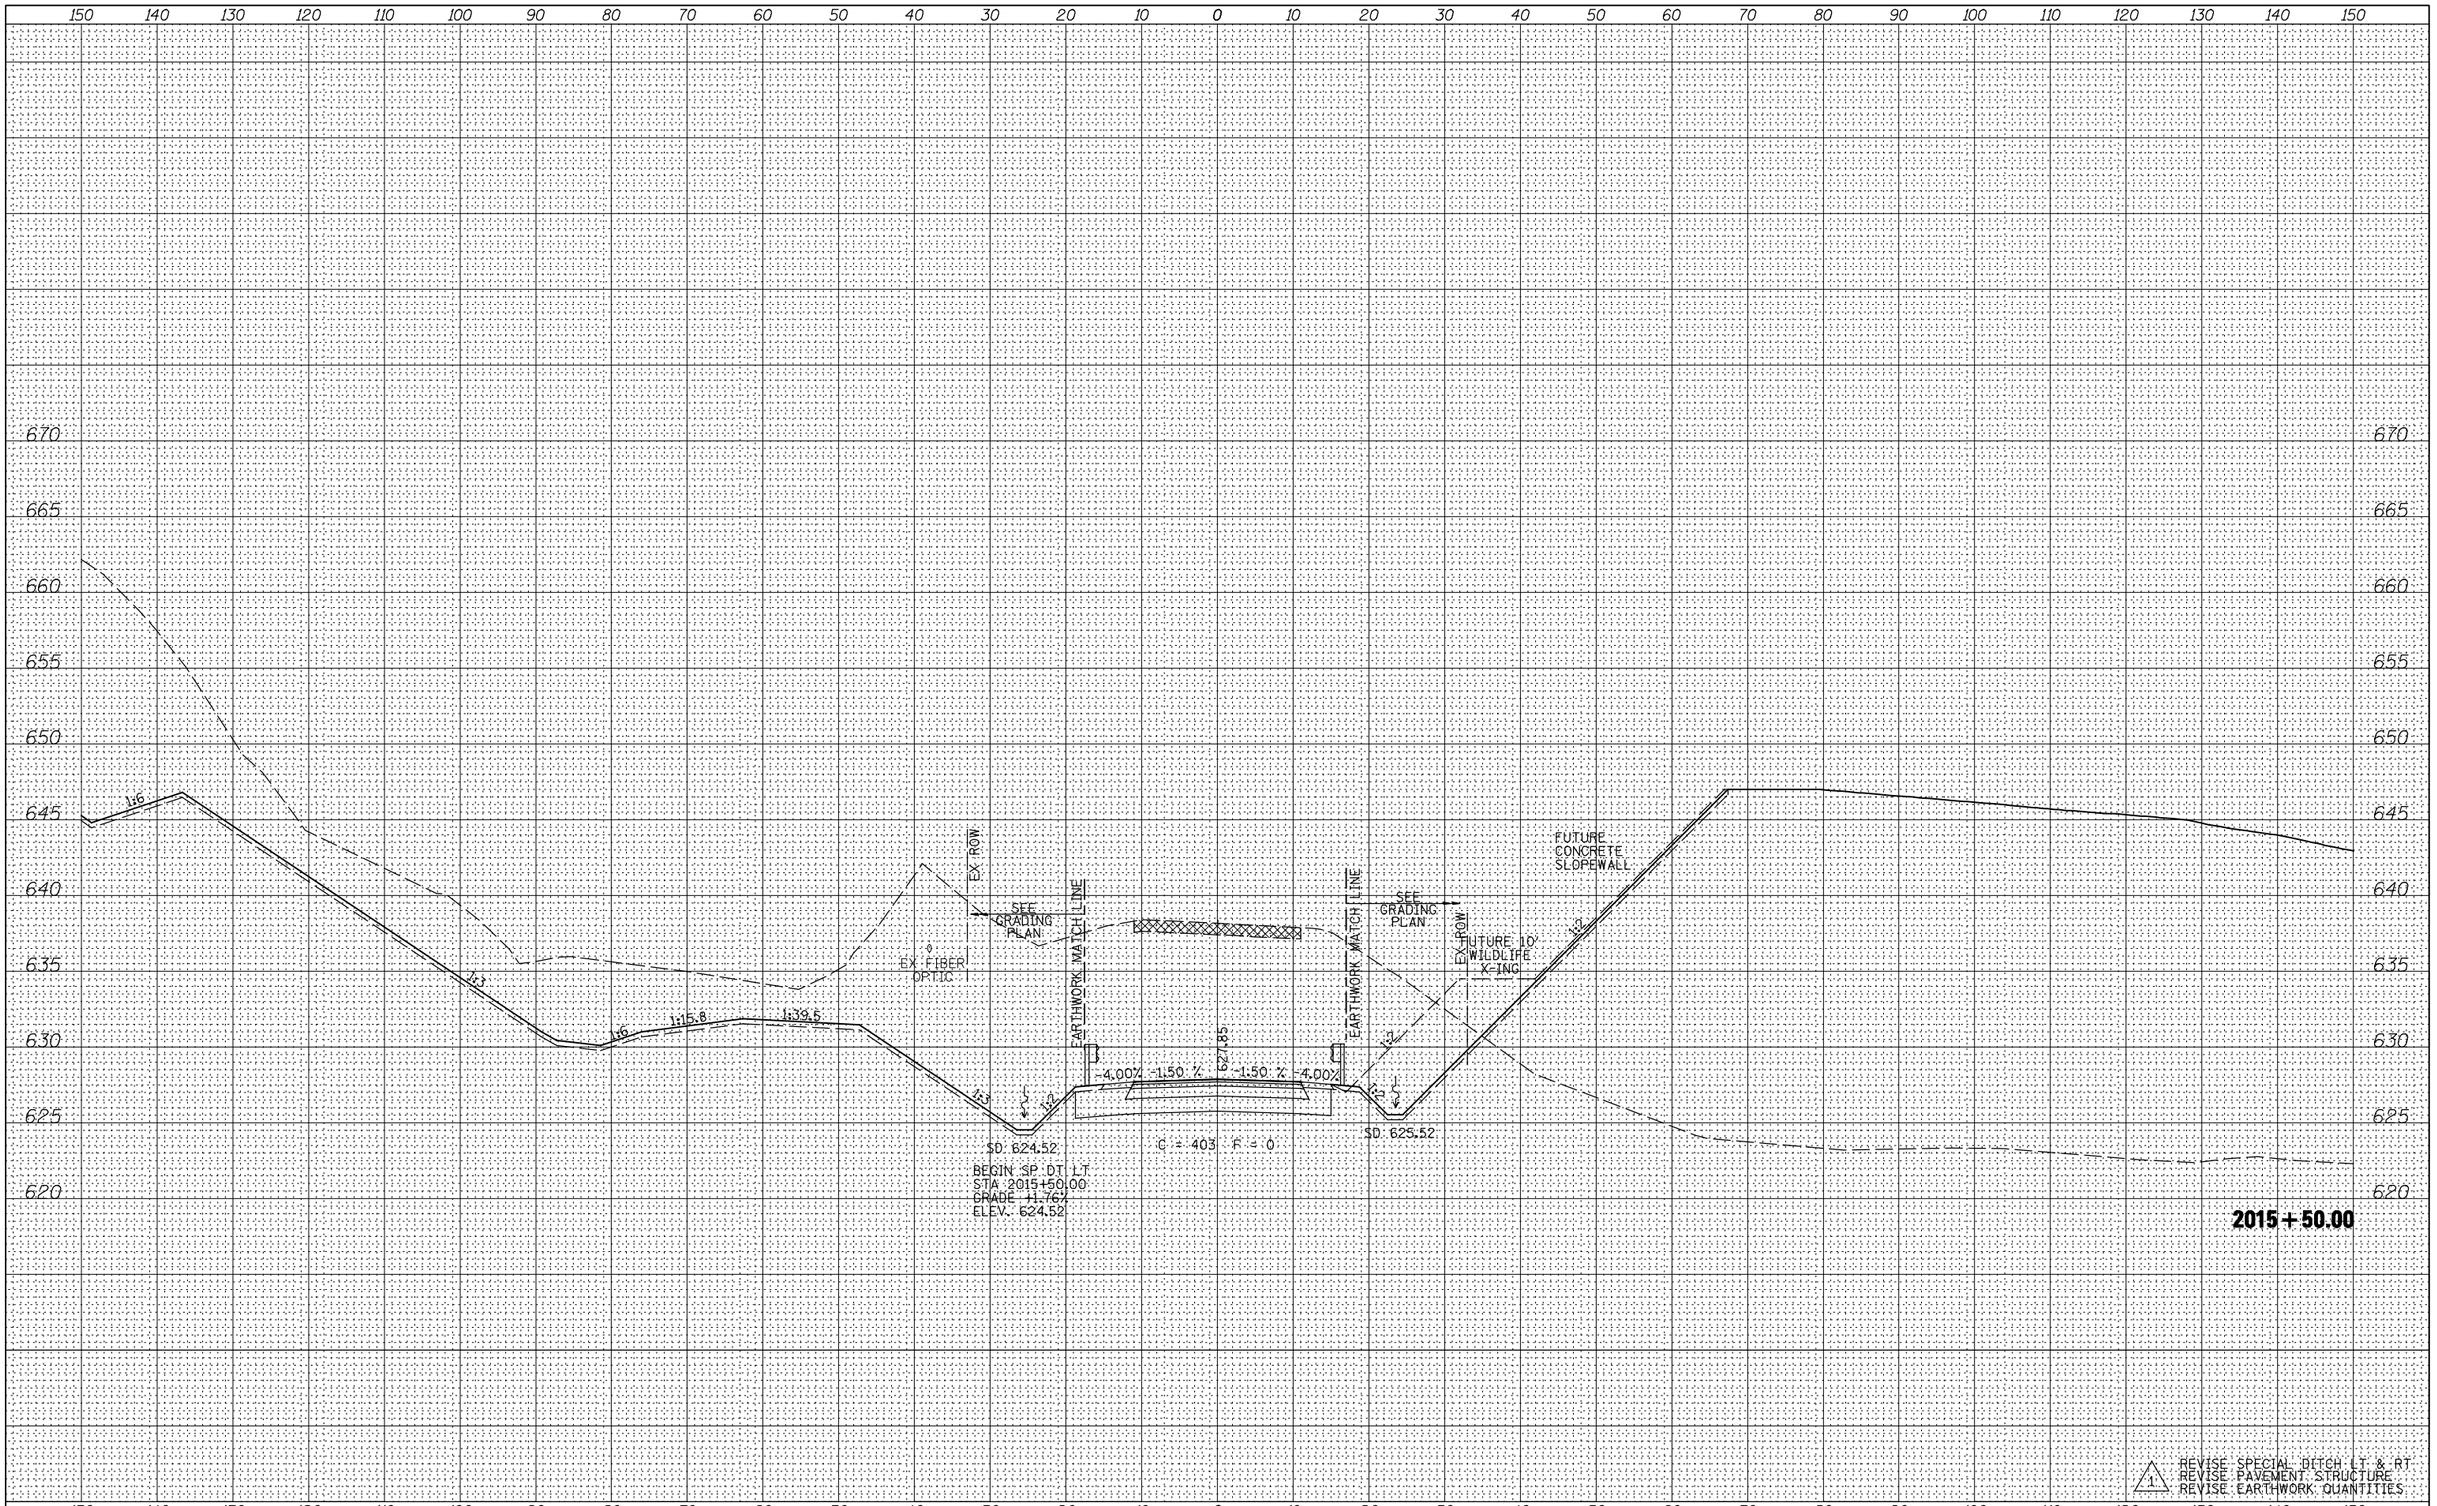

1. REVISE SPECIAL DITCH LT & RT
2. REVISE PAVEMENT STRUCTURE
3. REVISE EARTHWORK QUANTITIES

FILE NAME = v:\transportation\2891\grading plans\2891XSHEET_CH14.dgn	USER NAME = jdeen	DESIGNED - JRB	REVISED - ⚠ 02/07/2013
		DRAWN - TJD	REVISED -
	PLOT SCALE = 20.00 ' / IN.	CHECKED - AWM	REVISED -
XS_SHEET	PLOT DATE = 2/7/2013	DATE - 12-12-12	REVISED -

STATE OF ILLINOIS
DEPARTMENT OF TRANSPORTATION

FAP 407 (IL RTE 336)
CROSS SECTIONS – CH14

SCALE: 1"=10' H, 1"=5' V | SHEET 10 OF 19 SHEETS | STA. 2015+50.00 TO STA. 2015+50.00

F.A.P. RTE.	SECTION	COUNTY	TOTAL SHEETS	SHEET NO.
407	(55-3)A	McDONOUGH	671	540
		CONTRACT NO. 68A42		
	ILLINOIS	FED. AID PROJECT		