FINAL SURVEY	NO.	BY	DATE
SURVEYED			
PLOTTED			
TEMPLATE			
NOTE BOOK			
AREAS			
AREAS CHECKED			

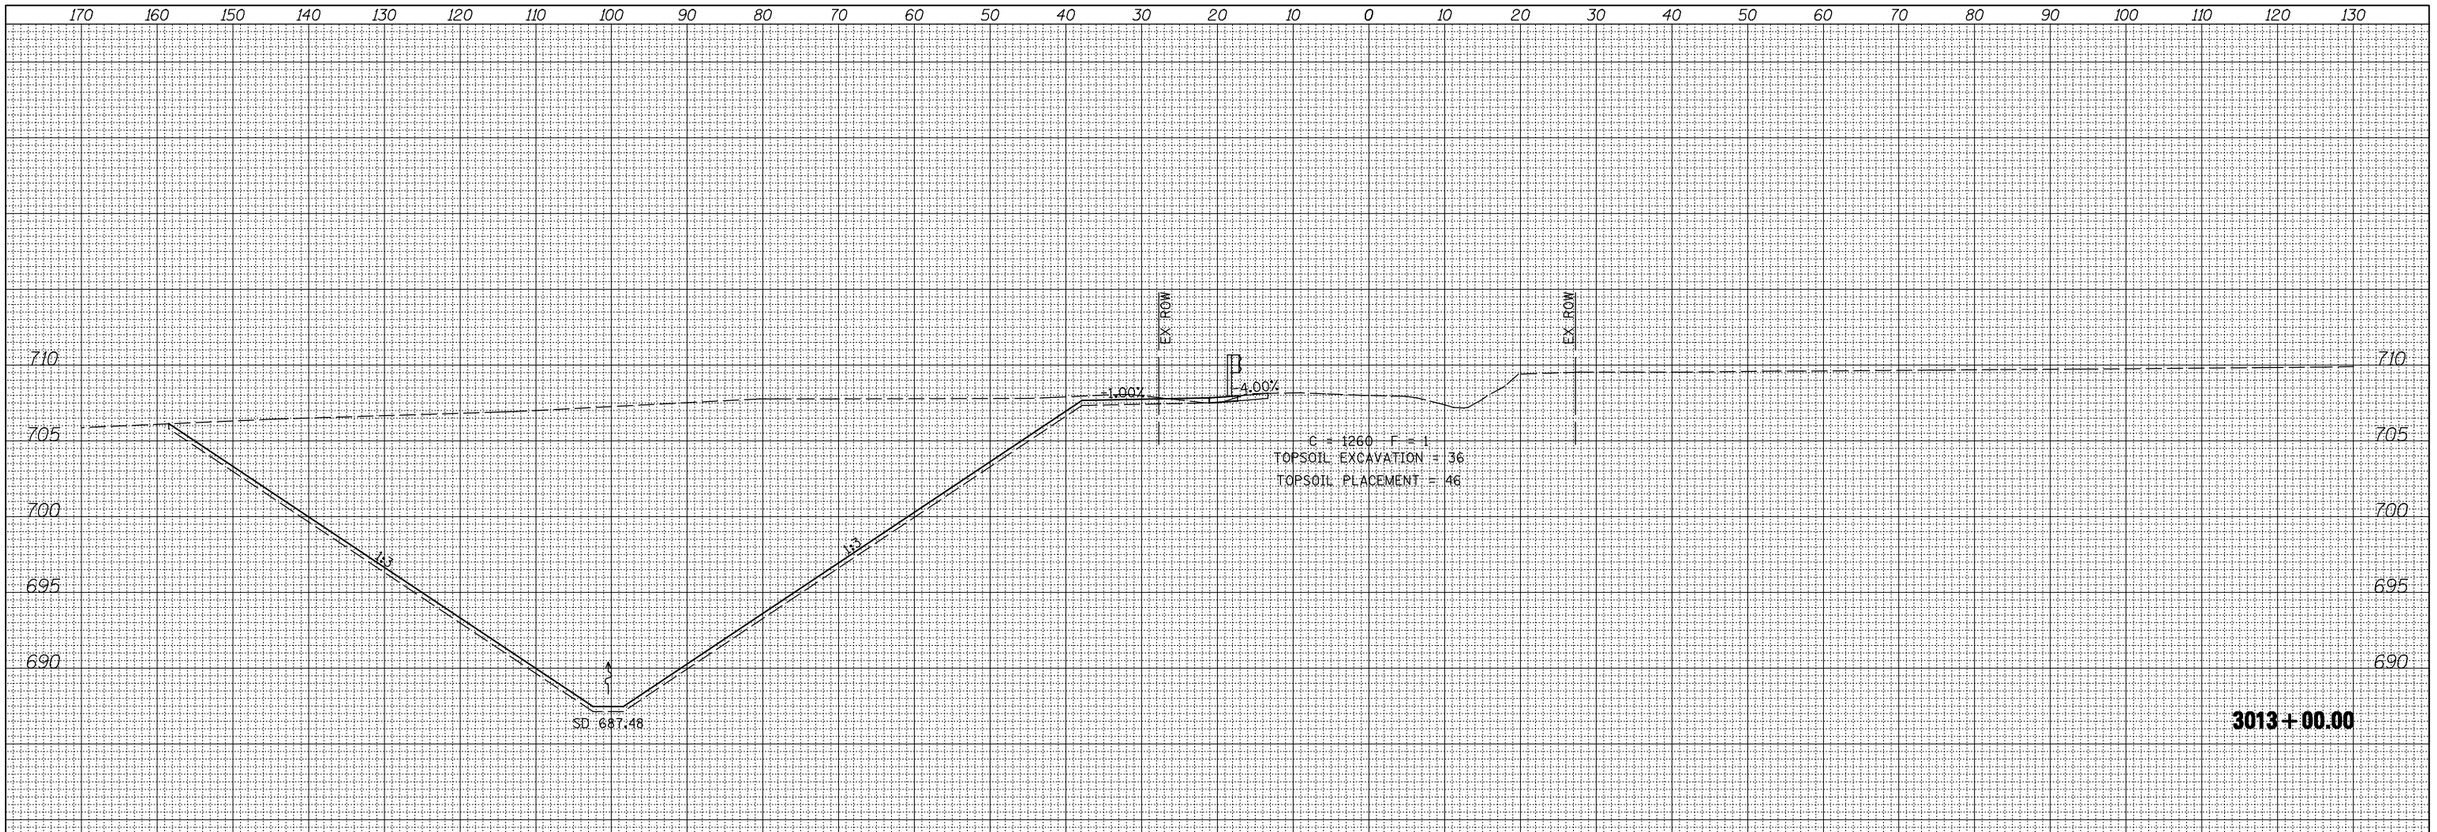

ORIGINAL SURVEY	NO.	BY	DATE
SURVEYED			
PLOTTED			
TEMPLATE			
NOTE BOOK			
AREAS			
AREAS CHECKED			

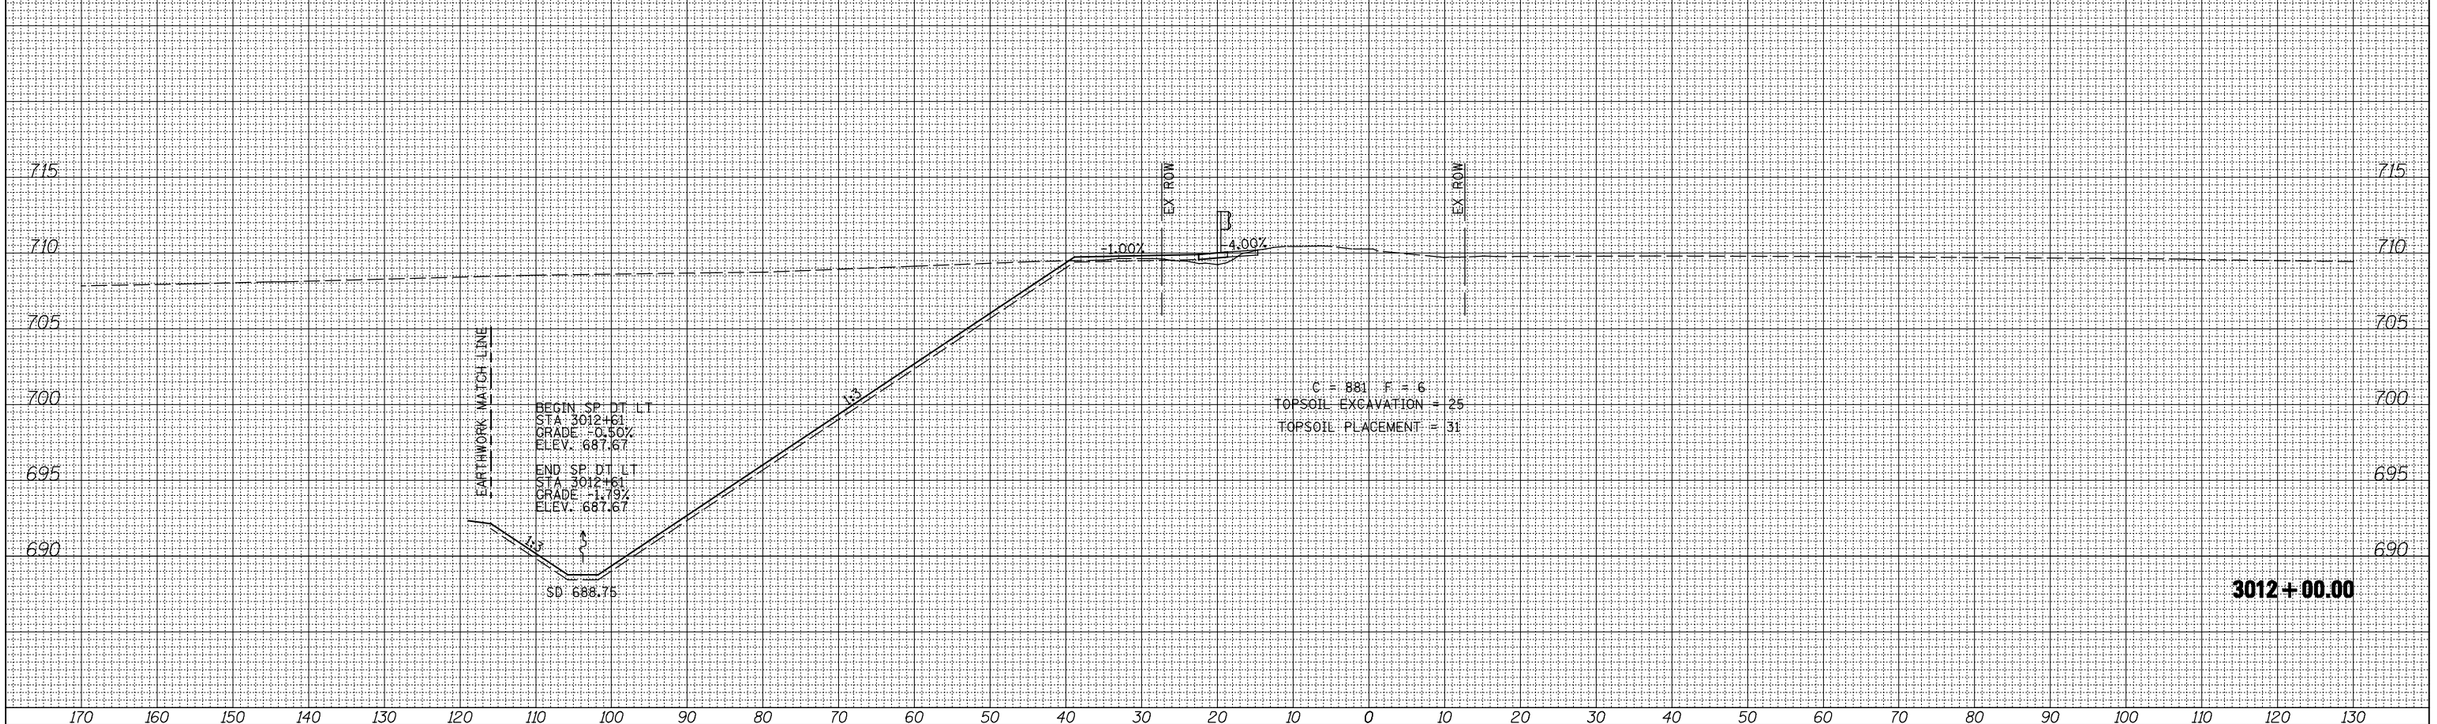

FILE NAME = V:\Transportation\2891\Grading Plans\2891XSHEET_950E.dgn	USER NAME = jdeen	DESIGNED - JRB	REVISED -
		DRAWN - TJD	REVISED -
	PLOT SCALE = 20.00 ' / IN.	CHECKED - AWM	REVISED -
$MODELNAME$	PLOT DATE = 12/12/2012	DATE - 12-12-12	REVISED -

STATE OF ILLINOIS
DEPARTMENT OF TRANSPORTATION

FAP ROUTE 407 (IL 336)
CROSS SECTIONS – EMORY RD (950E)

SCALE: 1"=10' H, 1"=5' V | SHEET 2 OF 8 SHEETS | STA. 3012+00.00 TO STA. 3013+00.00

F.A.P RTE.	SECTION	COUNTY	TOTAL SHEETS	SHEET NO.
407	(55-3)A	MCDONOUGH	671	551
		CONTRACT NO. 68A42		
		ILLINOIS	FED. AID PROJECT	