FINAL SURVEY	NOTE BOOK	NO.
SURVEYED		
PLOTTED		
TEMPLATE		
AREAS		
AREAS CHECKED		

BY	DATE

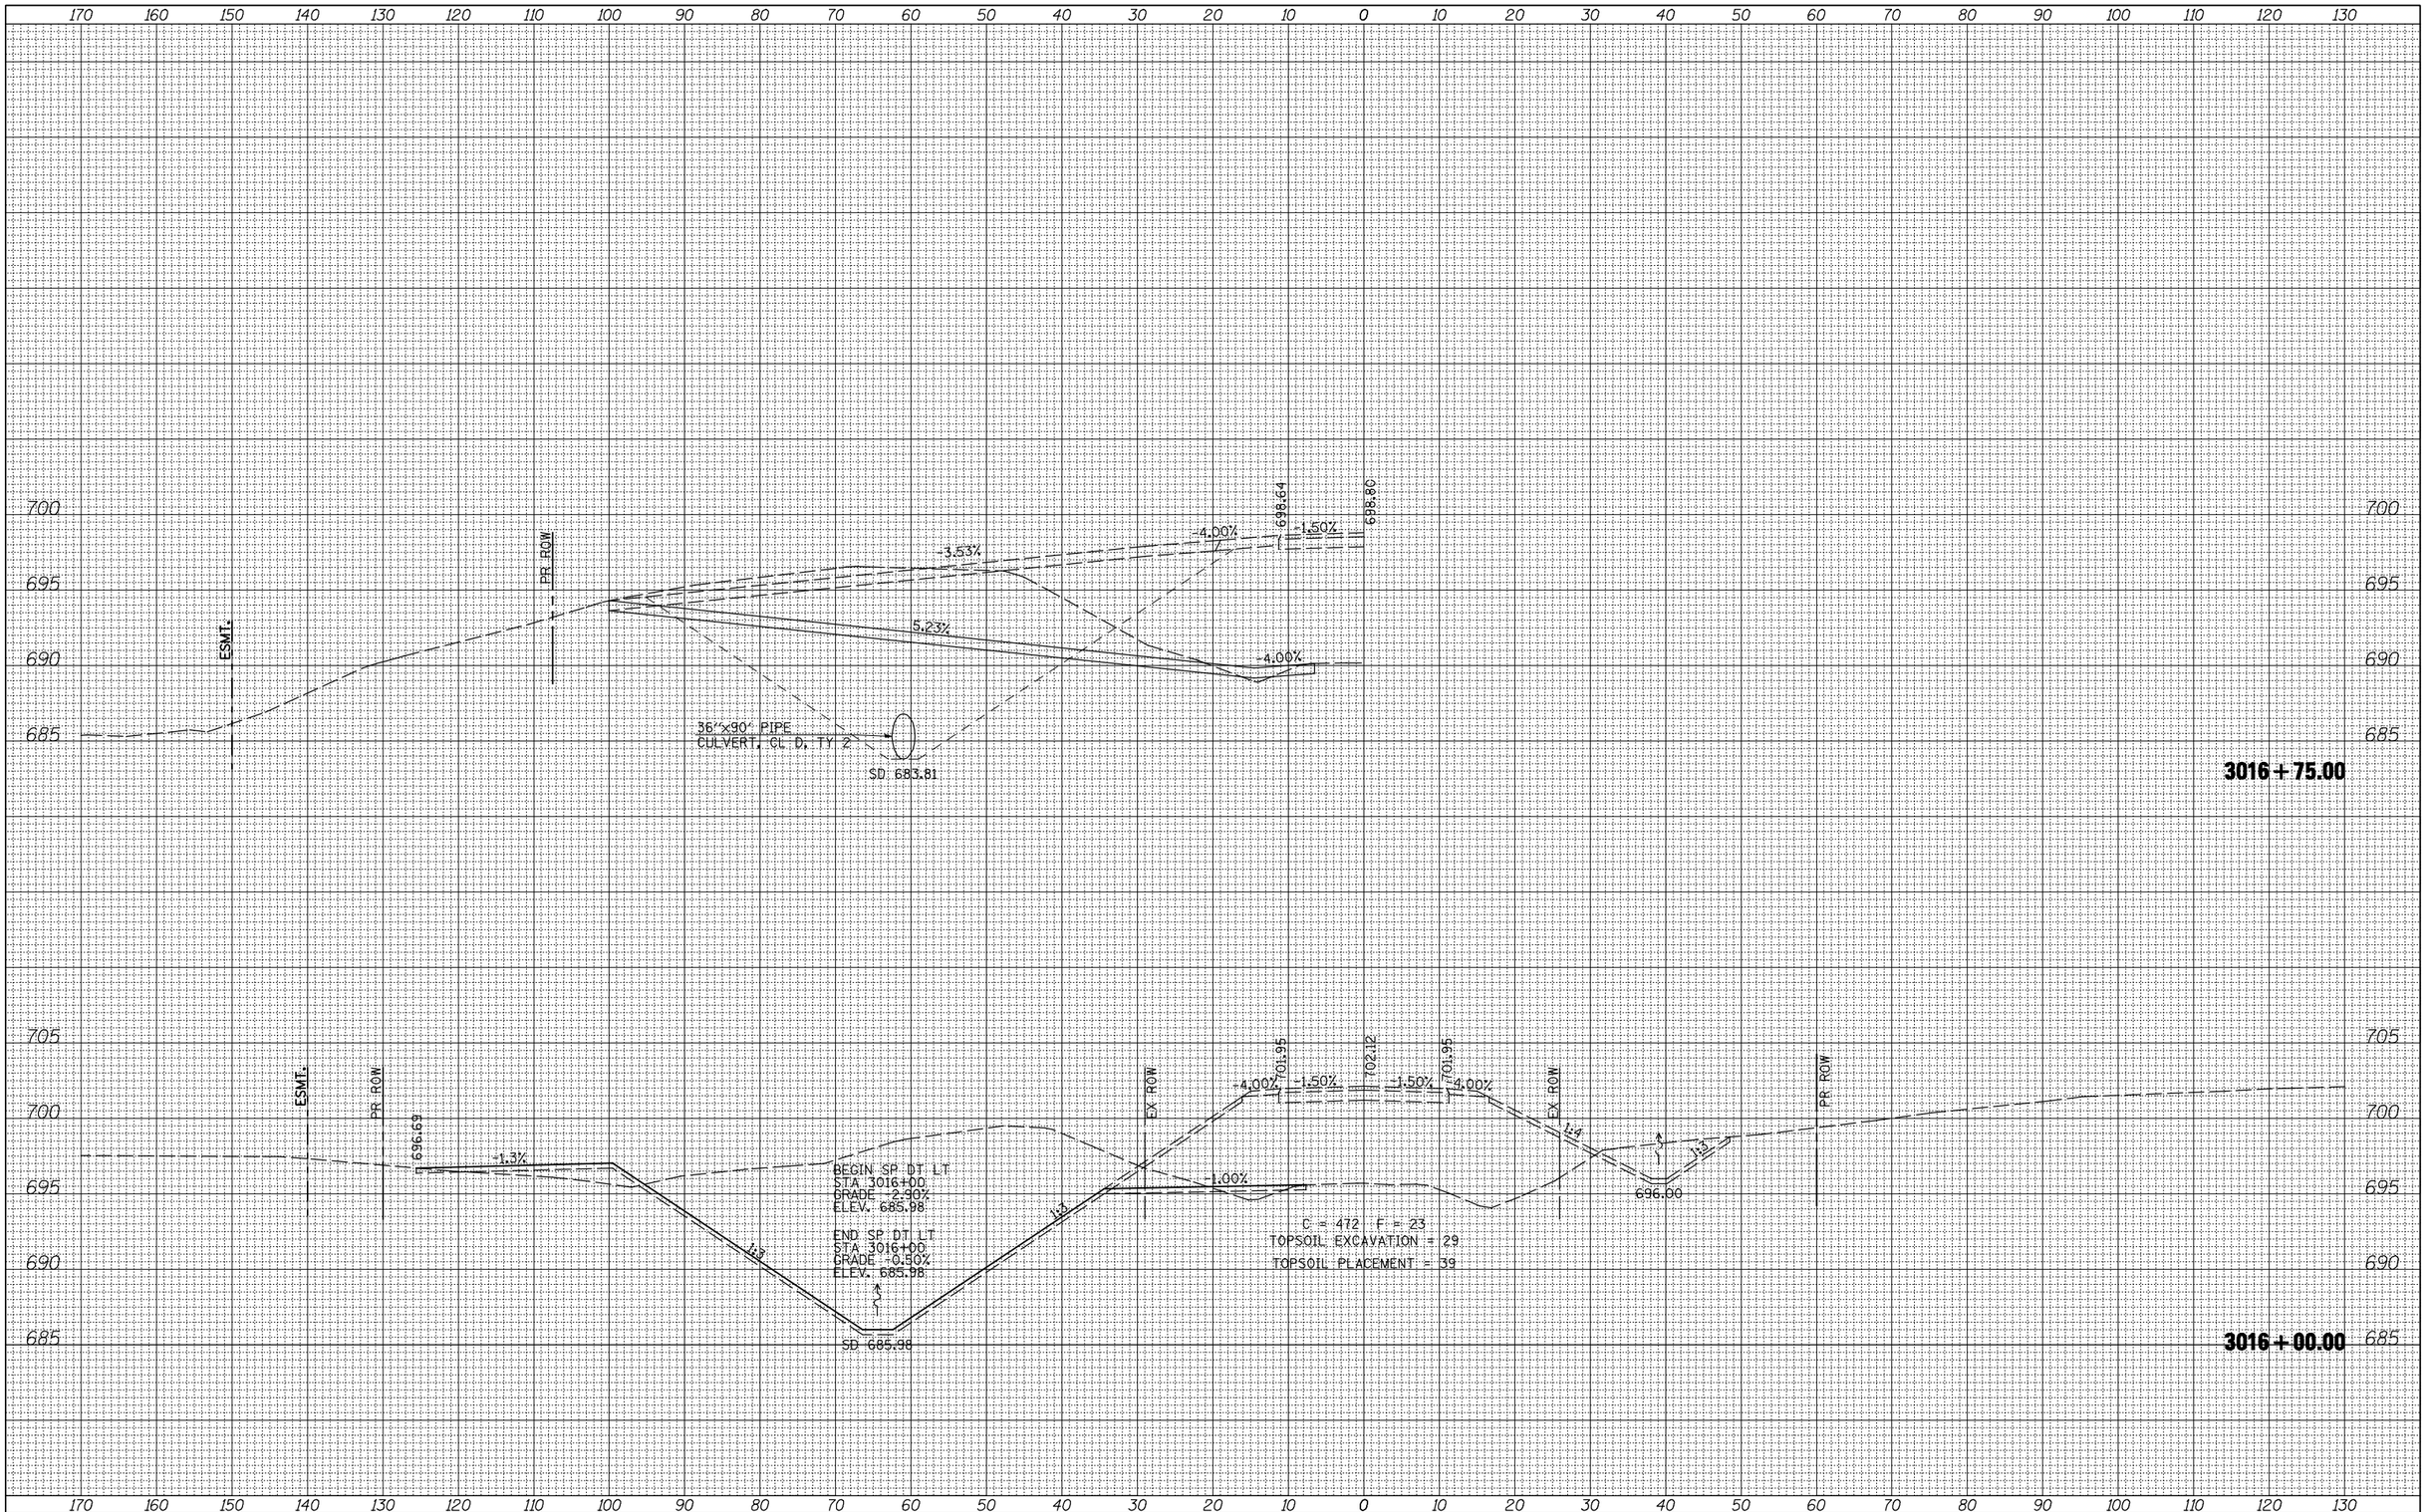

ORIGINAL SURVEY	NOTE BOOK	NO.
SURVEYED		
PLOTTED		
TEMPLATE		
AREAS		
AREAS CHECKED		

BY	DATE

FILE NAME = V:\Transportation\2891\Grading Plans\2891XSHEET_950E.dgn	USER NAME = jdeen	DESIGNED - JRB	REVISED -
		DRAWN - TJD	REVISED -
	PLOT SCALE = 20.00 ' / IN.	CHECKED - AWM	REVISED -
$MODELNAME$	PLOT DATE = 12/12/2012	DATE - 12-12-12	REVISED -

STATE OF ILLINOIS
DEPARTMENT OF TRANSPORTATION

FAP ROUTE 407 (IL 336)
CROSS SECTIONS – EMORY RD (950E)

SCALE: 1"=10' H, 1"=5' V | SHEET 4 OF 8 SHEETS | STA. 3016+00.00 TO STA. 3016+75.00

F.A.P RTE.	SECTION	COUNTY	TOTAL SHEETS	SHEET NO.
407	(55-3)A	MCDONOUGH	671	553
		CONTRACT NO. 68A42		
		ILLINOIS	FED. AID PROJECT	