FINAL SURVEY:	NO.	BY	DATE
	SURVEYED		
	PLOTTED		
NOTE BOOK	TEMPLATE		
	AREAS		
	AREAS CHECKED		

ORIGINAL SURVEY:	NO.	BY	DATE
	SURVEYED		
	PLOTTED		
NOTE BOOK	TEMPLATE		
	AREAS		
	AREAS CHECKED		

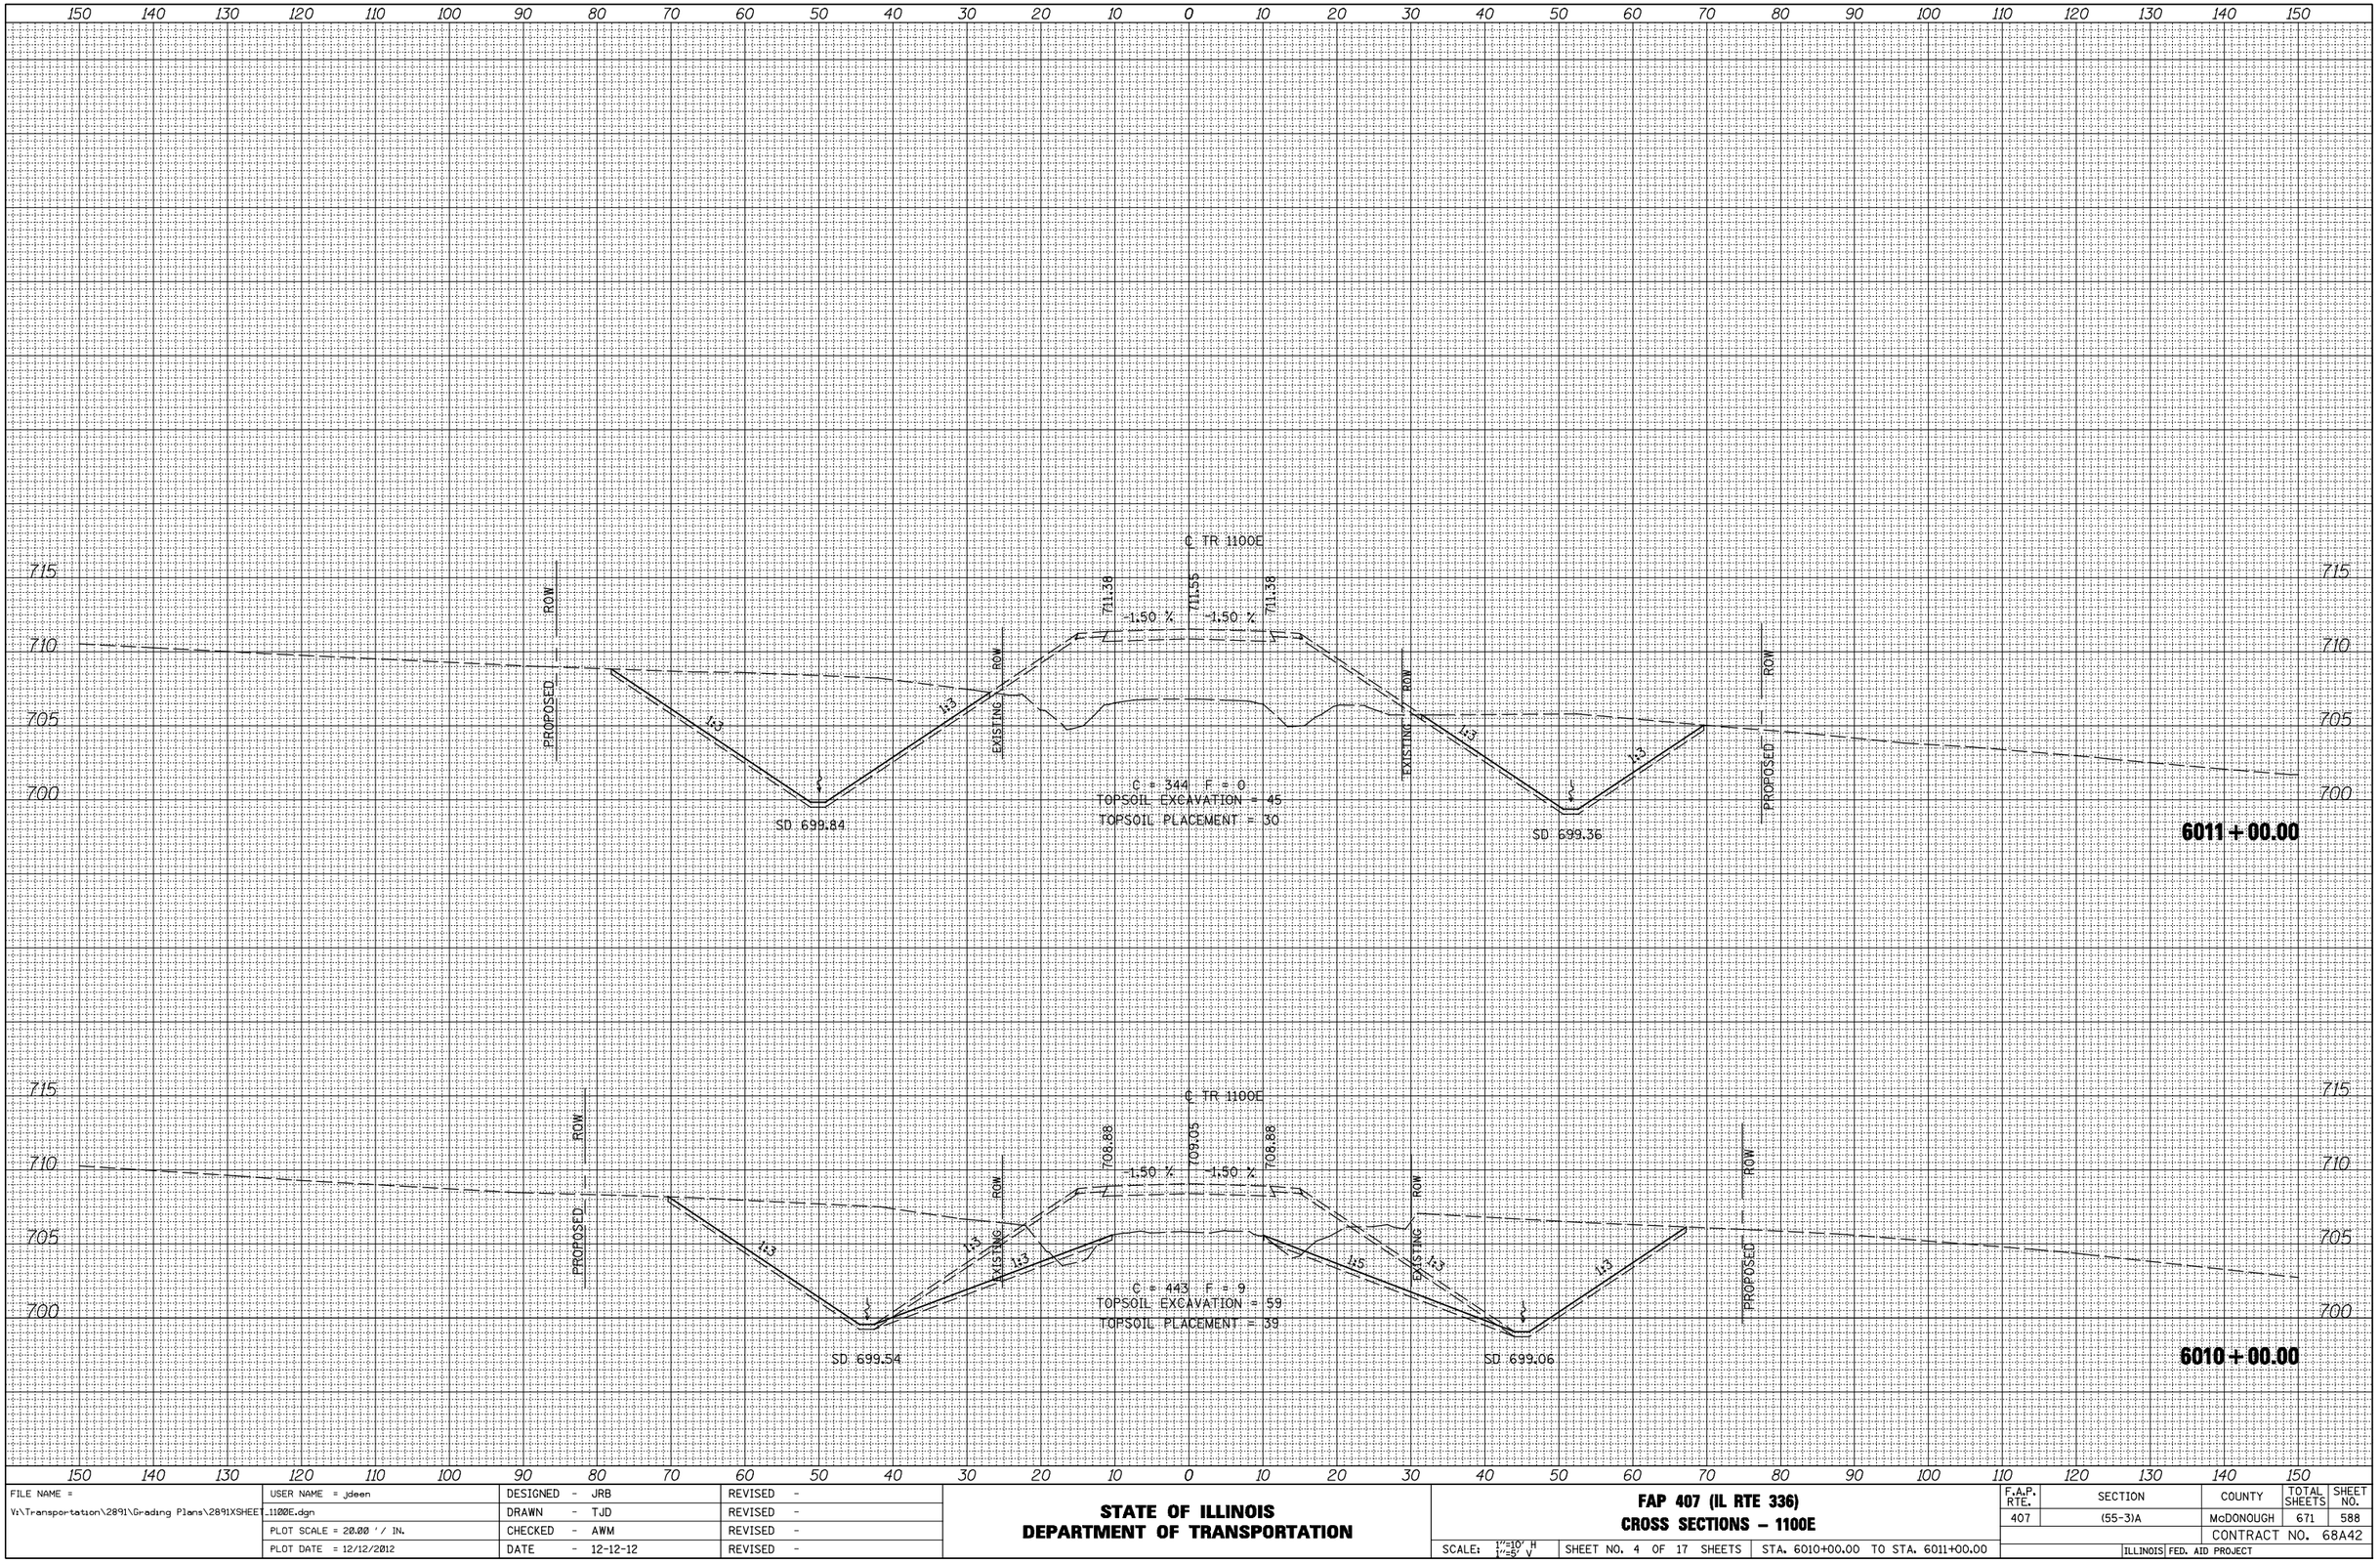

FILE NAME = V:\Transportation\2891\Grading Plans\2891XSHEET_1100E.dgn	USER NAME = jdeen	DESIGNED - JRB	REVISED -
		DRAWN - TJD	REVISED -
	PLOT SCALE = 20.00 ' / IN.	CHECKED - AWM	REVISED -
	PLOT DATE = 12/12/2012	DATE - 12-12-12	REVISED -

STATE OF ILLINOIS
DEPARTMENT OF TRANSPORTATION

FAP 407 (IL RTE 336)
CROSS SECTIONS – 1100E

SCALE: 1"=10' H, 1"=5' V | SHEET NO. 4 OF 17 SHEETS | STA. 6010+00.00 TO STA. 6011+00.00

F.A.P. RTE.	SECTION	COUNTY	TOTAL SHEETS	SHEET NO.
407	(55-3)A	McDONOUGH	671	588
		CONTRACT NO. 68A42		
	ILLINOIS	FED. AID PROJECT		