| FINAL SURVEY | | BY | DATE |
|---|---|---|---|
| NOTE BOOK NO. | SURVEYED | | |
| | PLOTTED | | |
| | TEMPLATE | | |
| | AREAS | | |
| | AREAS CHECKED | | |

| ORIGINAL SURVEY | | BY | DATE |
|---|---|---|---|
| NOTE BOOK NO. | SURVEYED | | |
| | PLOTTED | | |
| | TEMPLATE | | |
| | AREAS | | |
| | AREAS CHECKED | | |

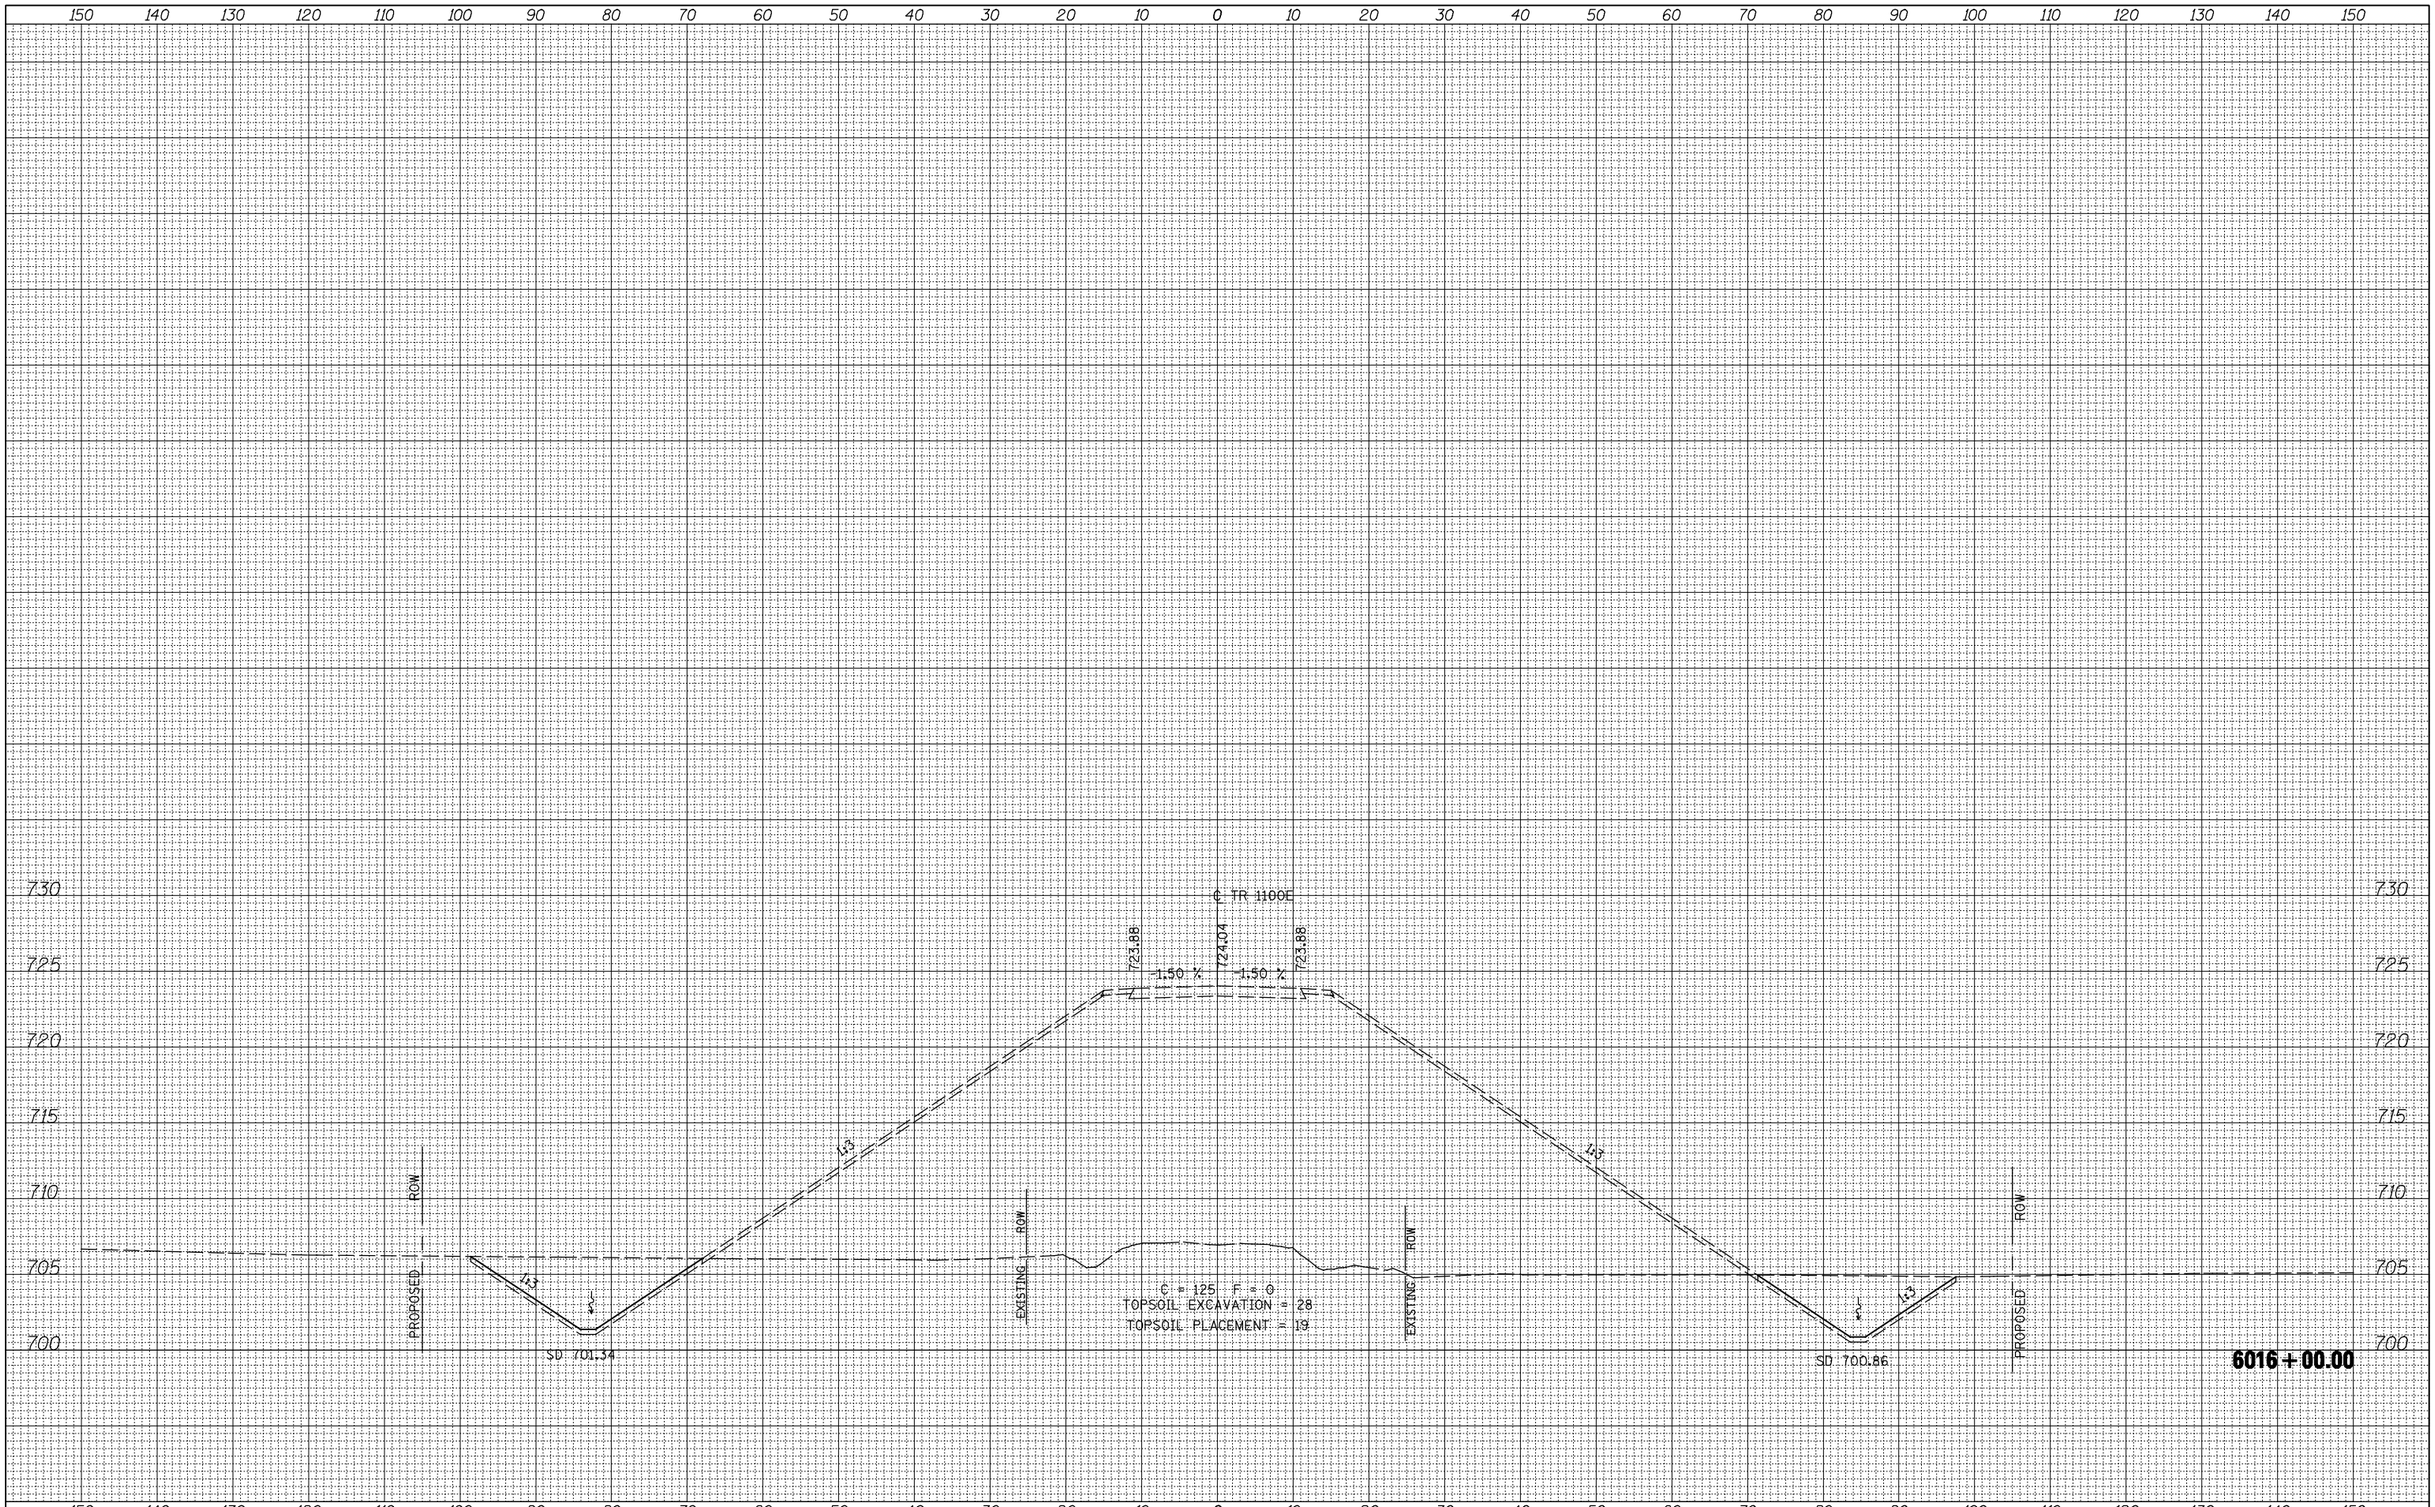


| | | | |
|---|---|---|---|
| FILE NAME = | USER NAME = jdeen | DESIGNED - JRB | REVISED - |
| V:\Transportation\2891\Grading Plans\2891XSHEET_1100E.dgn | | DRAWN - TJD | REVISED - |
| | PLOT SCALE = 20.00 ' / IN. | CHECKED - AWM | REVISED - |
| | PLOT DATE = 12/12/2012 | DATE - 12-12-12 | REVISED - |

**STATE OF ILLINOIS**
**DEPARTMENT OF TRANSPORTATION**

**FAP 407 (IL RTE 336)**
**CROSS SECTIONS – 1100E**

SCALE: 1"=10' H 1"=5' V | SHEET NO. 7 OF 17 SHEETS | STA. 6016+00.00 TO STA. 6016+00.00

| F.A.P. RTE. | SECTION | COUNTY | TOTAL SHEETS | SHEET NO. |
|---|---|---|---|---|
| 407 | (55-3)A | McDONOUGH | 671 | 591 |
| | | CONTRACT NO. 68A42 | | |
| | | ILLINOIS FED. AID PROJECT | | |