| FINAL SURVEY | BY | DATE |
|---|---|---|
| SURVEYED | | |
| PLOTTED | | |
| TEMPLATE | | |
| NOTE BOOK | | |
| AREAS | | |
| NO. | AREAS CHECKED | |

| ORIGINAL SURVEY | BY | DATE |
|---|---|---|
| SURVEYED | | |
| PLOTTED | | |
| TEMPLATE | | |
| NOTE BOOK | | |
| AREAS | | |
| NO. | AREAS CHECKED | |

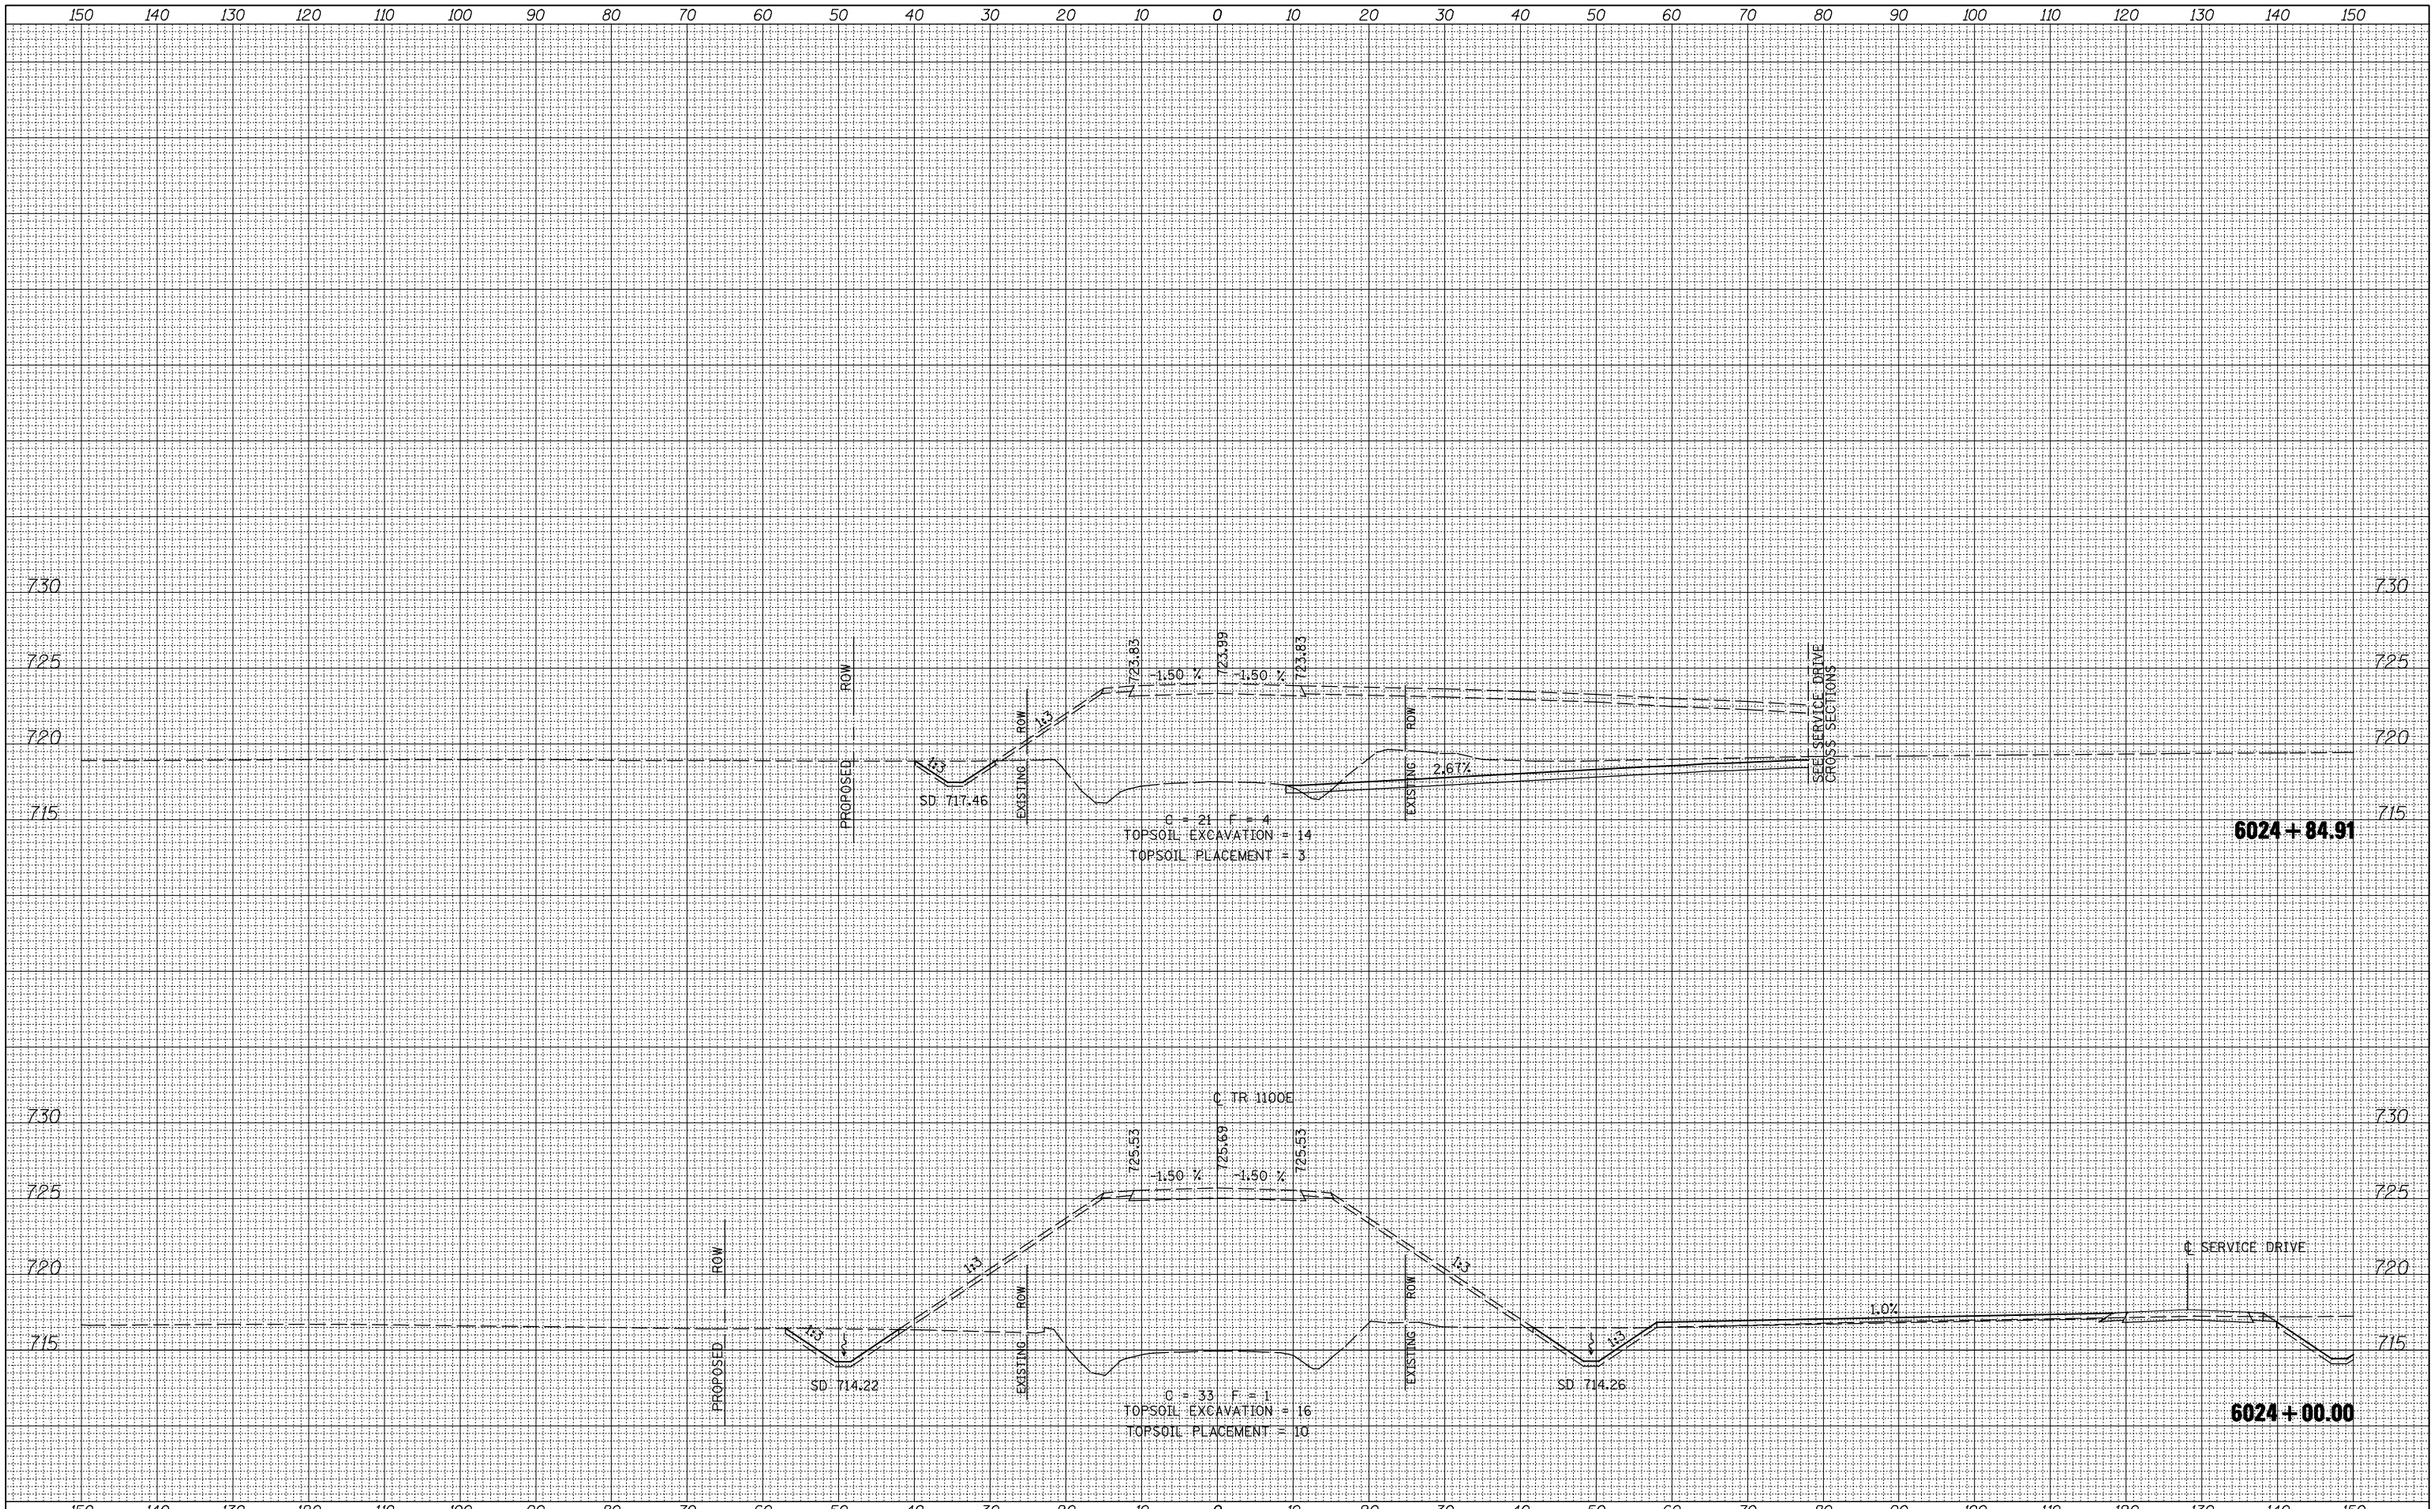


| | | | |
|---|---|---|---|
| FILE NAME = V:\Transportation\2891\Grading Plans\2891XSHEET_1100E.dgn | USER NAME = jdeen | DESIGNED - JRB | REVISED - |
| | | DRAWN - TJD | REVISED - |
| | PLOT SCALE = 20.00 ' / IN. | CHECKED - AWM | REVISED - |
| | PLOT DATE = 12/12/2012 | DATE - 12-12-12 | REVISED - |

**STATE OF ILLINOIS**
**DEPARTMENT OF TRANSPORTATION**

**FAP 407 (IL RTE 336)**
**CROSS SECTIONS – 1100E**

SCALE: 1"=10' H, 1"=5' V | SHEET NO. 13 OF 17 SHEETS | STA. 6024+00.00 TO STA. 6024+84.91

| F.A.P. RTE. | SECTION | COUNTY | TOTAL SHEETS | SHEET NO. |
|---|---|---|---|---|
| 407 | (55-3)A | McDONOUGH | 671 | 597 |
| | | CONTRACT NO. 68A42 | | |
| | ILLINOIS FED. AID PROJECT | | | |