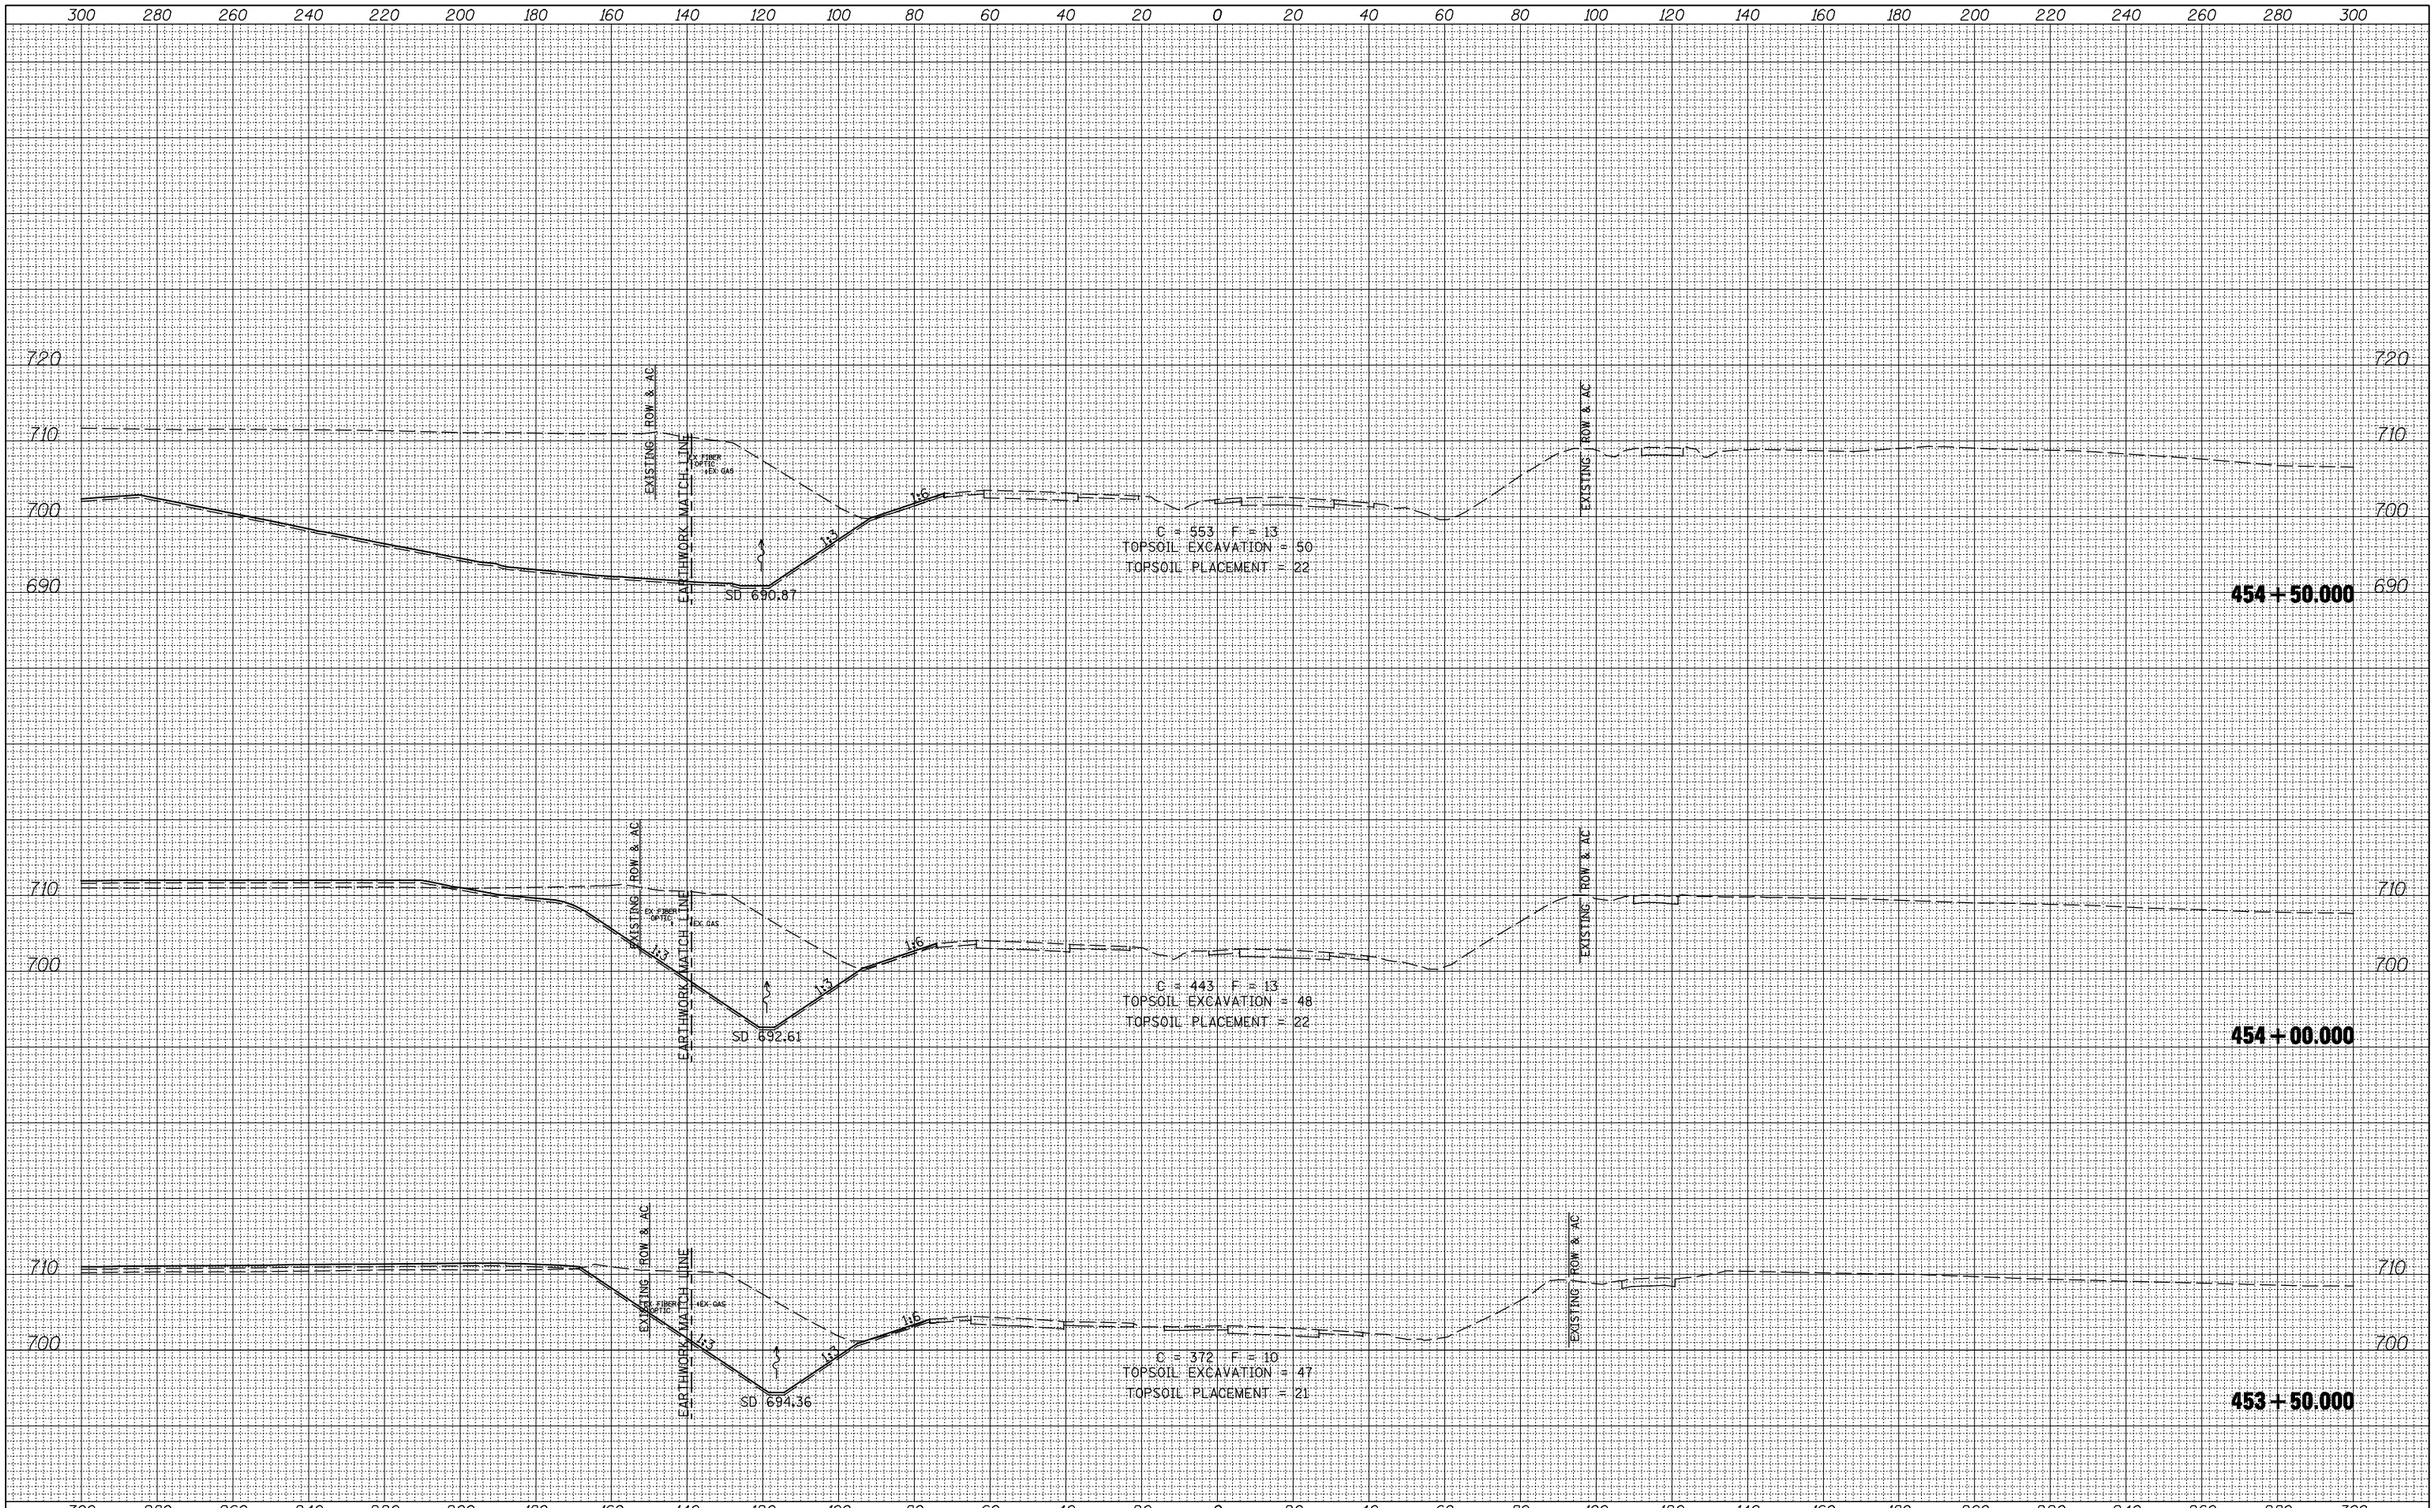

FINAL SURVEY	BY	DATE
SURVEYED		
PLOTTED		
TEMPLATE		
AREAS		
AREAS CHECKED		
NOTE BOOK NO.		

ORIGINAL SURVEY	BY	DATE
SURVEYED		
PLOTTED		
TEMPLATE		
AREAS		
AREAS CHECKED		
NOTE BOOK NO.		

FILE NAME = v:\transportation\2891\grading plans\2891XSHEET_US67.dgn	USER NAME = jdeen	DESIGNED - JRB	REVISED -
		DRAWN - TJD	REVISED -
	PLOT SCALE = 40.00 ' / IN.	CHECKED - AWM	REVISED -
	PLOT DATE = 12/12/2012	DATE - 12-12-12	REVISED -

STATE OF ILLINOIS
DEPARTMENT OF TRANSPORTATION

FAP 407 (IL RTE 336)
CROSS SECTIONS – US RTE 67

SCALE: 1"=20' H 1"=10' V | SHEET NO. 8 OF 17 SHEETS | STA. 453+50.000 TO STA. 454+50.000

F.A.P. RTE.	SECTION	COUNTY	TOTAL SHEETS	SHEET NO.
407	(55-3)A	McDONOUGH	671	623

CONTRACT NO. 68A42

ILLINOIS FED. AID PROJECT