FINAL SURVEY		BY	DATE
NOTE BOOK	SURVEYED		
	PLOTTED		
	TEMPLATE		
	AREAS		
NO.	AREAS CHECKED		

ORIGINAL SURVEY		BY	DATE
NOTE BOOK	SURVEYED		
	PLOTTED		
	TEMPLATE		
	AREAS		
NO.	AREAS CHECKED		

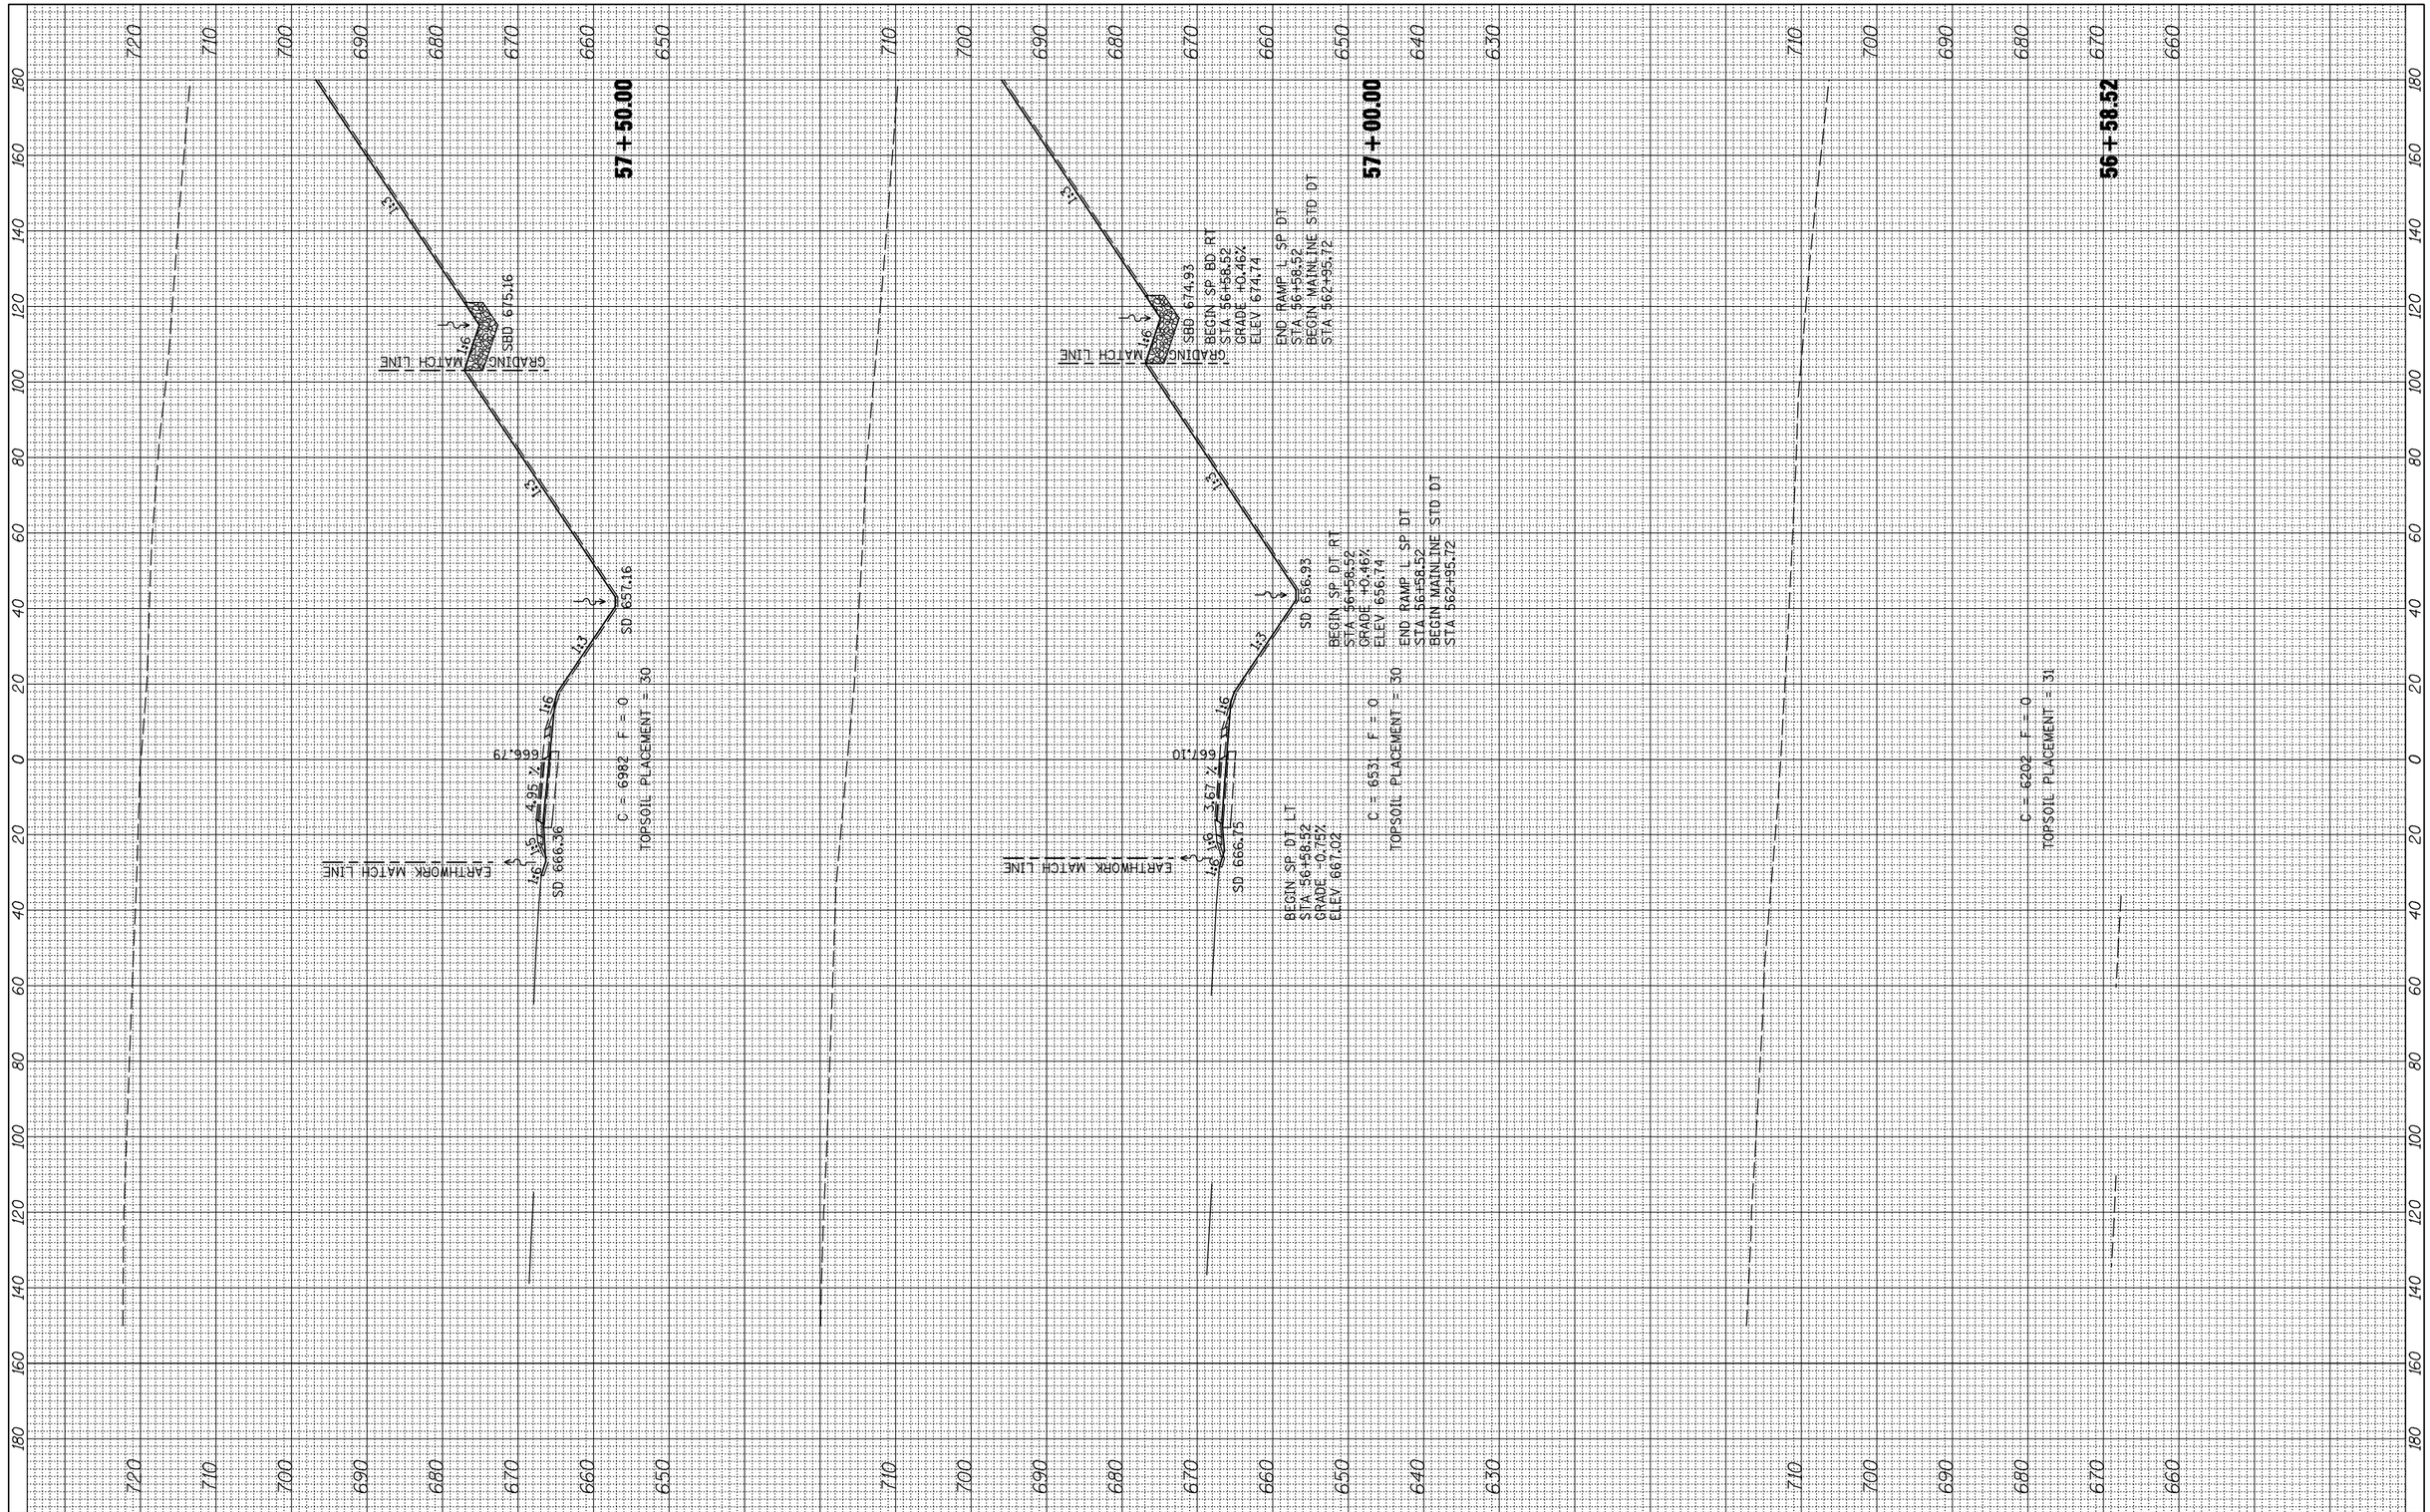

FILE NAME = v:\transportation\2891\grading plans\2891XSHEET_RAMPS.dgn	USER NAME = jdeen	DESIGNED - JRB	REVISED -
		DRAWN - TJD	REVISED -
	PLOT SCALE = 40.0000 ' / IN.	CHECKED - AWM	REVISED -
XS_SHEET VERTICAL	PLOT DATE = 12/12/2012	DATE - 12-12-12	REVISED -

STATE OF ILLINOIS
DEPARTMENT OF TRANSPORTATION

FAP ROUTE 407 (IL 336)
CROSS SECTIONS – RAMP L

SCALE: 1"=20' H, 1"=10' V | SHEET 1 OF 10 SHEETS | STA. 56+58.52 | TO STA. 57+50.00

F.A.P RTE.	SECTION	COUNTY	TOTAL SHEETS	SHEET NO.
407	(55-3)A	MCDONOUGH	671	633
		CONTRACT NO. 68A42		
	ILLINOIS FED. AID PROJECT			