| FINAL SURVEY | | BY | DATE |
|---|---|---|---|
| NOTE BOOK | SURVEYED | | |
| NO. | PLOTTED | | |
| | TEMPLATE | | |
| | AREAS | | |
| | AREAS CHECKED | | |

| ORIGINAL SURVEY | | BY | DATE |
|---|---|---|---|
| NOTE BOOK | SURVEYED | | |
| NO. | PLOTTED | | |
| | TEMPLATE | | |
| | AREAS | | |
| | AREAS CHECKED | | |

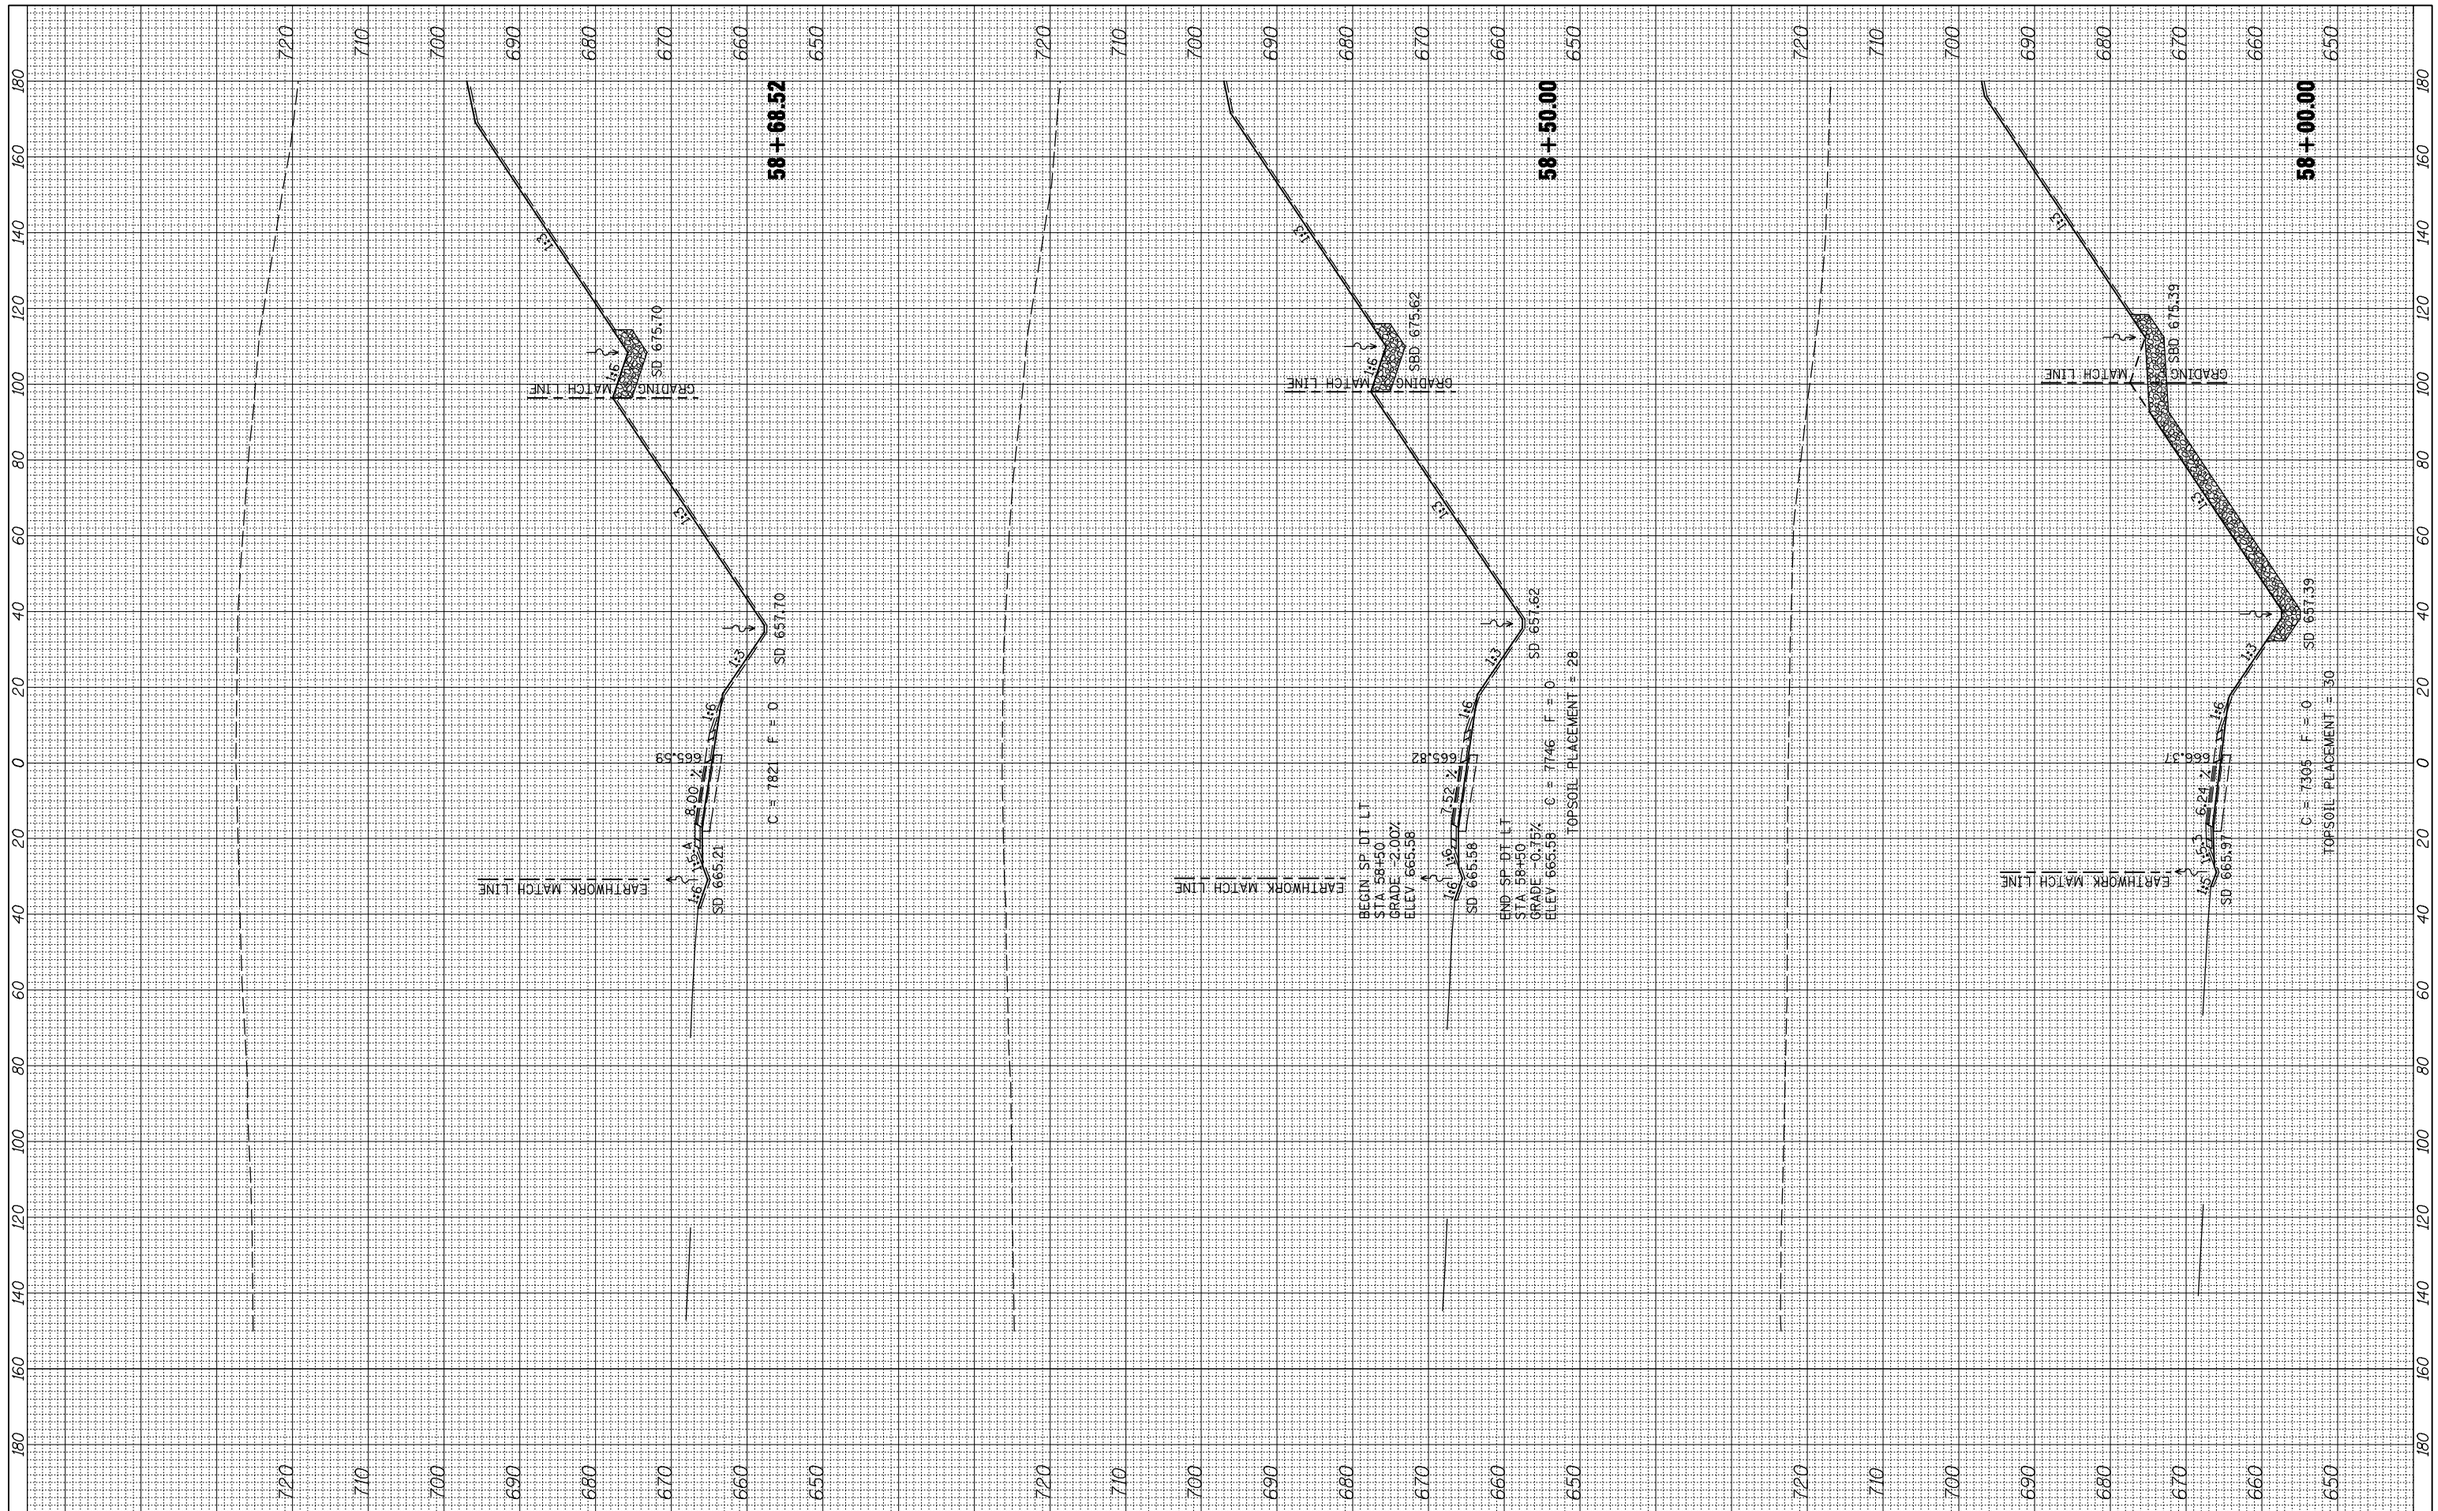


| | | | | | |
|---|---|---|---|---|---|
| FILE NAME = v:\transportation\2891\grading plans\2891XSHEET_RAMPS.dgn | USER NAME = jdeen | DESIGNED - JRB | REVISED - | **STATE OF ILLINOIS DEPARTMENT OF TRANSPORTATION** | **FAP ROUTE 407 (IL 336) CROSS SECTIONS – RAMP L** |
| | PLOT SCALE = 40.0000 ' / IN. | CHECKED - AWM | REVISED - | | |
| XS_SHEET VERTICAL | PLOT DATE = 12/12/2012 | DATE - 12-12-12 | REVISED - | | SCALE: 1"=20' H, 1"=10' V — SHEET 2 OF 10 SHEETS — STA. 58+00.00 TO STA. 58+68.52 |

| F.A.P RTE. | SECTION | COUNTY | TOTAL SHEETS | SHEET NO. |
|---|---|---|---|---|
| 407 | (55-3)A | MCDONOUGH | 671 | 634 |
| | | CONTRACT NO. 68A42 | | |
| | ILLINOIS | FED. AID PROJECT | | |