FINAL SURVEY	BY	DATE
SURVEYED		
PLOTTED		
TEMPLATE		
AREAS		
AREAS CHECKED		
NOTE BOOK NO.		

ORIGINAL SURVEY	BY	DATE
SURVEYED		
PLOTTED		
TEMPLATE		
AREAS		
AREAS CHECKED		
NOTE BOOK NO.		

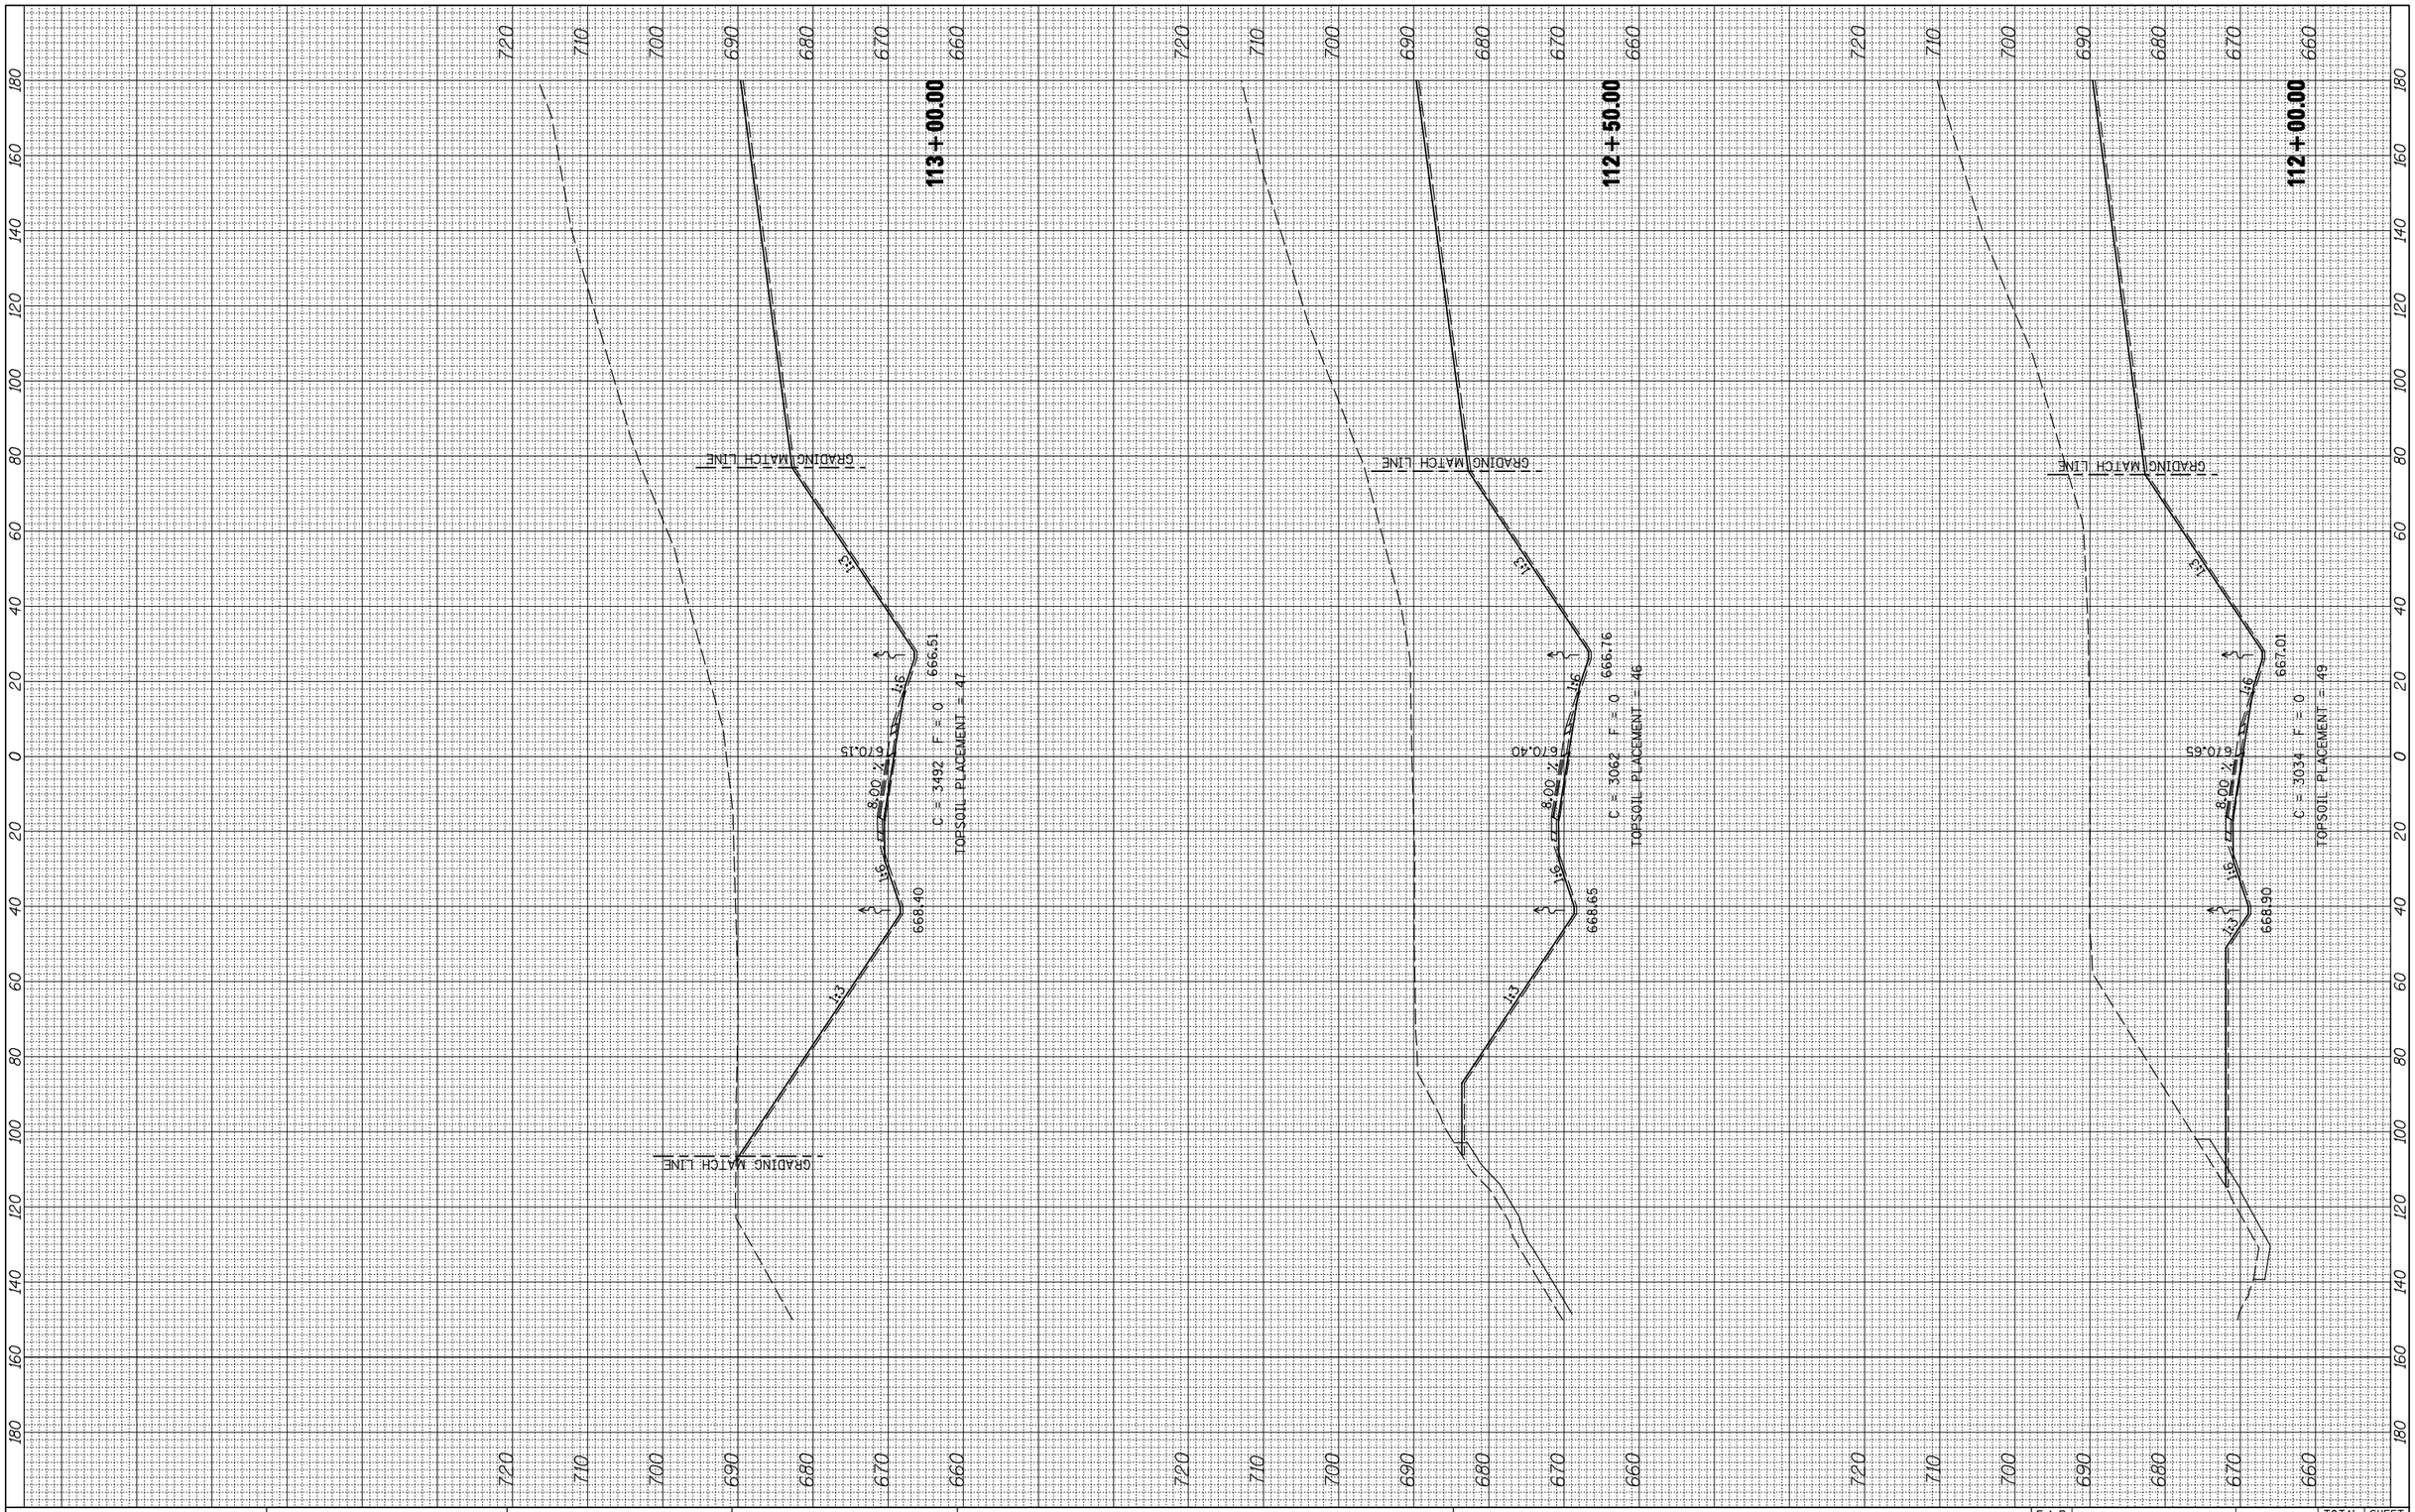

FILE NAME = v:\transportation\2891\grading plans\2891XSHEET_RAMPS.dgn	USER NAME = jdeen	DESIGNED - JRB	REVISED -
		DRAWN - TJD	REVISED -
	PLOT SCALE = 40.0000 ' / IN.	CHECKED - AWM	REVISED -
XS_SHEET VERTICAL	PLOT DATE = 12/12/2012	DATE - 12-12-12	REVISED -

STATE OF ILLINOIS
DEPARTMENT OF TRANSPORTATION

FAP ROUTE 407 (IL 336)
CROSS SECTIONS – RAMP K

SCALE: 1"=20' H 1"=10' V | SHEET 6 OF 11 SHEETS | STA. 112+00.00 TO STA. 113+00.00

F.A.P RTE.	SECTION	COUNTY	TOTAL SHEETS	SHEET NO.
407	(55-3)A	MCDONOUGH	671	648
		CONTRACT NO. 68A42		
	ILLINOIS FED. AID PROJECT			