FINAL SURVEY	NOTE BOOK	SURVEYED	PLOTTED	TEMPLATE	AREAS	AREAS CHECKED
NO.	BY					
DATE						

ORIGINAL SURVEY	NOTE BOOK	SURVEYED	PLOTTED	TEMPLATE	AREAS	AREAS CHECKED
NO.	BY					
DATE						

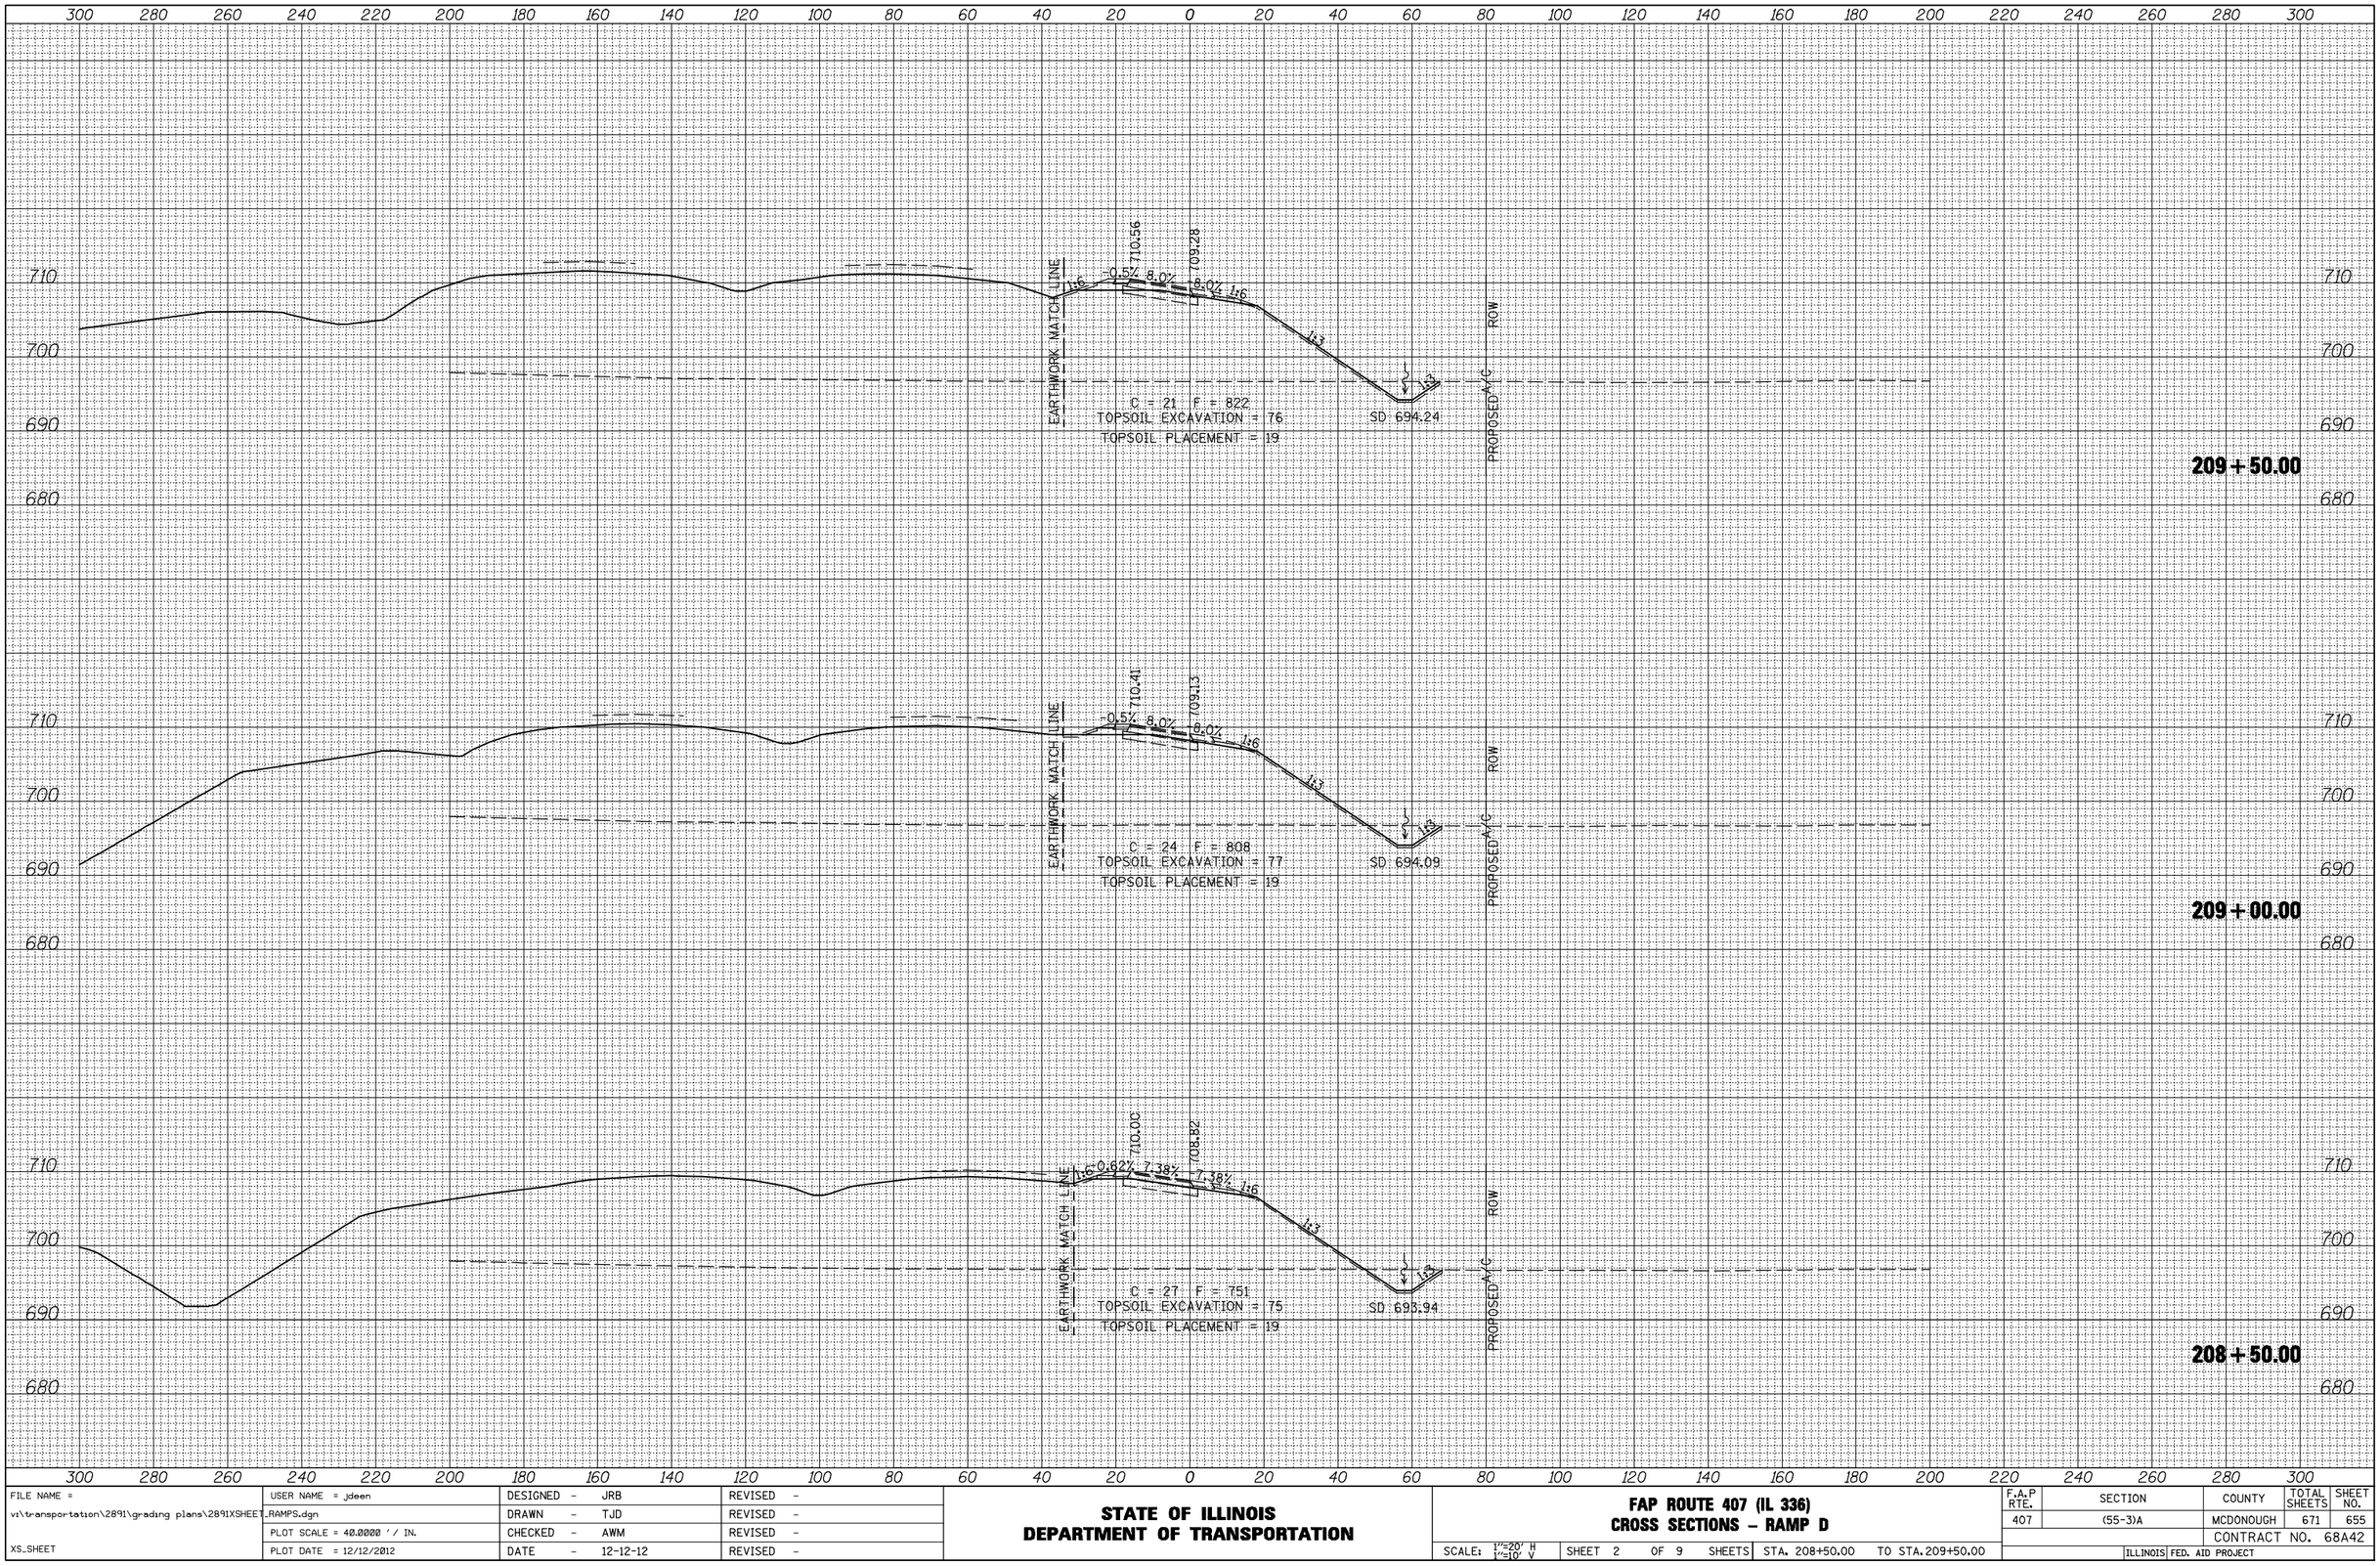

FILE NAME =	USER NAME = jdeen	DESIGNED - JRB	REVISED -
v:\transportation\2891\grading plans\2891XSHEET_RAMPS.dgn		DRAWN - TJD	REVISED -
	PLOT SCALE = 40.0000 ' / IN.	CHECKED - AWM	REVISED -
XS_SHEET	PLOT DATE = 12/12/2012	DATE - 12-12-12	REVISED -

STATE OF ILLINOIS
DEPARTMENT OF TRANSPORTATION

FAP ROUTE 407 (IL 336)
CROSS SECTIONS - RAMP D

SCALE: 1"=20' H, 1"=10' V | SHEET 2 OF 9 SHEETS | STA. 208+50.00 TO STA. 209+50.00

F.A.P RTE.	SECTION	COUNTY	TOTAL SHEETS	SHEET NO.
407	(55-3)A	MCDONOUGH	671	655
		CONTRACT NO. 68A42		
	ILLINOIS	FED. AID PROJECT		