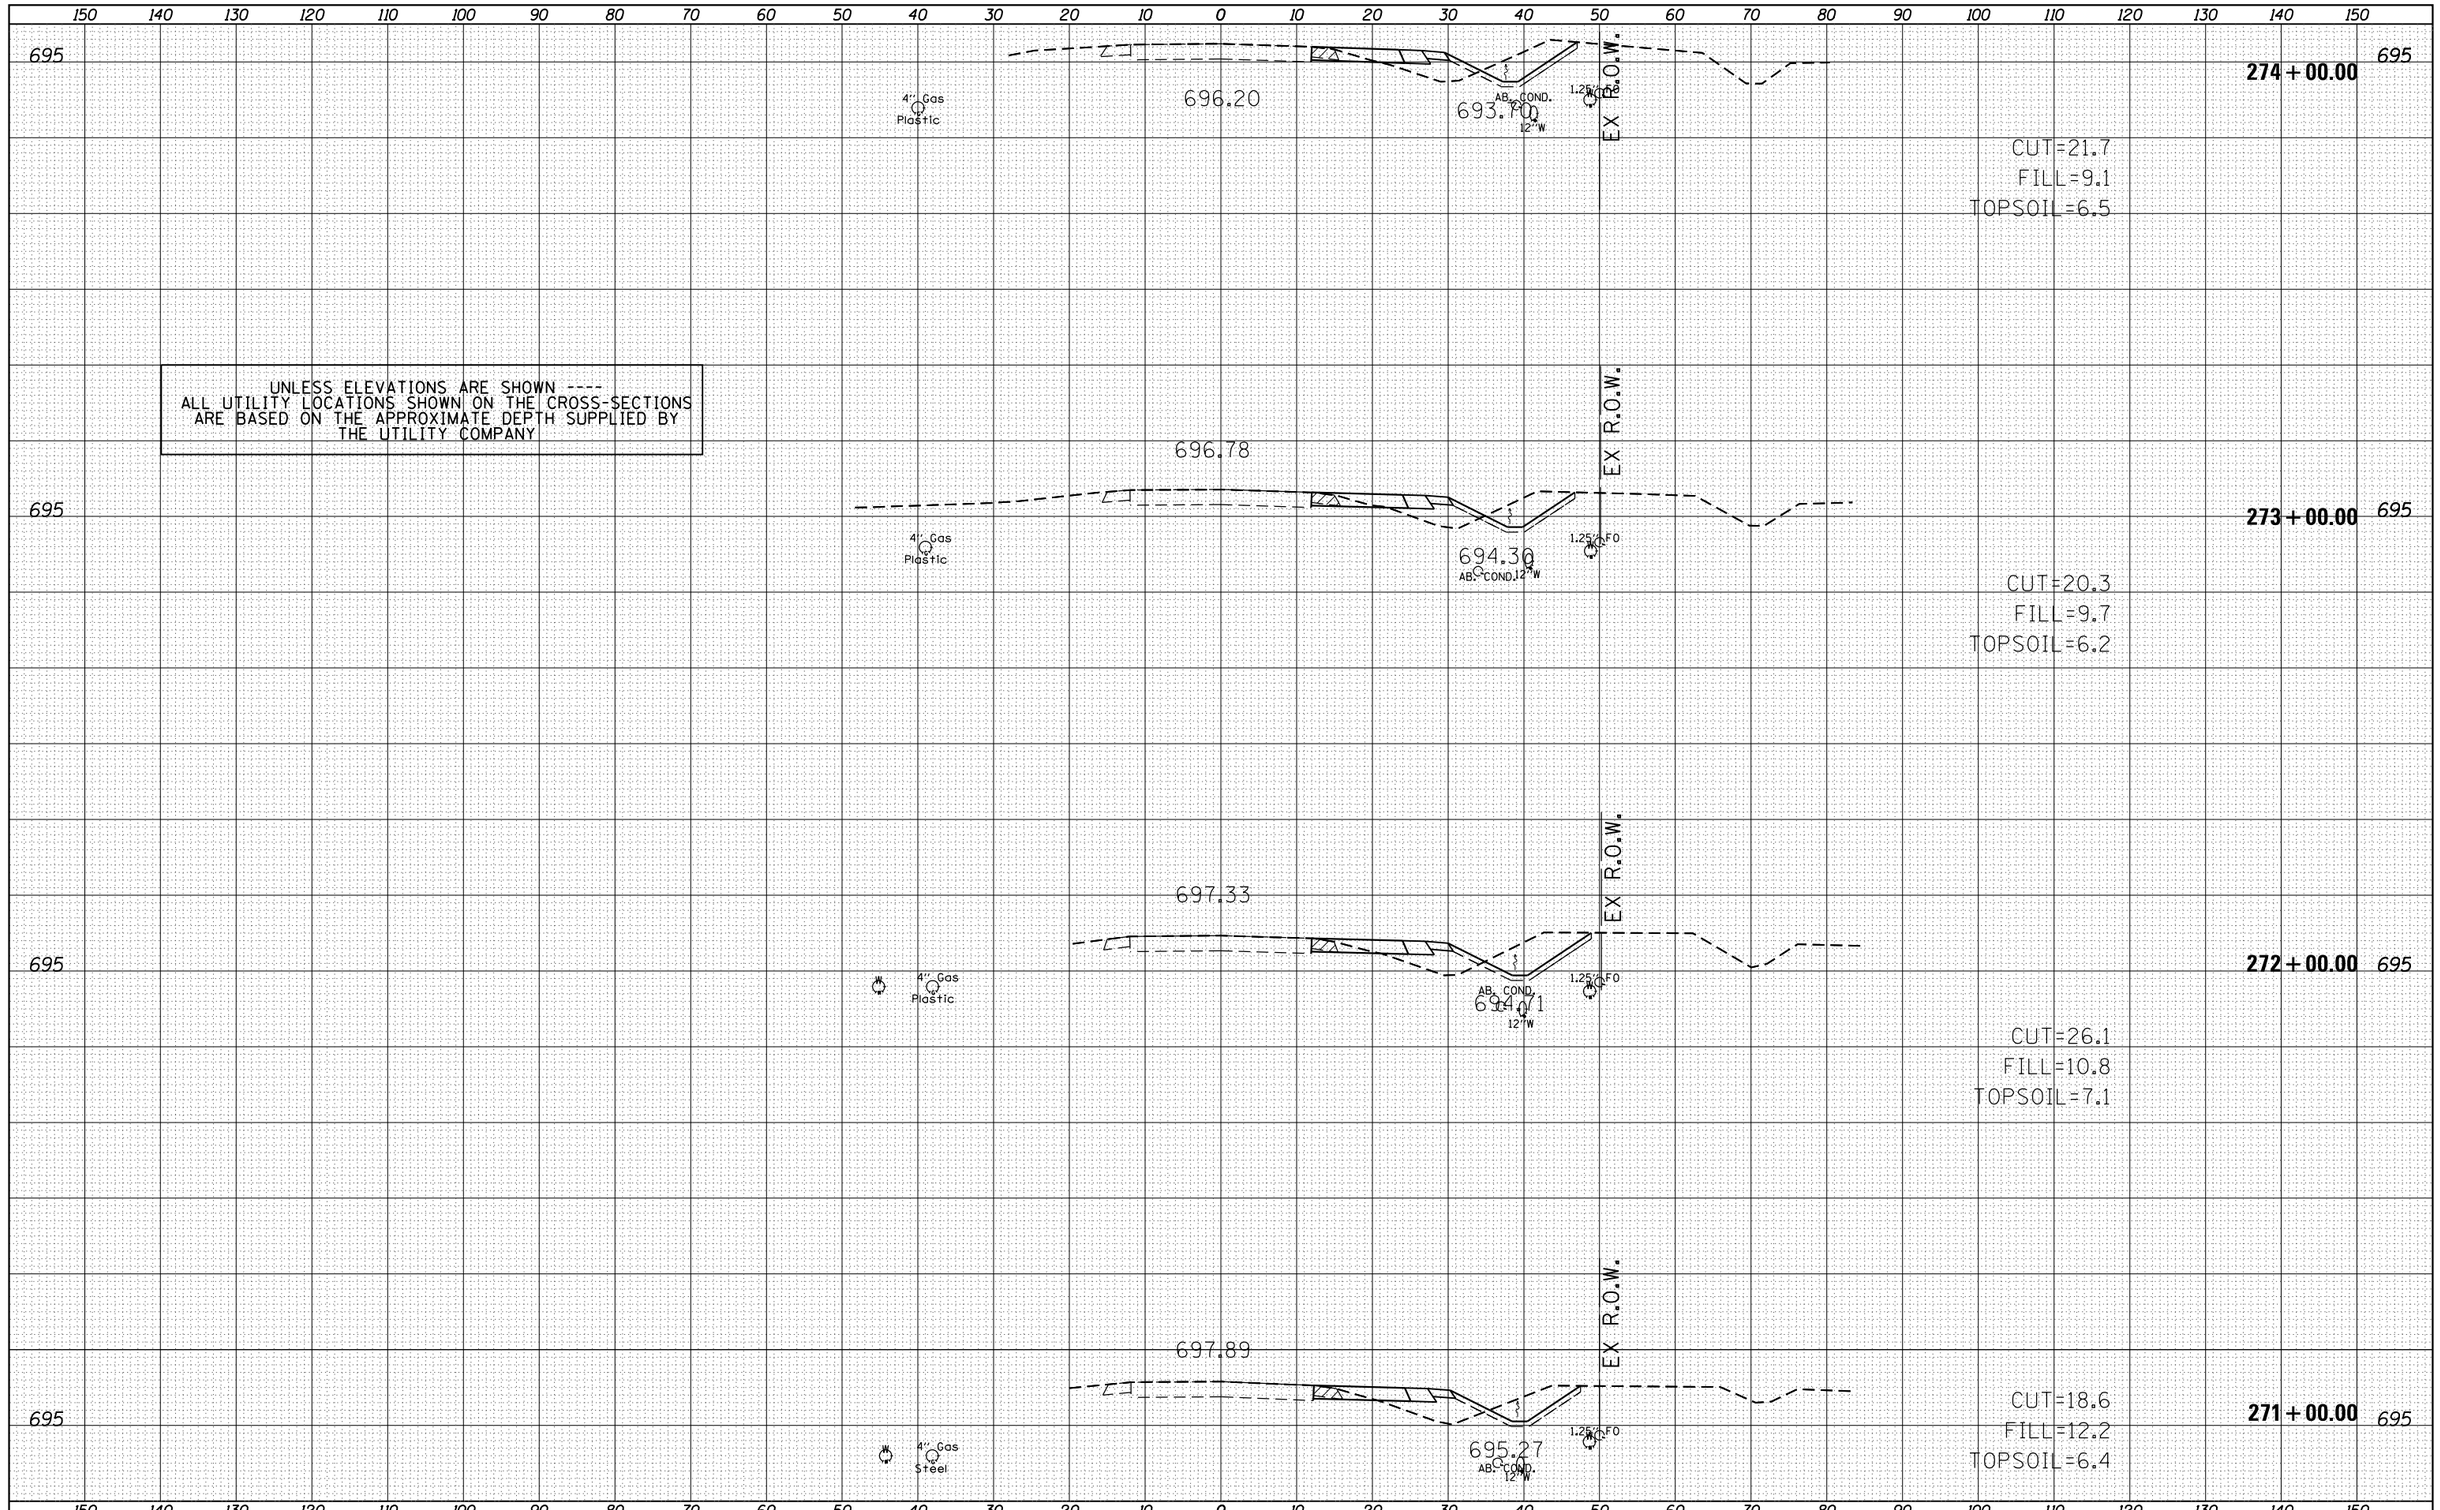

FINAL SURVEY

NO.	NOTE BOOK	BY	DATE

SURVEYED
PLOTTED
TEMPLATE
AREAS
AREAS CHECKED

ORIGINAL SURVEY

NO.	NOTE BOOK	BY	DATE

SURVEYED
PLOTTED
TEMPLATE
AREAS
AREAS CHECKED

FILE NAME = D468A71-sht-plan.dgn	USER NAME = keithbr	DESIGNED -	REVISED -
		DRAWN -	REVISED -
	PLOT SCALE = 20.0000 ' / in.	CHECKED -	REVISED -
	PLOT DATE = 12/12/2012	DATE -	REVISED -

STATE OF ILLINOIS
DEPARTMENT OF TRANSPORTATION

CROSS SECTIONS IL 116

SCALE: | SHEET OF SHEETS | STA. 271+00.00 TO STA. 274+00.00

F.A.R.P. RTE.	SECTION	COUNTY	TOTAL SHEETS	SHEET NO.
669	(11R)W-1	PEORIA	33	31
		CONTRACT NO. 68A71		
	ILLINOIS	FED. AID PROJECT		