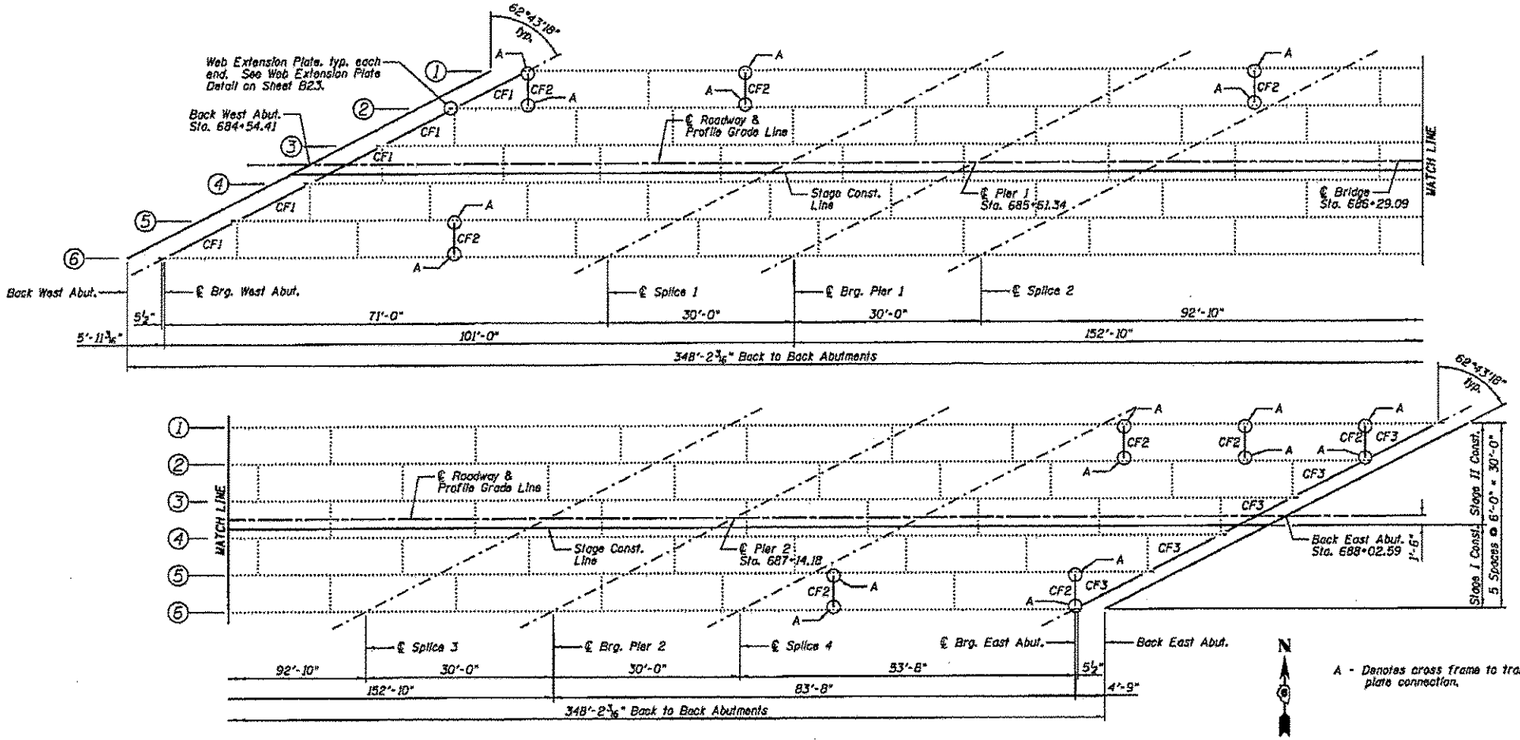

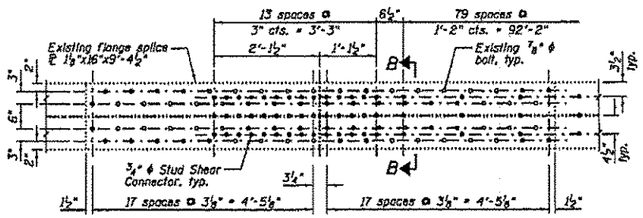

STUD SHEAR CONNECTORS - PLAN AT SPLICE 2

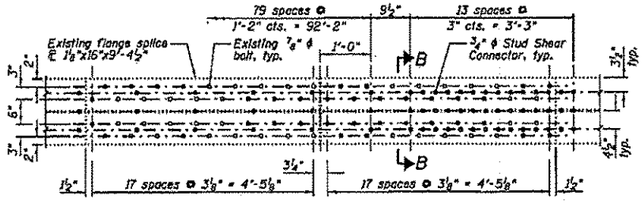

STUD SHEAR CONNECTORS - PLAN AT SPLICE 3

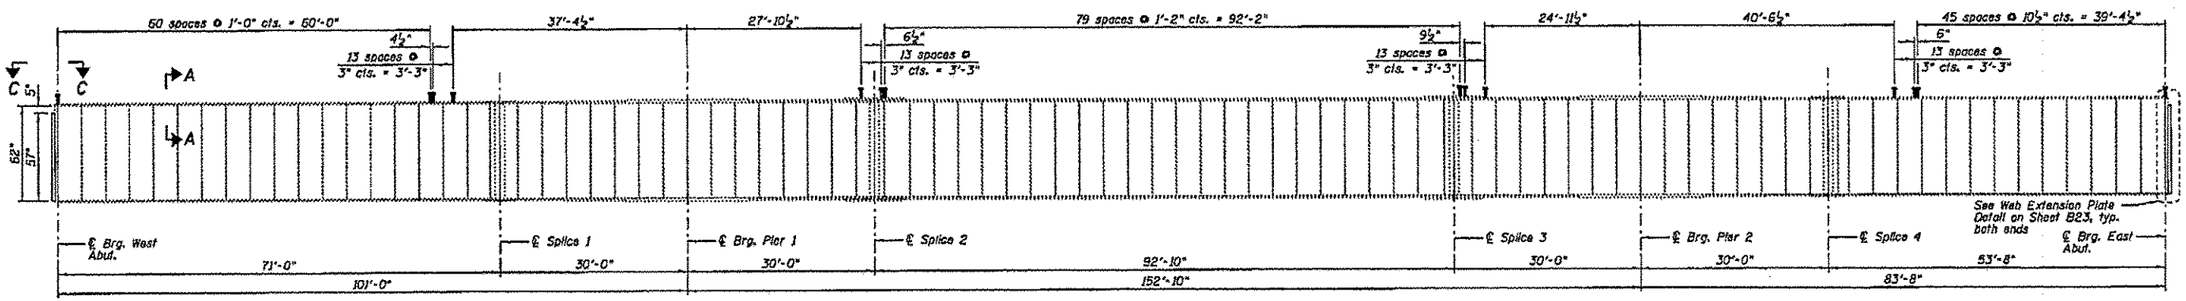

EXISTING GIRDER ELEVATION

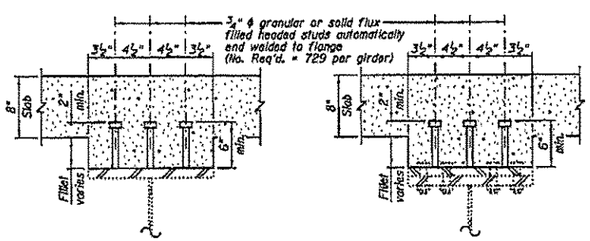

SECTION A-A

SECTION B-B

NOTES:

1.) See Sheet B24 for Cross Frame Connections "A".
2.) See Sheet B23 for Sections C-C.

STRUCTURAL STEEL
STRUCTURE NO.084-0078

FOR INFORMATION ONLY

FILE NAME = c:\documents and settings\mcdonaldrs\desktop\plansheet.dgn Default	USER NAME = mcdonaldrs	DESIGNED -	REVISED -
		DRAWN -	REVISED -
	PLOT SCALE = 8.9268 ' / in.	CHECKED -	REVISED -
	PLOT DATE = Nov-29-2012 01:29:48PM	DATE -	REVISED -

STATE OF ILLINOIS
DEPARTMENT OF TRANSPORTATION

STRUCTURAL STEEL

SCALE: | SHEET OF SHEETS | STA. | TO STA.

F.A.I RTE.	SECTION	COUNTY	TOTAL SHEETS	SHEET NO.
55	06 PAINTING 2013	SANGAMON	26	19
		CONTRACT NO. 72F85		
	ILLINOIS FED. AID PROJECT			