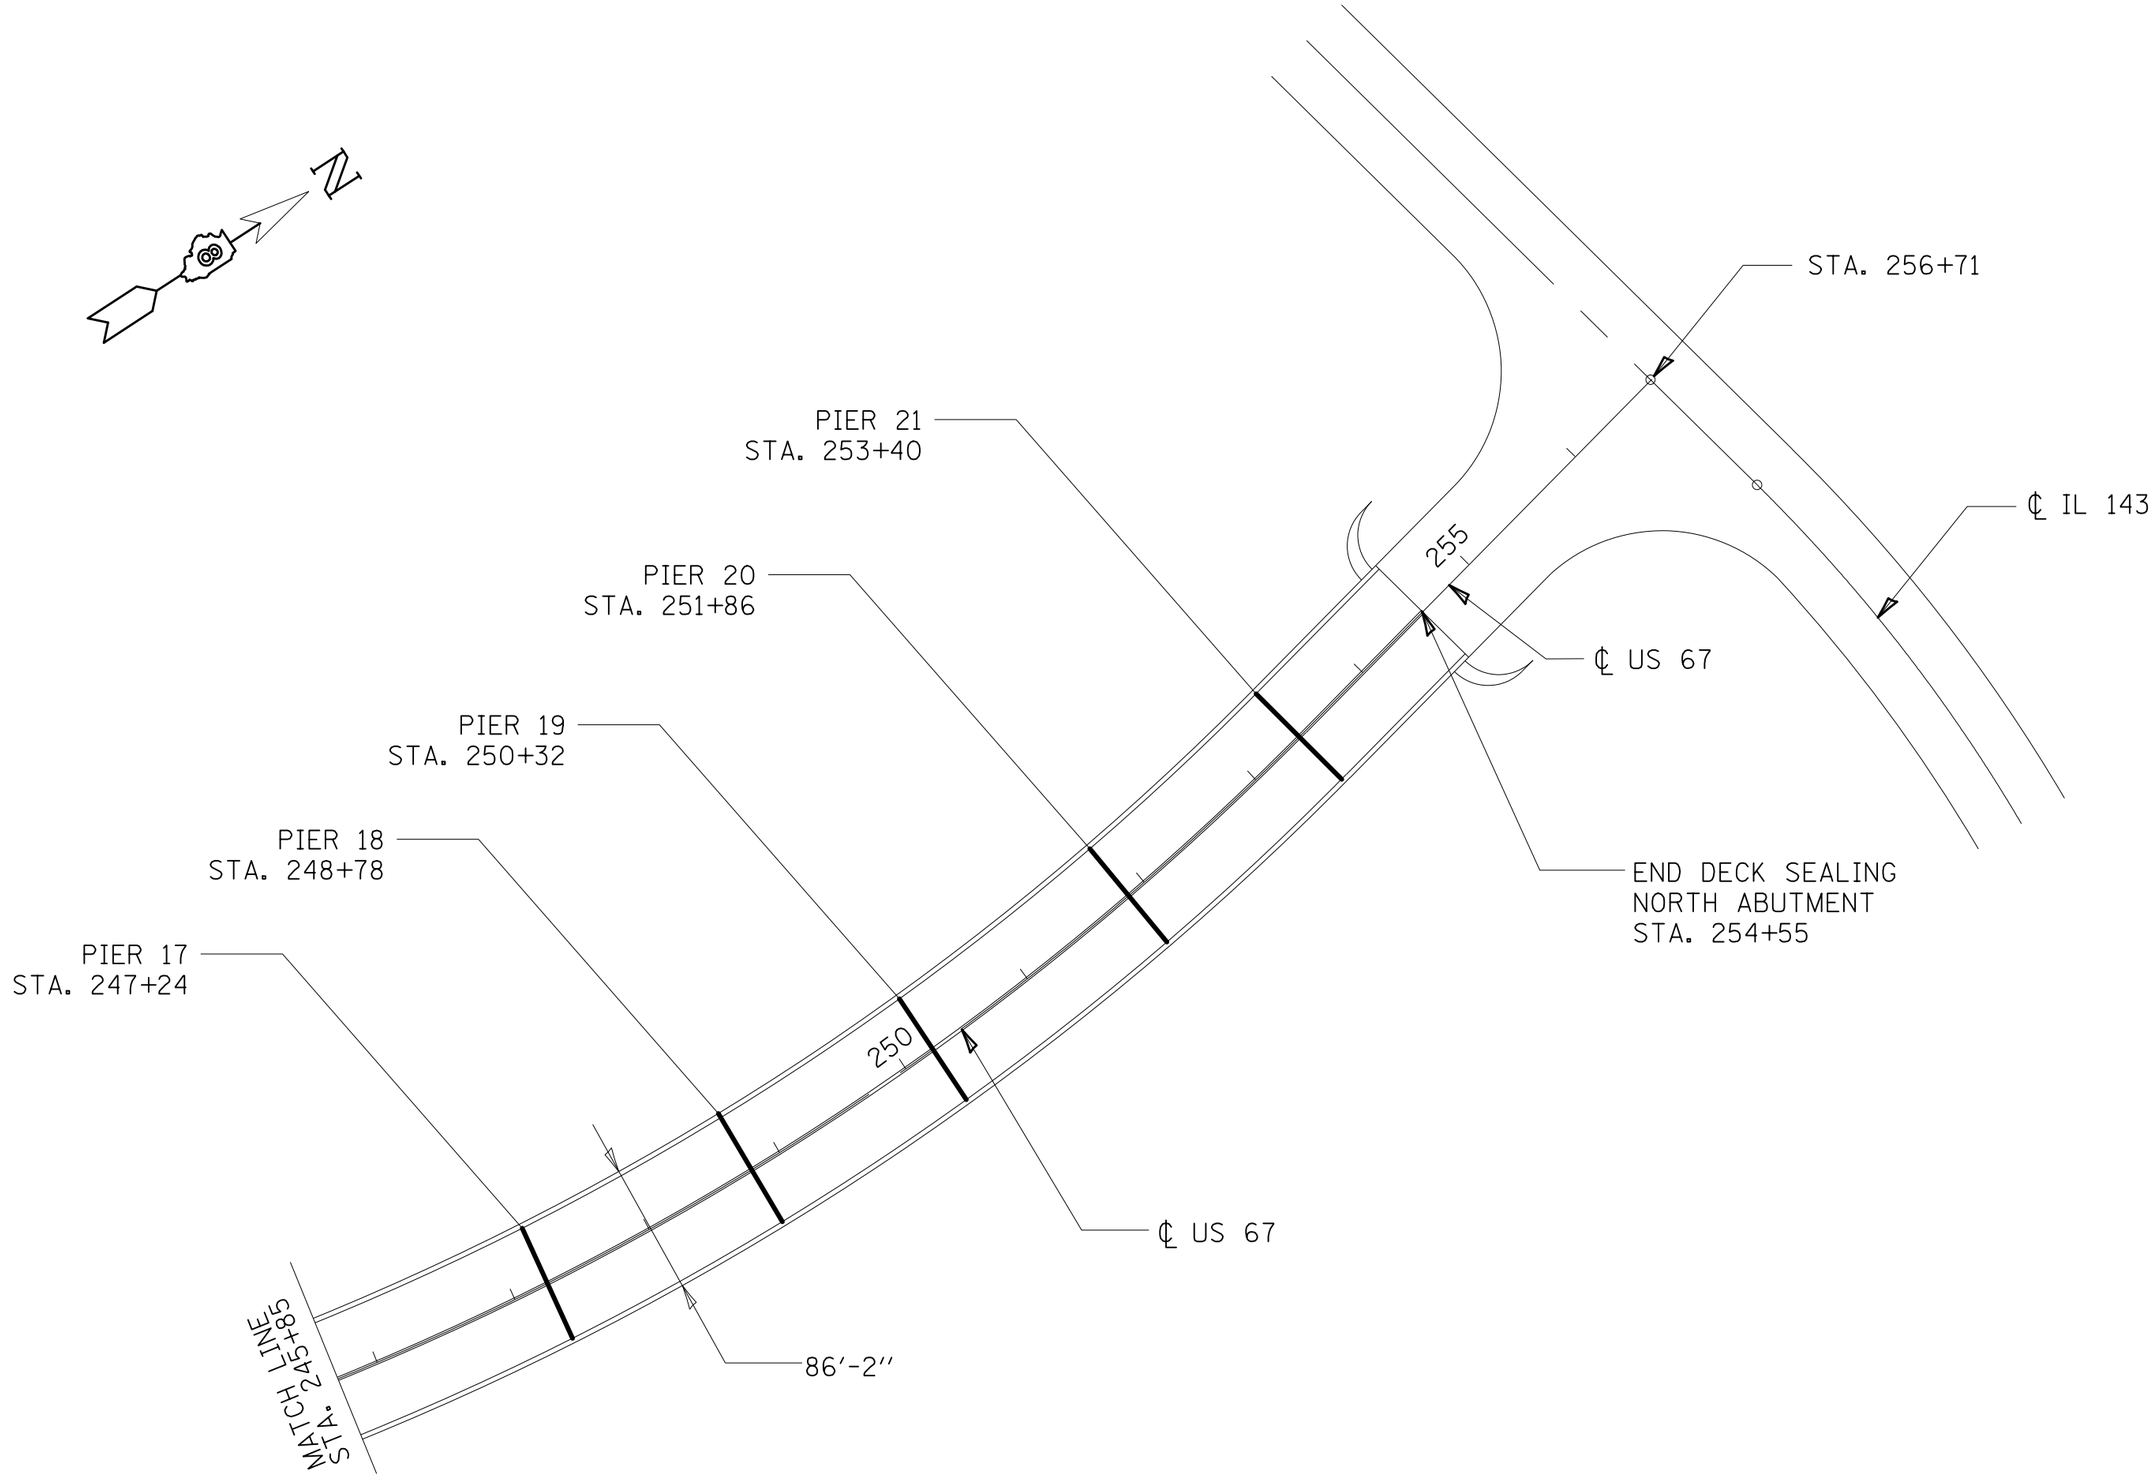

FILE NAME = $FILEL$	USER NAME = $USER$	DESIGNED - GEL	REVISED -	STATE OF ILLINOIS DEPARTMENT OF TRANSPORTATION	GENERAL PLAN – CLARK BRIDGE AND APPROACHES	F.A. RTE.	SECTION	COUNTY	TOTAL SHEETS	SHEET NO.
		DRAWN - LAC	REVISED -			304	100B-1DS-1		58	9
	PLOT SCALE = $SCALE$	CHECKED - MDP	REVISED -					CONTRACT NO. 76E73		
	PLOT DATE = $DATE$	DATE - 11/16/2012	REVISED -		SCALE: SHEET NO. 4 OF 4 SHEETS STA. TO STA.	FED. ROAD DIST. NO.	ILLINOIS	FED. AID PROJECT		