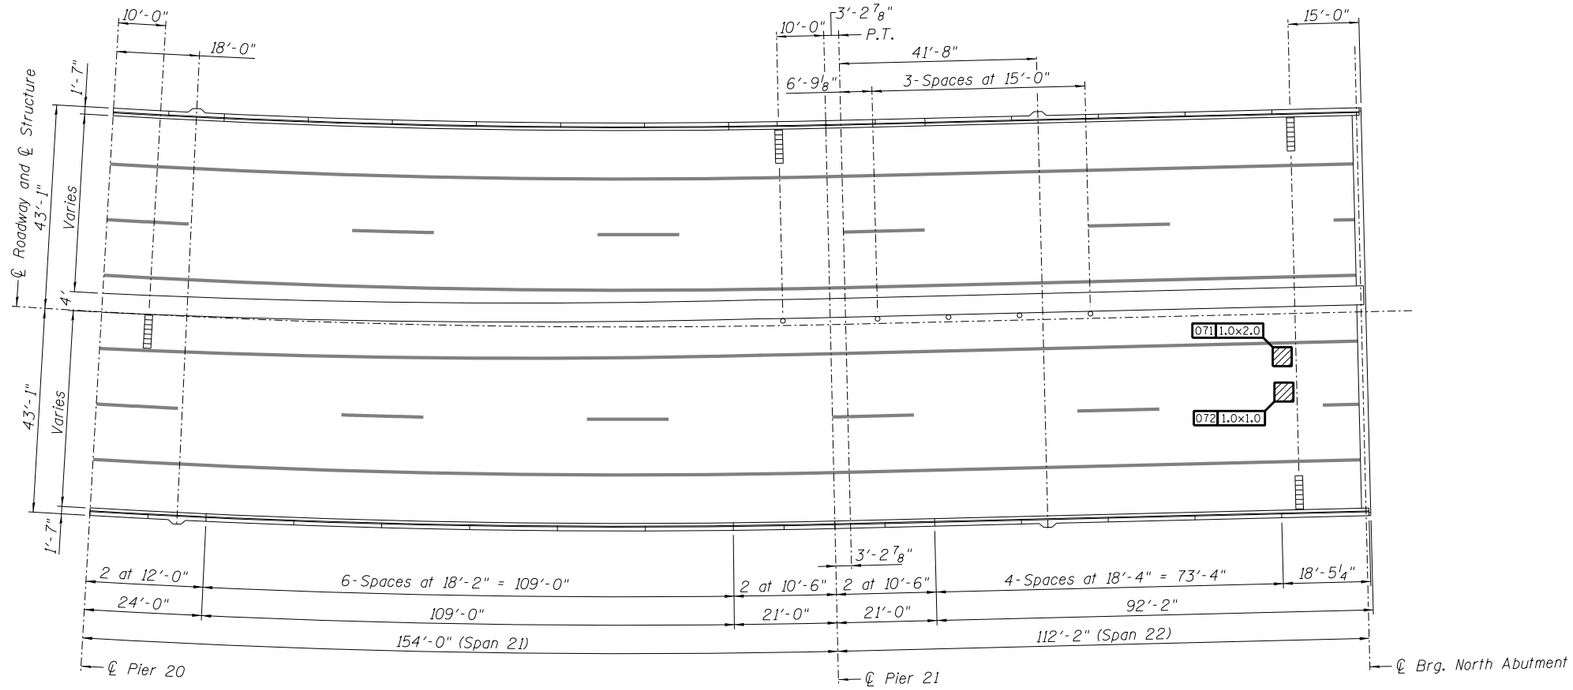

ILLINOIS APPROACH - SPANS 21 and 22

(All measurements are along Girder 4 (℄ Roadway)

REPAIRS LIST - SPANS 21 and 22

I.D.	Description	Pay Item	Units	Quantity
071	Concrete Spall	Deck Slab Repair (Partial)	SQ. YD.	0.22
072	Concrete Spall	Deck Slab Repair (Partial)	SQ. YD.	0.11
-	-	-	-	-
-	-	-	-	-
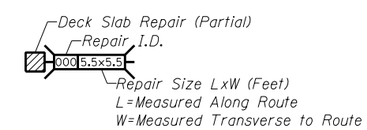

DECK SLAB REPAIR (PARTIAL)

DESIGNED -	EXAMINED	DATE -	STATE OF ILLINOIS DEPARTMENT OF TRANSPORTATION
CHECKED -	ENGINEER OF STRUCTURAL SERVICES		
DRAWN Rod	PASSED		
CHECKED MNM	ENGINEER OF BRIDGES AND STRUCTURES		

REPAIRS TO – DECK SLAB and PARAPETS – SPANS 21 and 22
STRUCTURE NO. 060–0255

SHEET NO. 12 OF 48 SHEETS

F.A.P. RTE.	SECTION	COUNTY	TOTAL SHEETS	SHEET NO.
304	100B-1DS-1	MADISON	58	22
		CONTRACT NO. 76E73		
	ILLINOIS FED. AID PROJECT			

HANSON
© Copyright Hanson Professional Services Inc. 2012

huff m00028 10/17/2012 12:08:52 PM
I:\Projects\IH0007\W04\CAD\SHEETS\0600255-76E73-012-Deck_Repairs_Spans_21-22.dgn