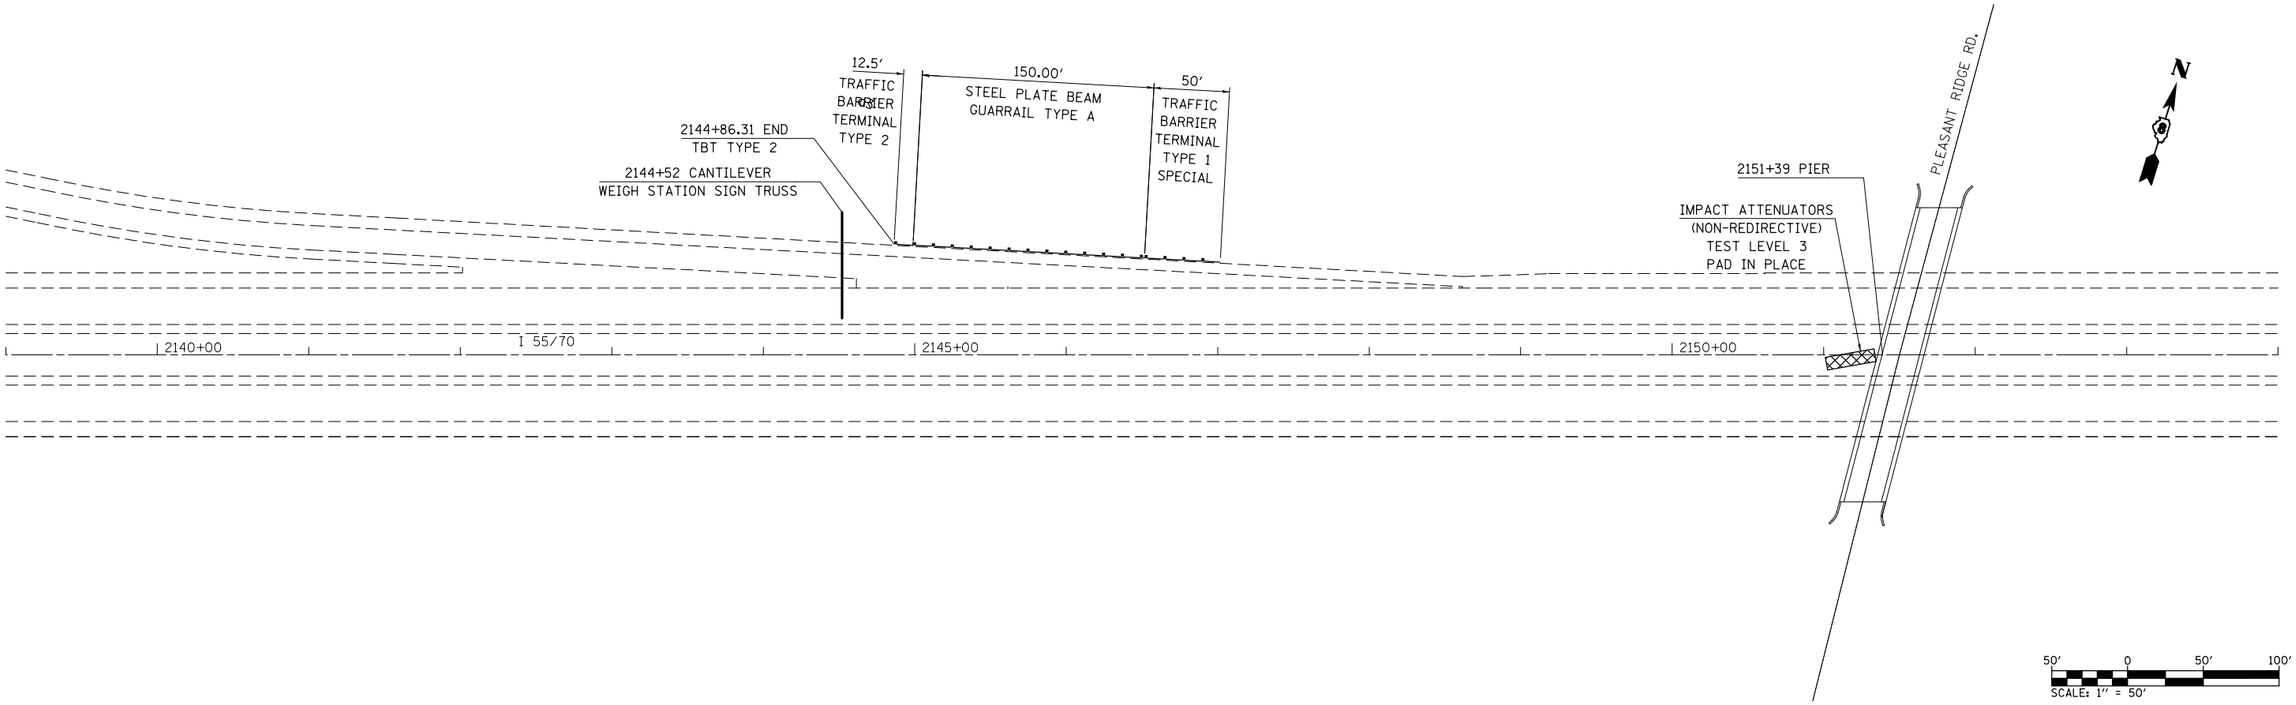

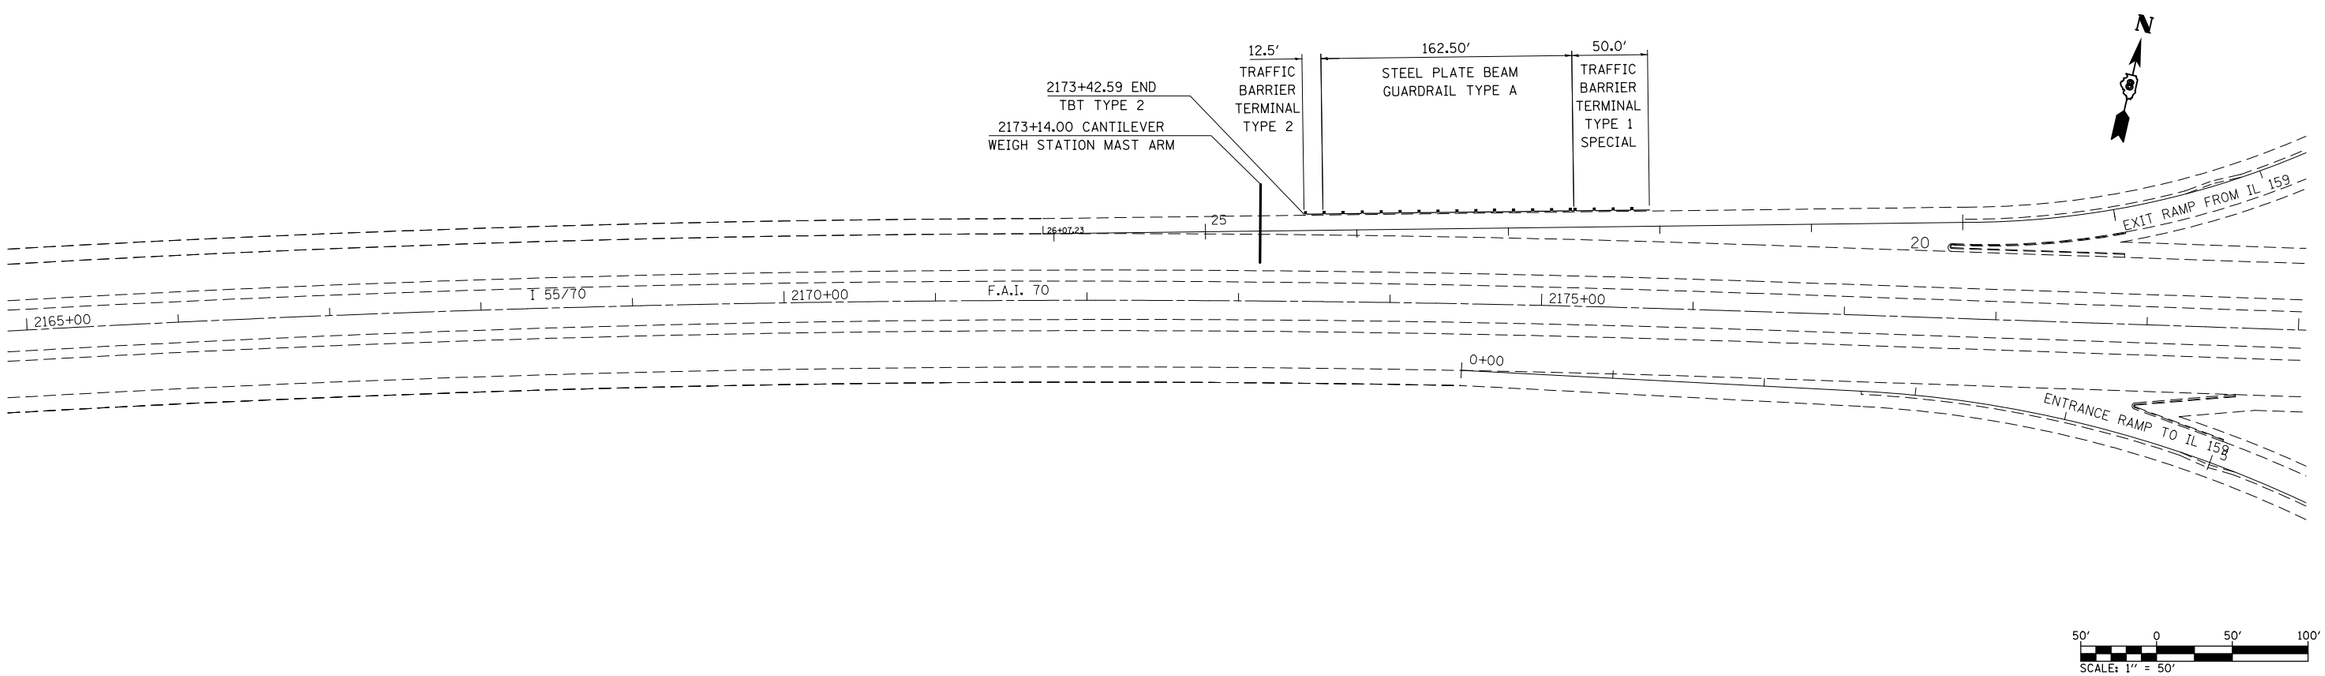

FILE NAME = $FILEL$	USER NAME = $USER$	DESIGNED -	REVISED -	STATE OF ILLINOIS DEPARTMENT OF TRANSPORTATION	IL ROUTE 55/70 PLAN SHEETS	F.A.I RTE.	SECTION	COUNTY	TOTAL SHEETS	SHEET NO.
		DRAWN -	REVISED -			55	60-(7,8,9,10)J-1	MADISON	14	10
	PLOT SCALE = $SCALE$	CHECKED -	REVISED -					CONTRACT NO. 76F96		
$MODELNAME$	PLOT DATE = $DATE$	DATE -	REVISED -		SCALE: SHEET 4 OF 8 SHEETS STA. TO STA.		ILLINOIS FED. AID PROJECT			