FINAL SURVEY	SURVEYED	BY
NOTE BOOK	PLOTTED	
NO.	TEMPLATE	
	AREAS	
	AREAS CHECKED	
	DATE	

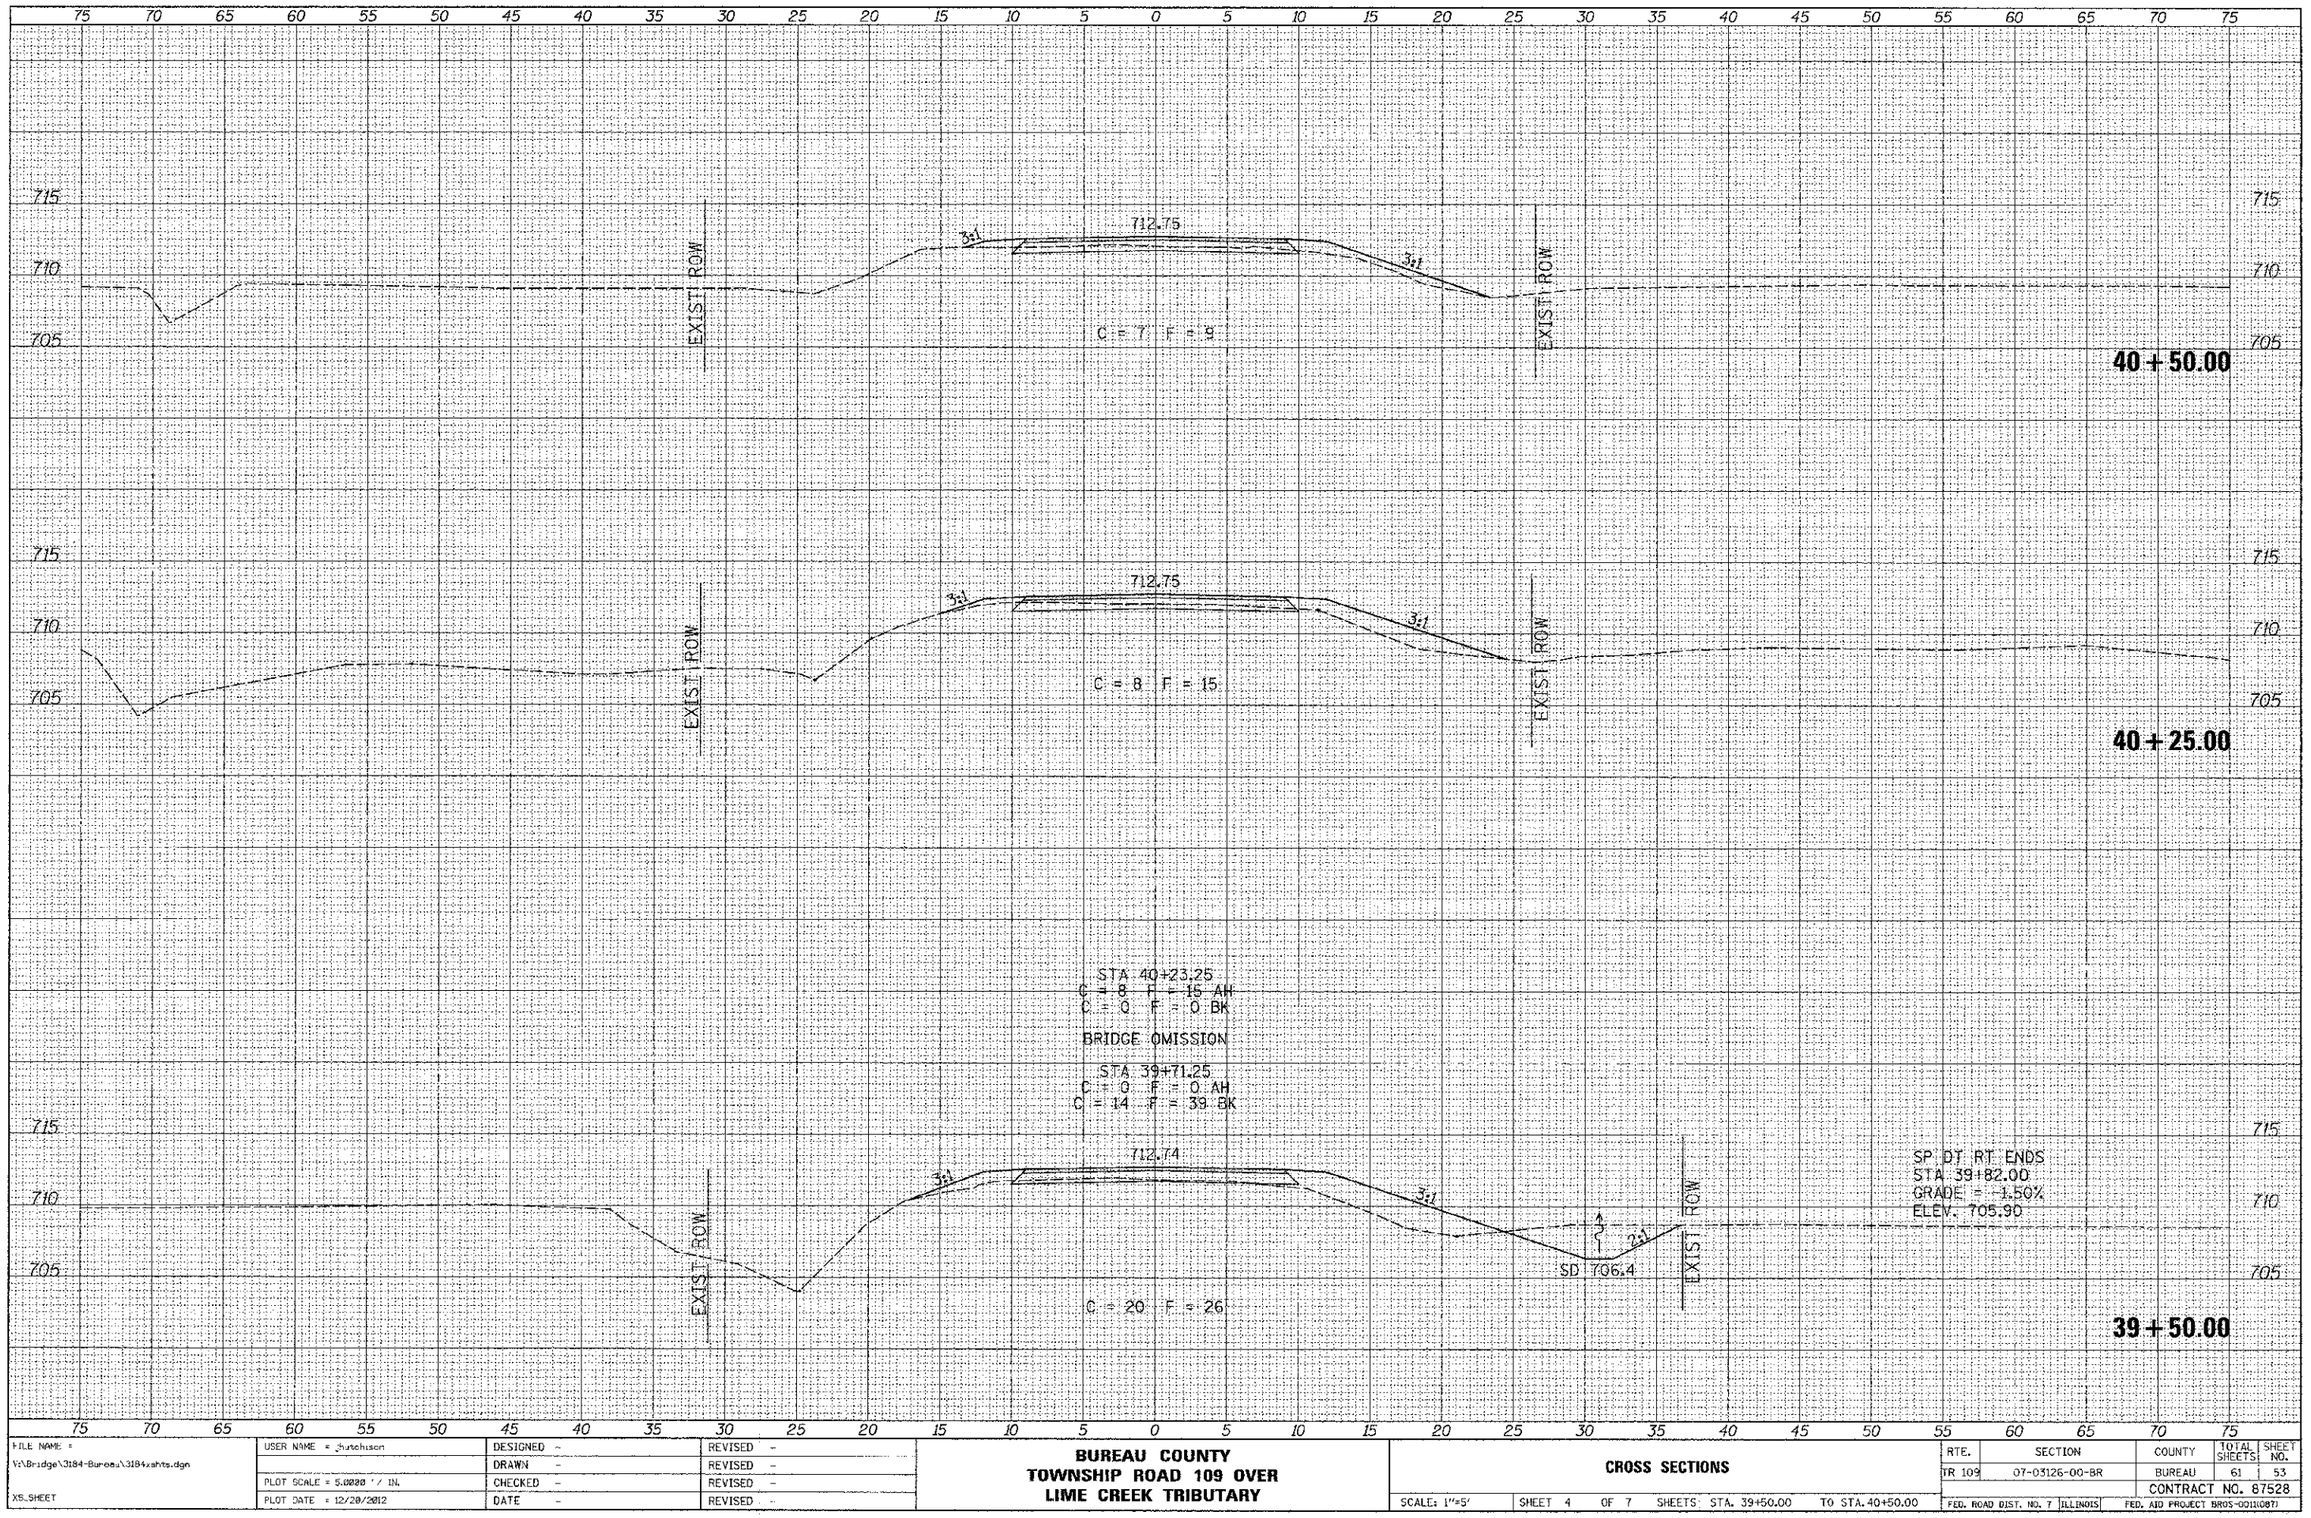

FILE NAME = V:\Bridge\3184-Bureau\3184xshts.dgn	USER NAME = jhutchison	DESIGNED -	REVISED -
		DRAWN -	REVISED -
	PLOT SCALE = 5.0000 ' / IN.	CHECKED -	REVISED -
XS.SHEET	PLOT DATE = 12/20/2012	DATE -	REVISED -

BUREAU COUNTY
TOWNSHIP ROAD 109 OVER
LIME CREEK TRIBUTARY

CROSS SECTIONS

SCALE: 1"=5' | SHEET 4 OF 7 SHEETS STA. 39+50.00 TO STA. 40+50.00

RTE.	SECTION	COUNTY	TOTAL SHEETS	SHEET NO.
TR 109	07-03126-00-BR	BUREAU	61	53
		CONTRACT NO. 87528		
FED. ROAD DIST. NO. 7	ILLINOIS	FED. AID PROJECT BROS-0011(087)		