NOTES:

1. SIDE CURBS ON SIDEWALK RAMPS SHALL NOT BE MEASURED SEPERATELY FOR PAYMENT BUT SHALL BE INCLUDED IN THE COST OF "PORTLAND CEMENT CONCRETE SIDEWALK 5 INCH."

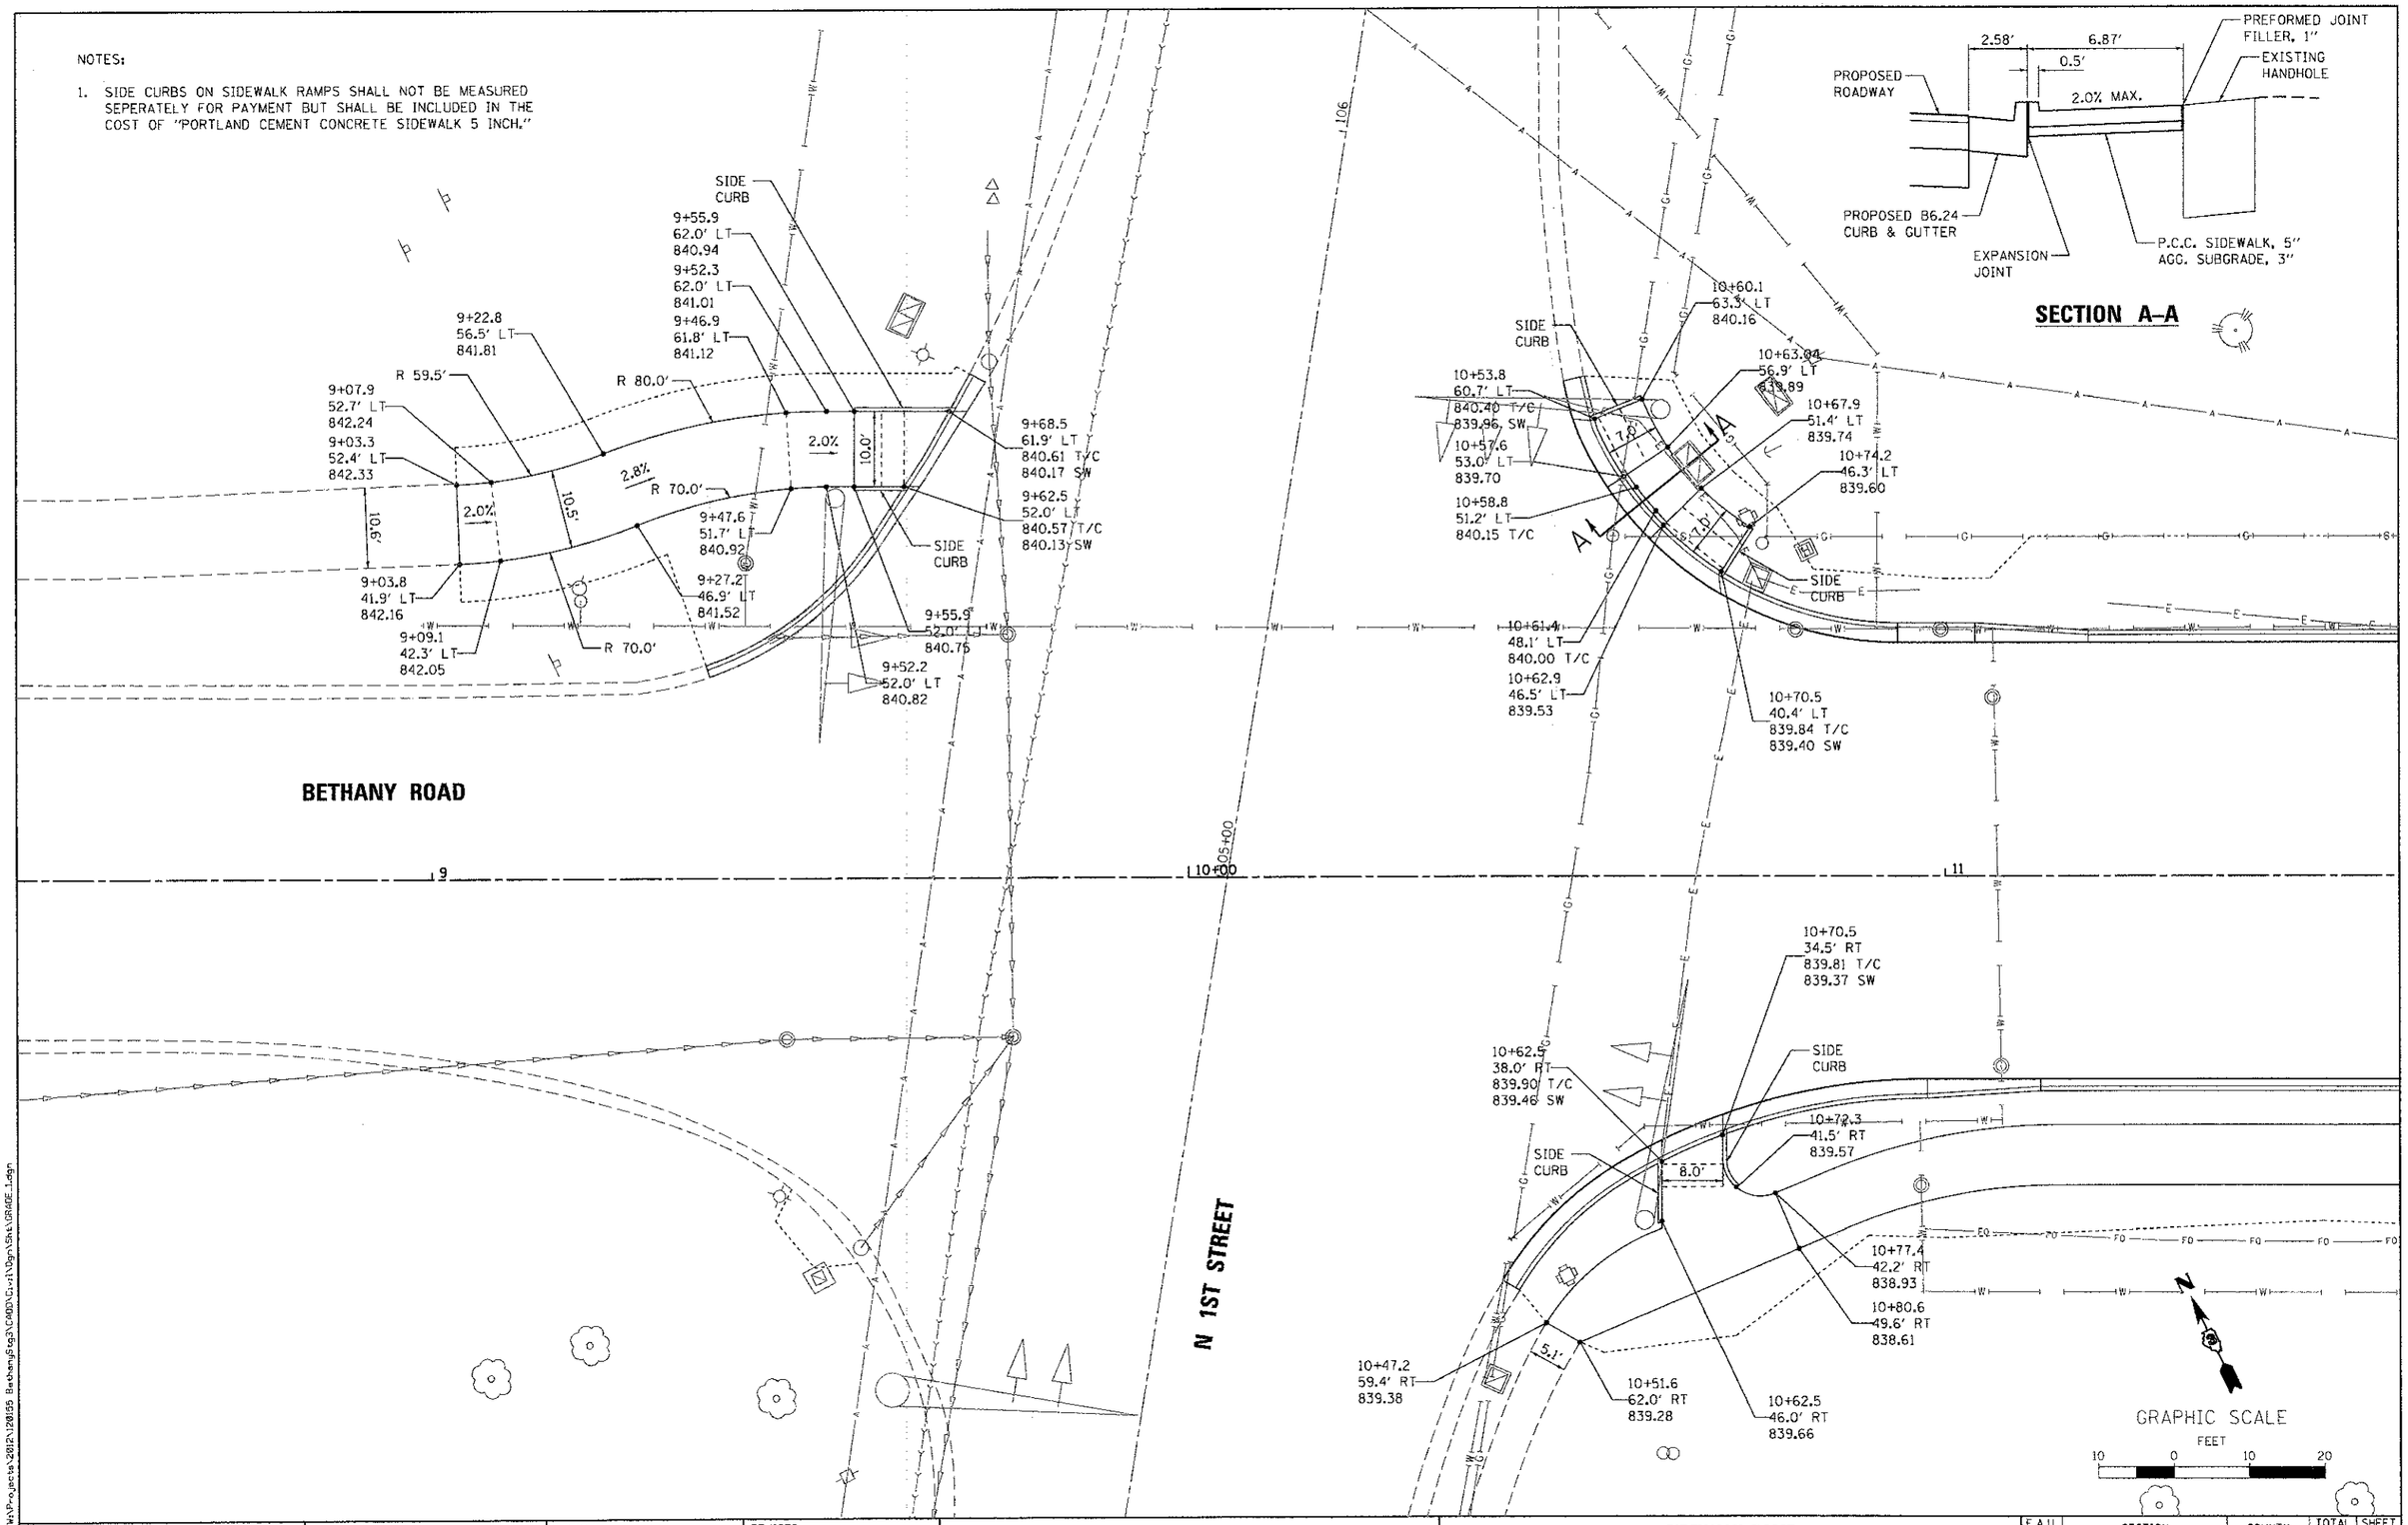

WILLS BURKE KELSEY ASSOCIATES LTD. 116 West Main Street, Suite 201 St. Charles, Illinois 60174	USER NAME = pparris	DESIGNED - KMA	REVISED -
		DRAWN - NDP	REVISED -
	PLOT SCALE = 1#10	CHECKED - DPB	REVISED -
	PLOT DATE = 12/20/2012	DATE - 12/21/12	REVISED -

STATE OF ILLINOIS
DEPARTMENT OF TRANSPORTATION

SIDEWALK RAMP GRADING PLAN

SCALE: 1"=10' | SHEET NO. 1 OF 1 SHEETS | STA. | TO STA.

F.A.U. RTE.	SECTION	COUNTY	TOTAL SHEETS	SHEET NO.
5355	10-00167-01-WR	DEKALB	78	27
		CONTRACT NO.87544		
	ILLINOIS FED. AID PROJECT			

FILE NAME = W:\Projects\2012\120155 Bethany&Sgg3\C400\Civil\Dgn\Sht\UR40E_1.dgn