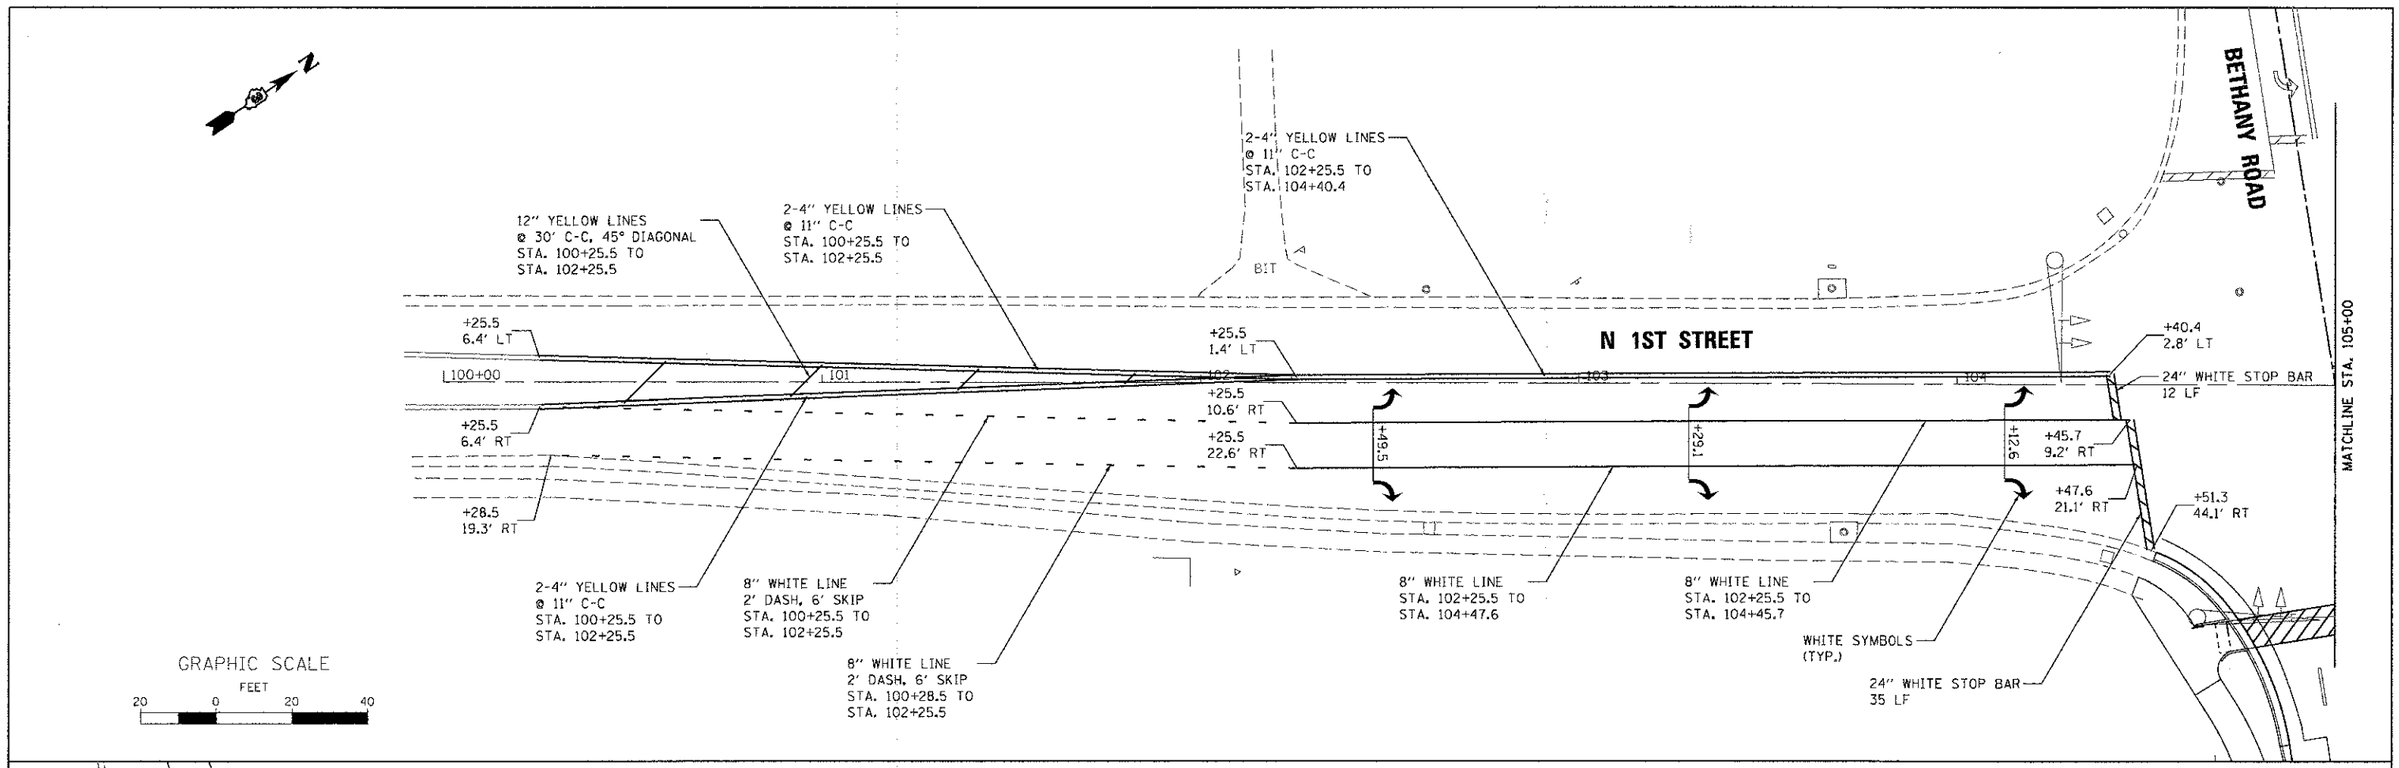

NOTES:

1. ALL LANE LINES, STOP BARS, AND SYMBOLS ALONG N 1ST STREET SHALL BE REMOVED BETWEEN STATIONS 100+25.4 AND 109+41.0 OR AS DIRECTED BY THE FIELD ENGINEER.
2. ALL PAVEMENT MARKINGS SHALL BE REMOVED WITH WATER SPRAY SUCH THAT THE EXISTING PAVEMENT SURFACE IS NOT DAMAGED.
3. ALL PAVEMENT MARKINGS SHALL BE THERMOPLASTIC FOR ALL SURFACES EXCEPT FOR THE BRIDGE APPROACH SLAB AND BRIDGE DECK, STA. 16+87.2 TO STA. 18+79.9, WHERE IT SHALL BE PAINT.
4. ALL PAVEMENT MARKING LETTERS & SYMBOLS SHALL BE WHITE.

FILE NAME = W:\Projects\2012\120155 BethanyStg3\CADD\Civil\Dgn\Sht\PMK_03.dgn

WILLS BURKE KELSEY ASSOCIATES LTD. 116 West Main Street, Suite 201 St. Charles, Illinois 60174	USER NAME = nparris	DESIGNED - KMA	REVISED -	STATE OF ILLINOIS DEPARTMENT OF TRANSPORTATION	PAVEMENT MARKING & SIGNING PLAN	F.A.U. RTE. 5355	SECTION 10-00167-01-WR	COUNTY DEKALB	TOTAL SHEETS 78 / SHEET NO. 53
		DRAWN - NDP	REVISED -					CONTRACT NO.87544	
	PLOT SCALE = 1:20	CHECKED - DPB	REVISED -						
	PLOT DATE = 12/20/2012	DATE - 12/21/12	REVISED -		SCALE: 1"=20' / SHEET NO. 3 OF 3 SHEETS / STA. TO STA.			ILLINOIS FED. AID PROJECT	