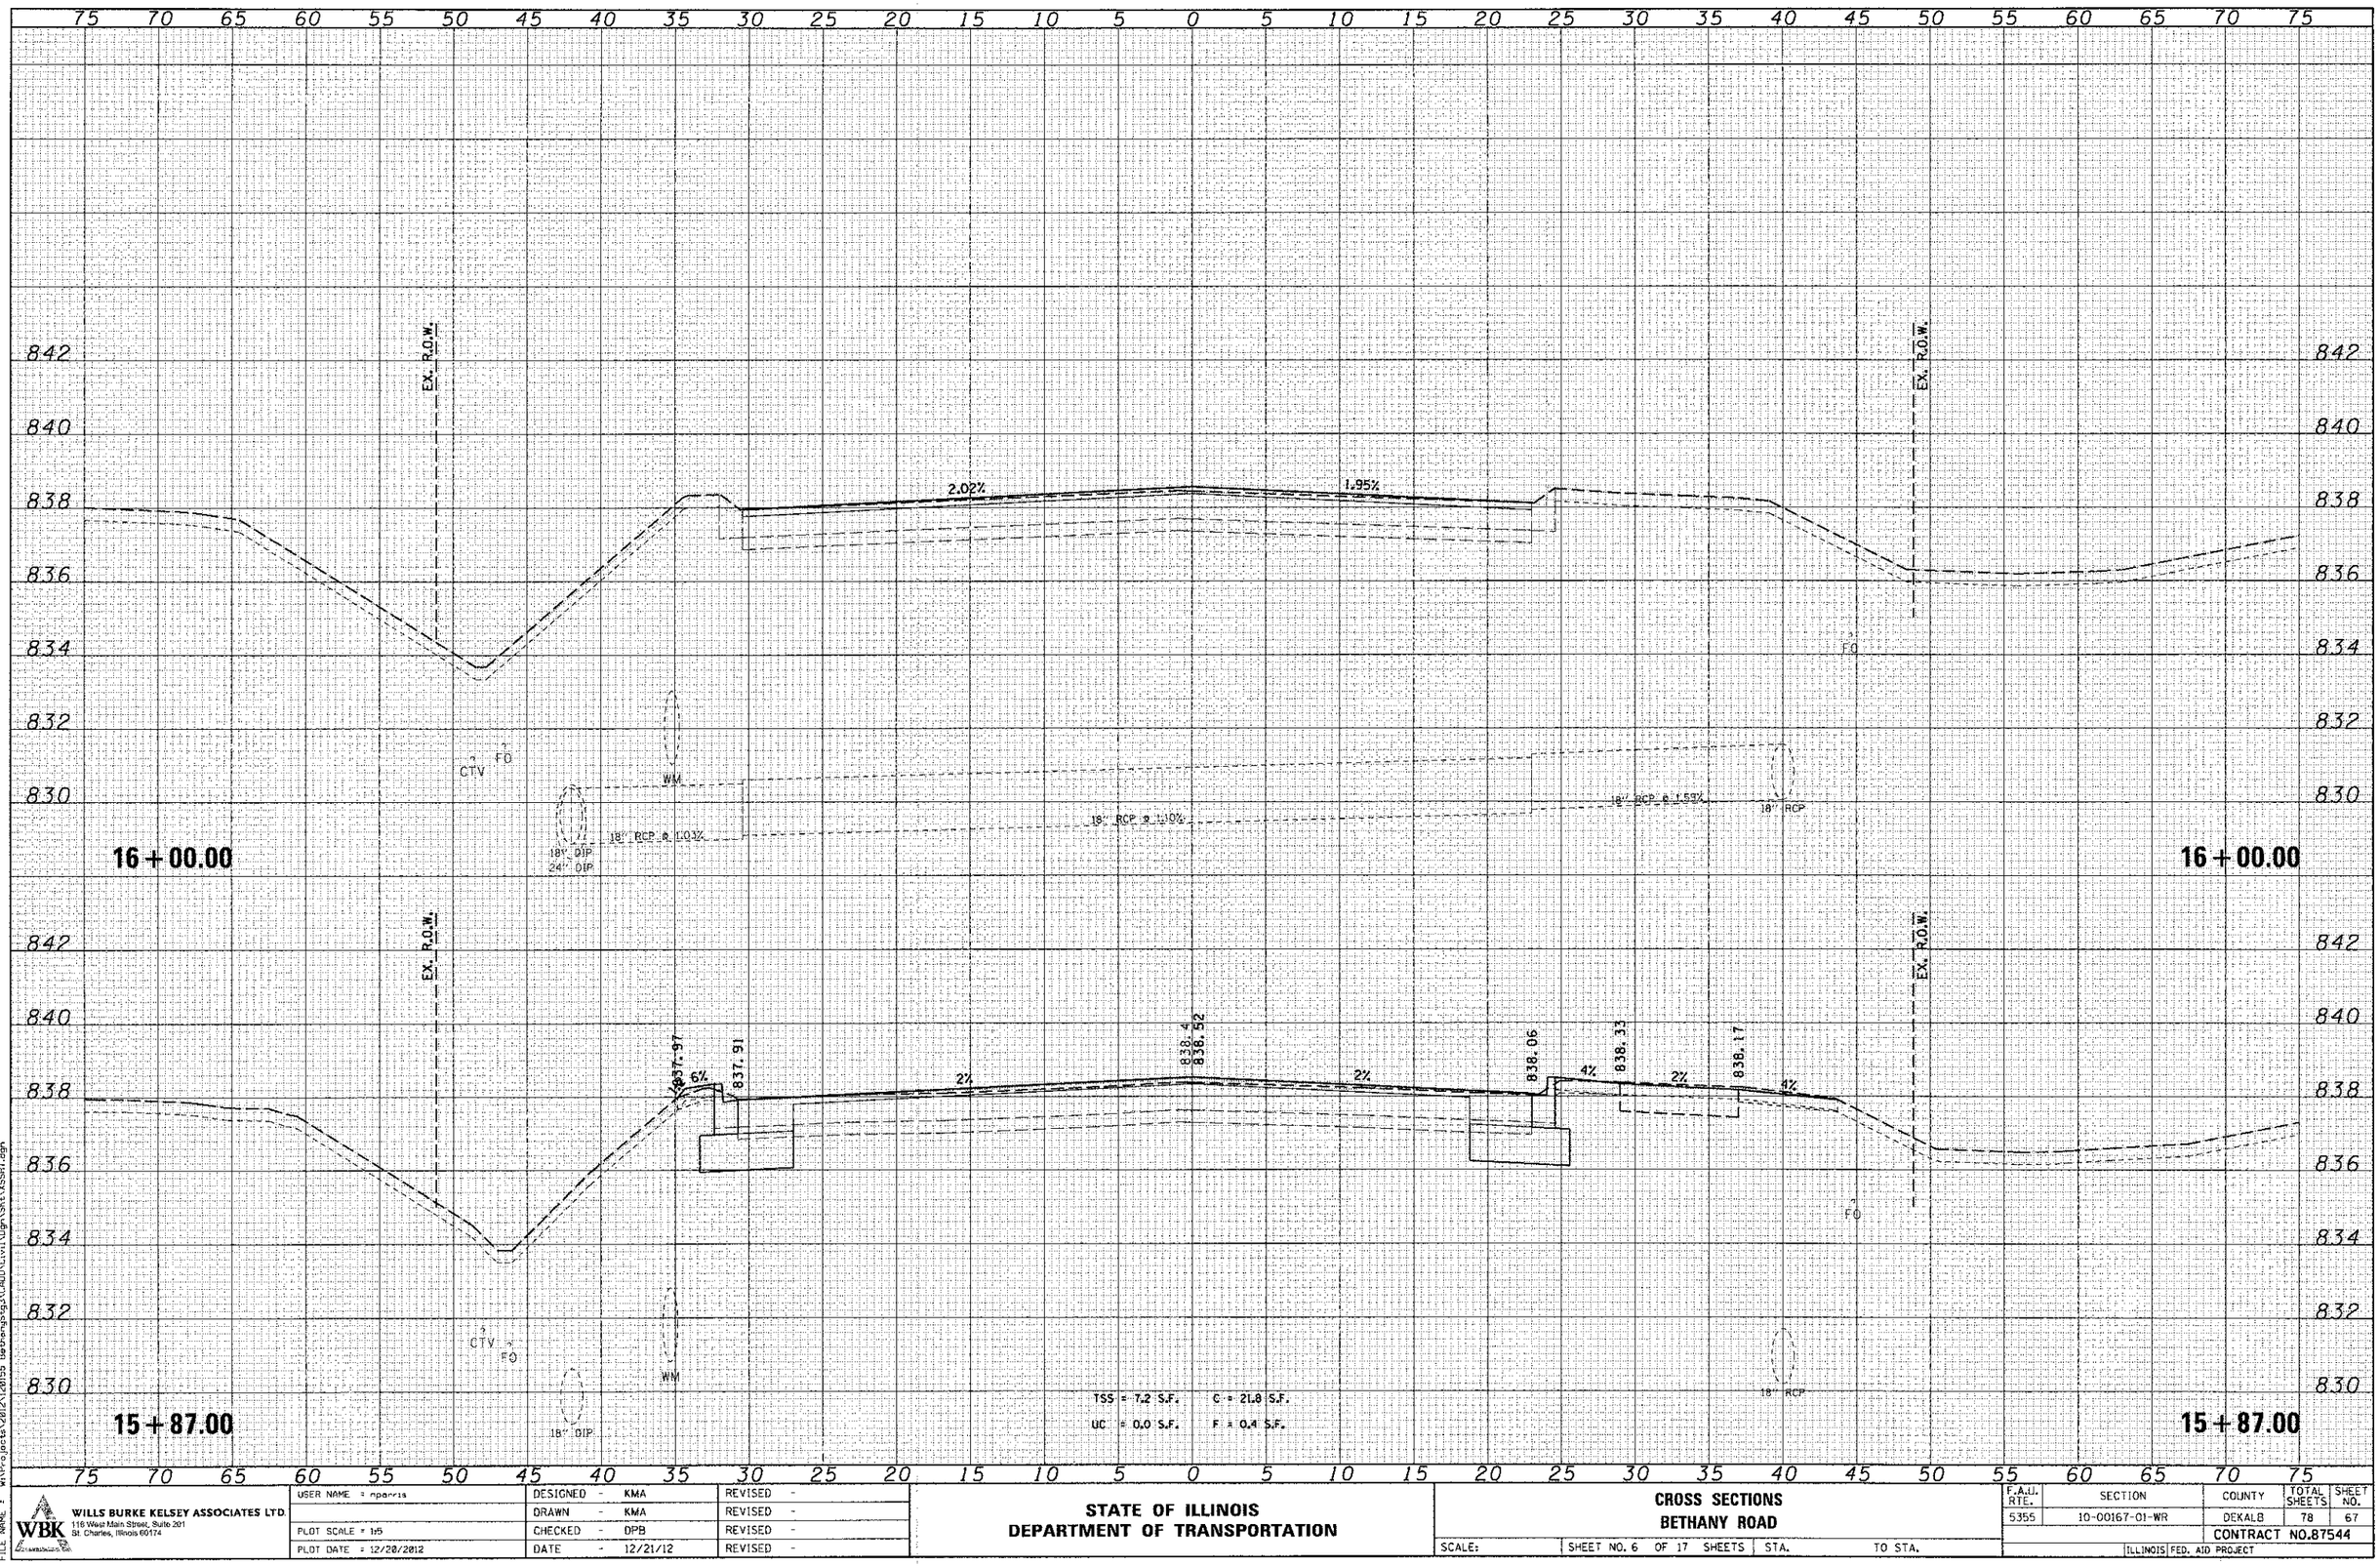

FINAL SURVEY — NOTE BOOK NO. — SURVEYED — PLOTTED — TEMPLATE — AREAS — AREAS CHECKED — BY — DATE

ORIGINAL SURVEY — NOTE BOOK NO. — SURVEYED — PLOTTED — TEMPLATE — AREAS — AREAS CHECKED — BY — DATE

FILE NAME = W:\Projects\2012\120155 BethanyStg3\CADD\Civil\Dgn\Sht\XSSHT.dgn

WILLS BURKE KELSEY ASSOCIATES LTD. 116 West Main Street, Suite 201 St. Charles, Illinois 60174	USER NAME = nparris	DESIGNED - KMA	REVISED -
		DRAWN - KMA	REVISED -
	PLOT SCALE = 1:5	CHECKED - DPB	REVISED -
	PLOT DATE = 12/20/2012	DATE - 12/21/12	REVISED -

STATE OF ILLINOIS
DEPARTMENT OF TRANSPORTATION

CROSS SECTIONS
BETHANY ROAD

SCALE: | SHEET NO. 6 OF 17 SHEETS | STA. TO STA.

F.A.U. RTE.	SECTION	COUNTY	TOTAL SHEETS	SHEET NO.
5355	10-00167-01-WR	DEKALB	78	67
		CONTRACT NO.87544		
		ILLINOIS FED. AID PROJECT		