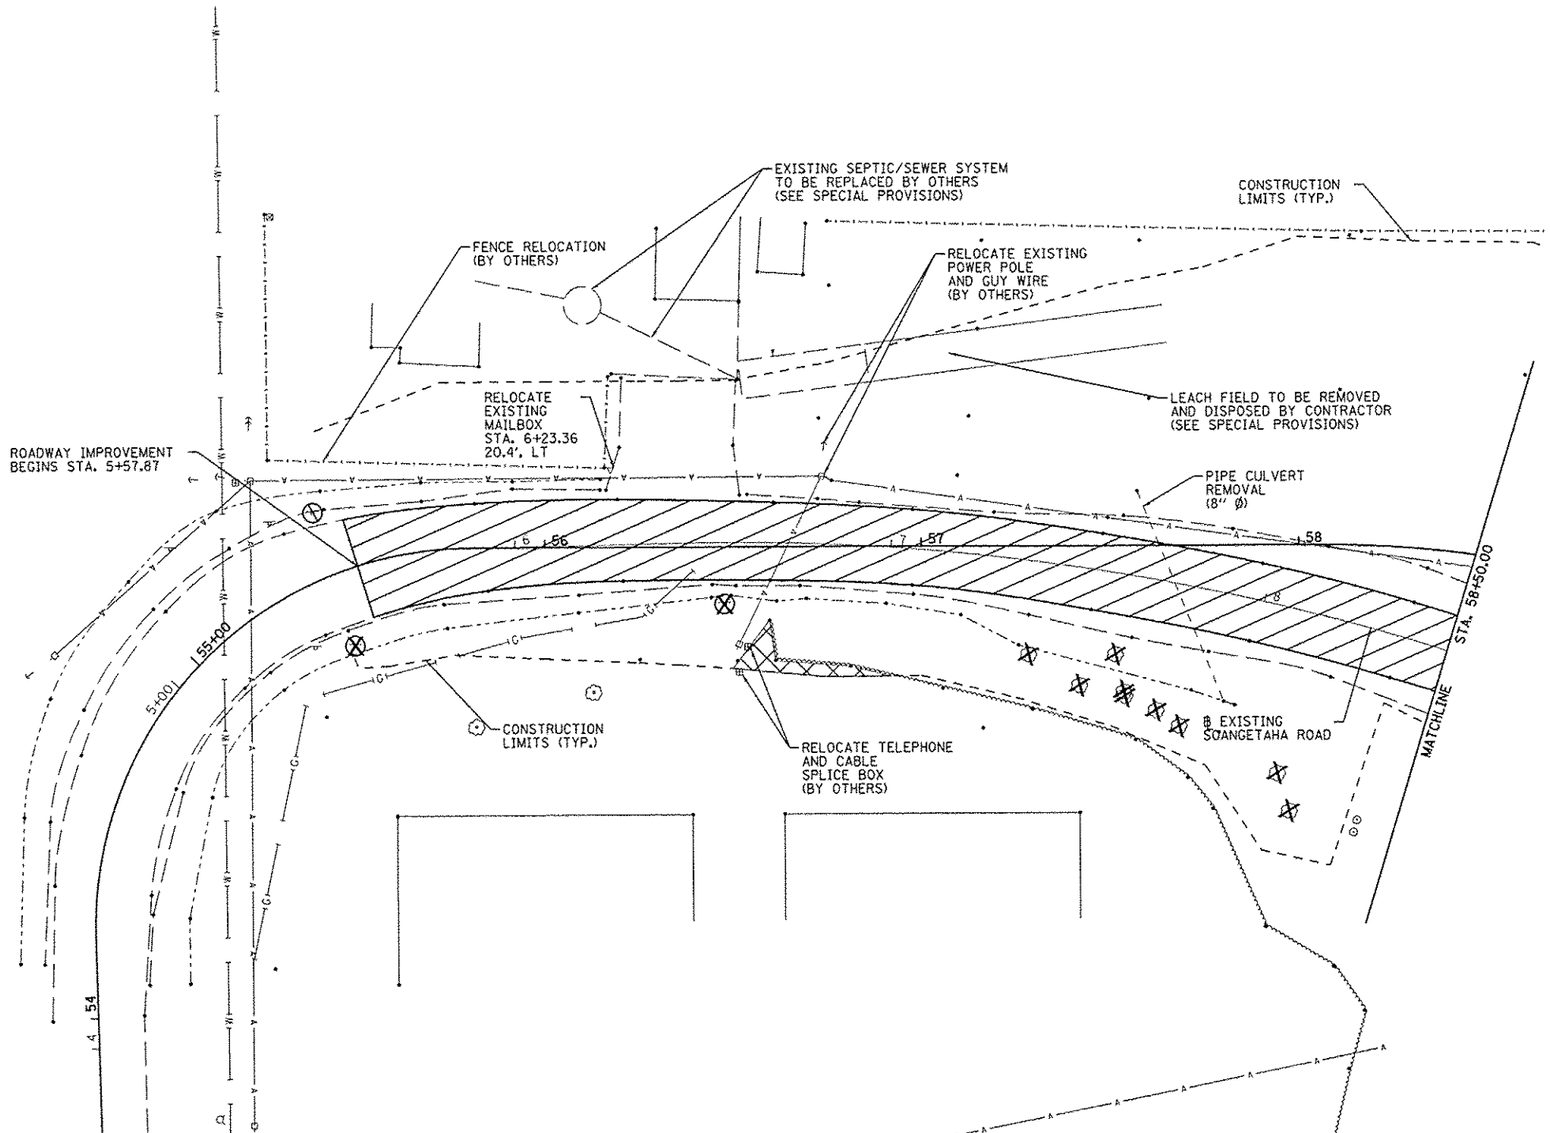

LEGEND

PAVEMENT REMOVAL		TREE REMOVAL, ACRES	
TREE REMOVAL	X	RELOCATE EXISTING SIGNS	⊗
GUARDRAIL REMOVAL		SIGN REMOVAL	⊗

NOTES:

1. SEE SCHEDULE OF QUANTITIES FOR TREE REMOVAL AND SIGN REMOVAL/RELOCATION STATIONS AND OFFSETS.

2. STATIONING REFERENCES EXISTING ℄ OF SOANGETAHA ROAD.

FILE NAME = S:\237\2012\23712001.00 (Soangetaha Bridge)\CADD\CADD Sheets\D412001-sht-rem.dgn	USER NAME = jdspillar	DESIGNED - BT	REVISED -
		DRAWN - BT/WLL	REVISED -
	PLOT SCALE = 40.0000 ' / in.	CHECKED - RJA	REVISED -
	PLOT DATE = 1/4/2013	DATE -	REVISED -

CITY OF GALESBURG

SOANGETAHA ROAD
REMOVAL PLAN

SCALE: | SHEET OF SHEETS | STA. | TO STA.

M.S.	SECTION	COUNTY	TOTAL SHEETS	SHEET NO.
651	07-00651-03-BR	KNOX	67	10
		CONTRACT NO. 89625		
	ILLINOIS			