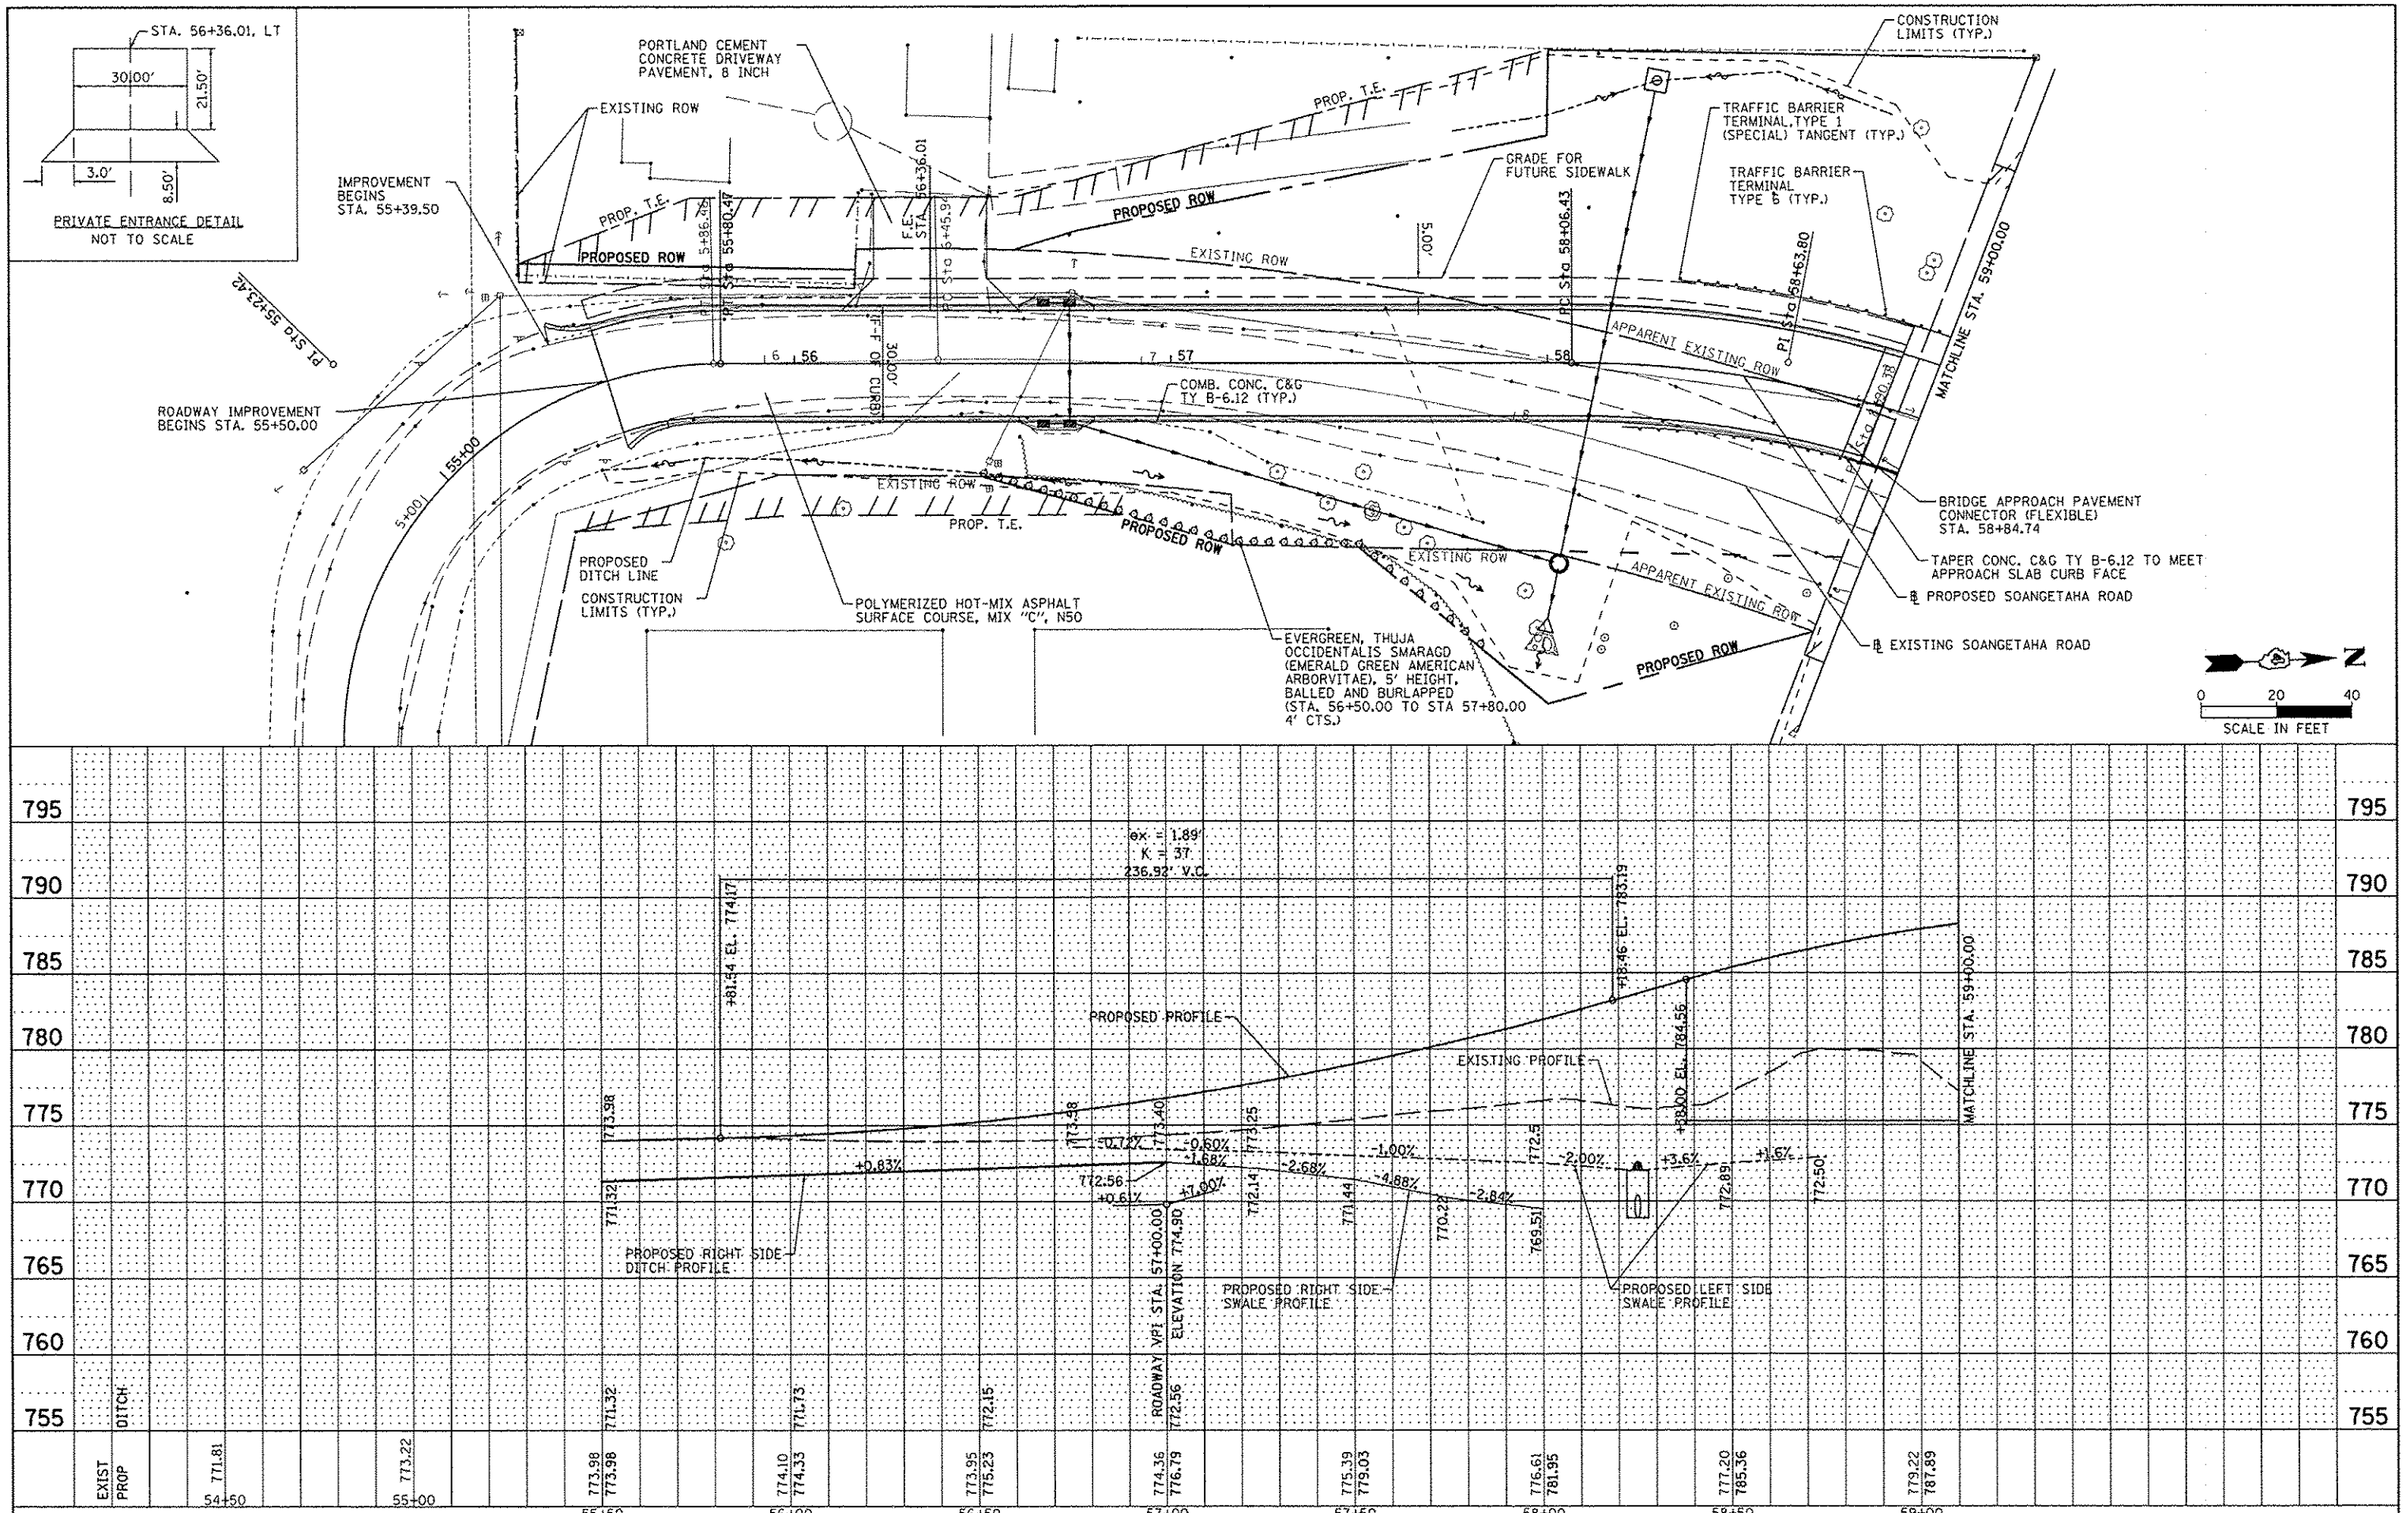

PLAN
NOTE BOOK NO.
SURVEYED
PLOTTED
ALIGNMENT CHECKED
RT. OF WAY CHECKED
CADD FILE NAME
BY
DATE

PROFILE
NOTE BOOK NO.
SURVEYED
PLOTTED
GRADES CHECKED
B.M. NOTED
STRUCTURE NOTATIONS CHKD
BY
DATE

FILE NAME = S:\237\2012\23712001.00 (Soangetaha Bridge	USER NAME = jdspiller	DESIGNED - BT	REVISED -
	\CADD\CADD Sheets\D412001-sht-plnprf.dgn	DRAWN - BT/WLL	REVISED -
	PLOT SCALE = 40.0000 ' / in.	CHECKED - RJA	REVISED -
	PLOT DATE = 1/7/2013	DATE -	REVISED -

CITY OF GALESBURG

SOANGETAHA ROAD
PLAN AND PROFILE SHEET

SCALE: SHEET OF SHEETS STA. TO STA.

M.S.	SECTION	COUNTY	TOTAL SHEETS	SHEET NO.
651	07-00651-03-BR	KNOX	67	12
		CONTRACT NO. 89625		
		ILLINOIS		