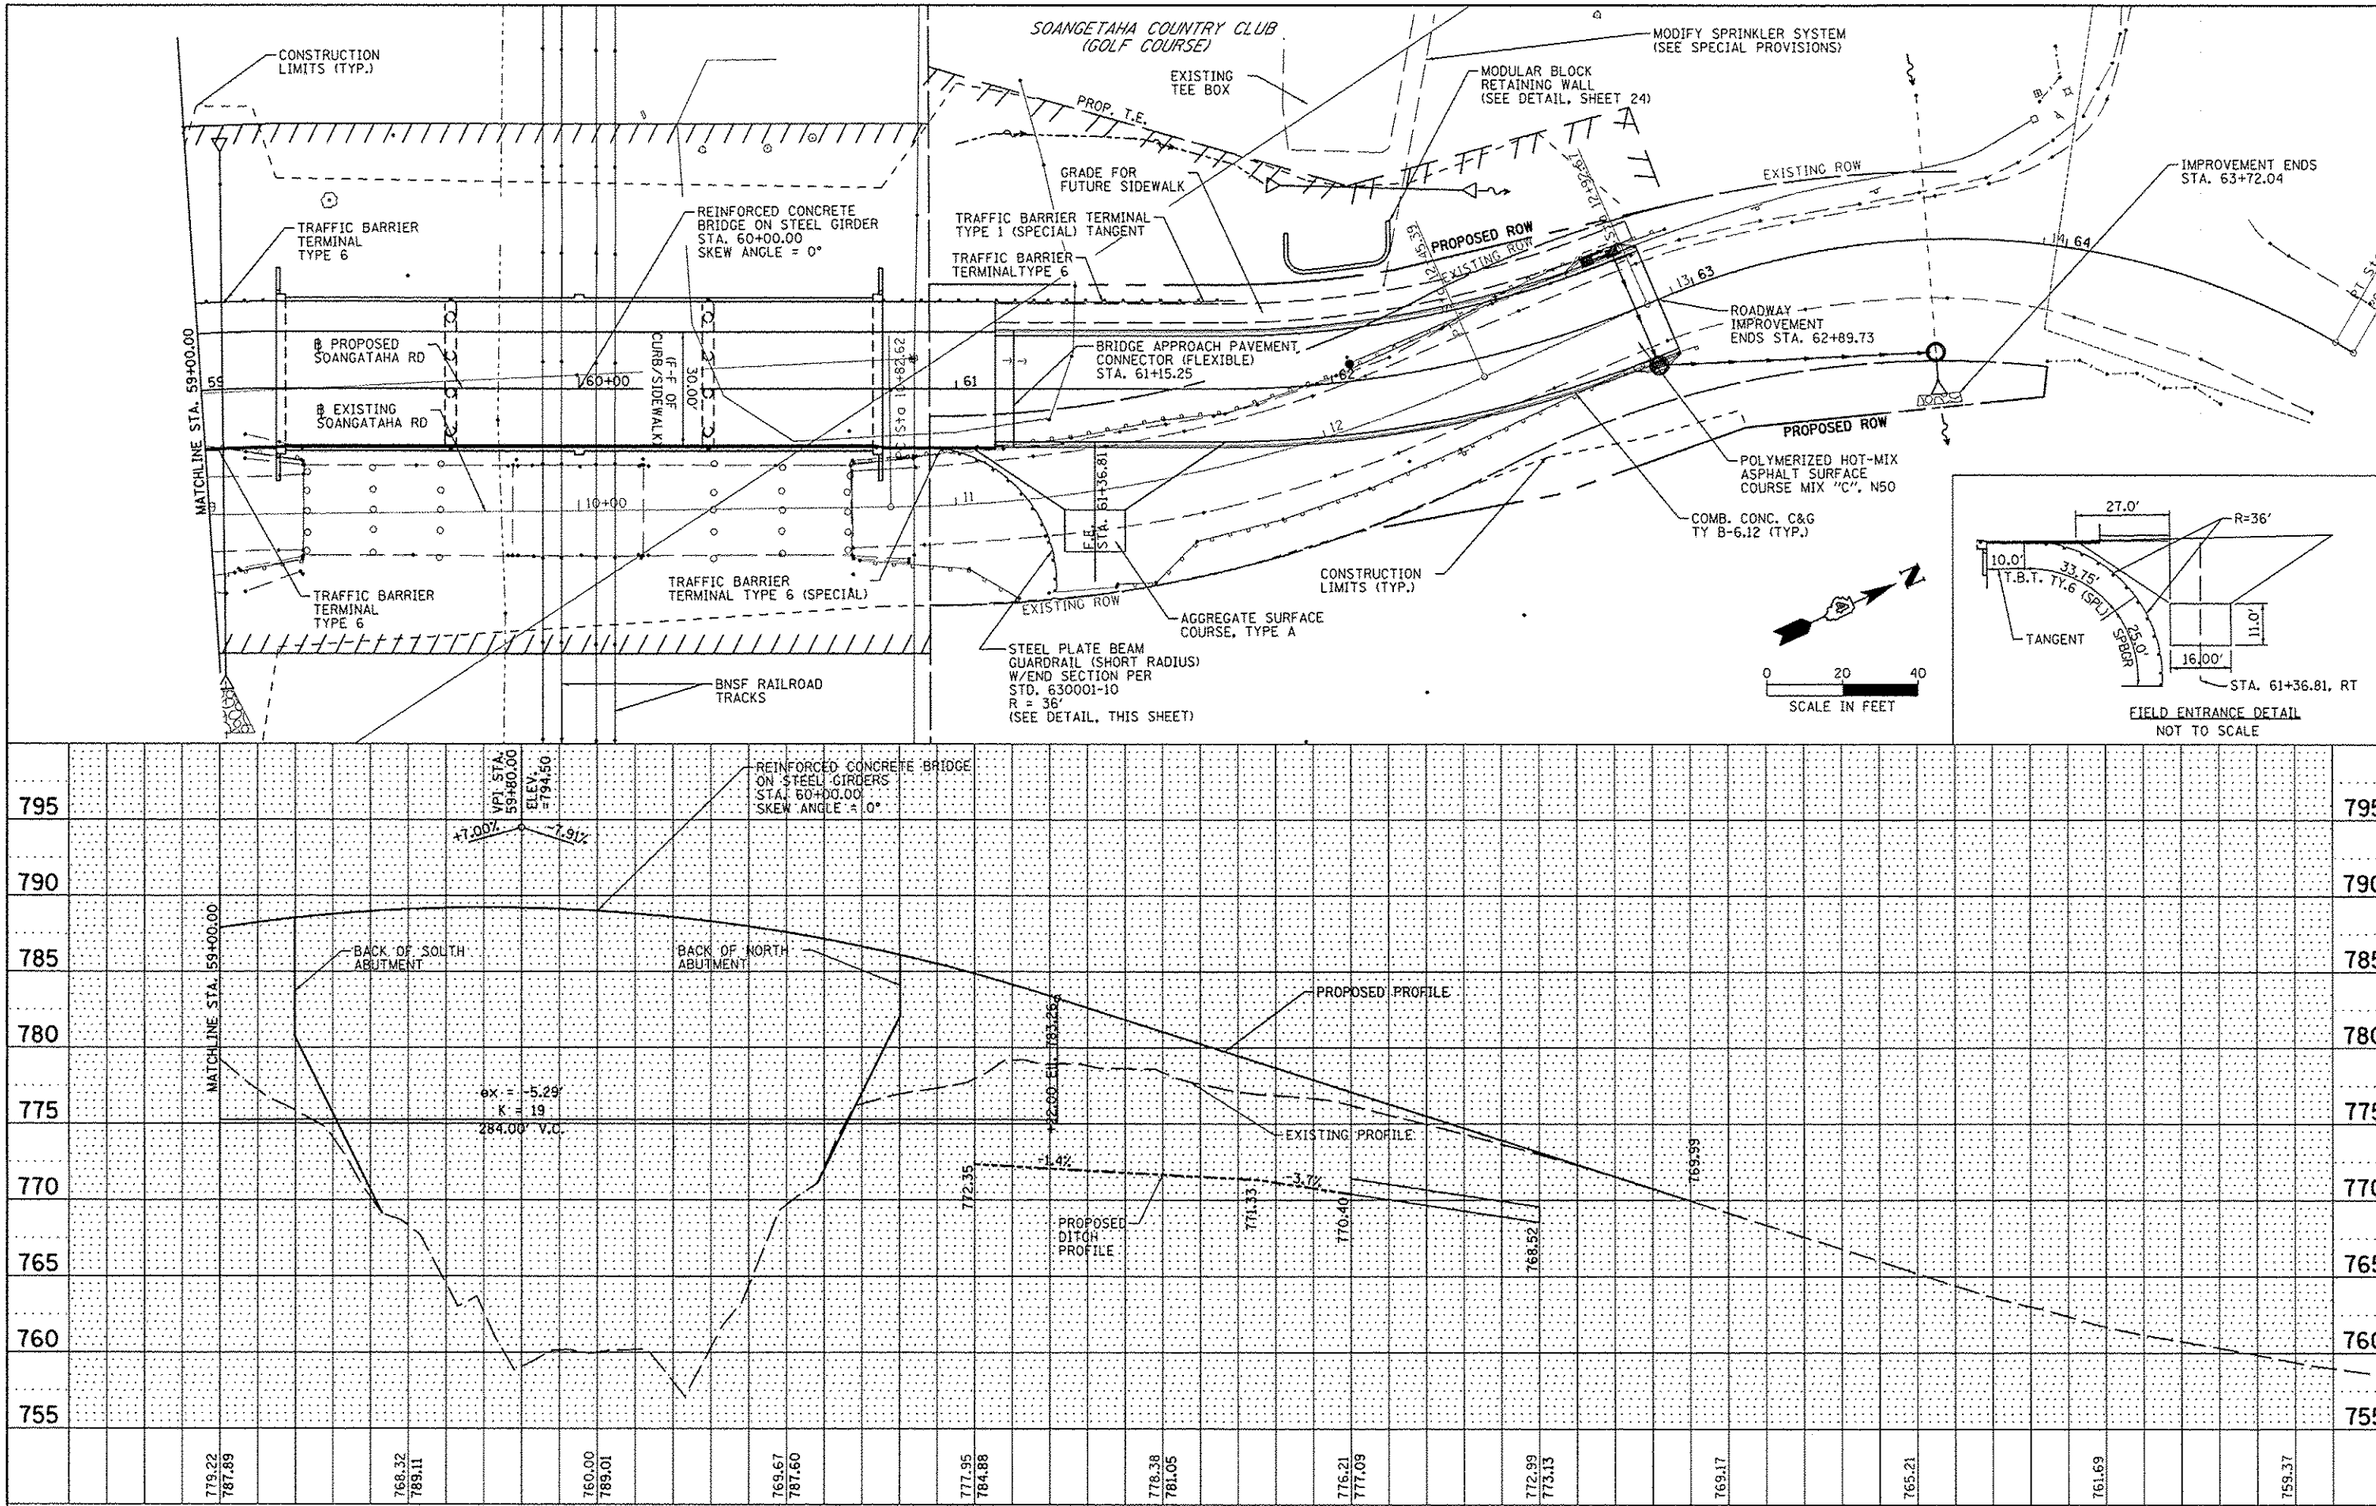

FILE NAME = S:\237\2012\23712001.00 (Soangetaha Bridge)	USER NAME = jdspiller	DESIGNED - BT	REVISED -
	\CADD\CADD Sheets\D412001-sht-plnprf.dgn	DRAWN - BT/WLL	REVISED -
	PLOT SCALE = 40.0000 ' / in.	CHECKED - RJA	REVISED -
	PLOT DATE = 1/7/2013	DATE -	REVISED -

CITY OF GALESBURG

SOANGETAHA ROAD
PLAN AND PROFILE SHEET

SCALE: | SHEET OF SHEETS | STA. TO STA.

M.S.	SECTION	COUNTY	TOTAL SHEETS	SHEET NO.
651	07-00651-03-BR	KNOX	67	13

CONTRACT NO. 89625

ILLINOIS

PLAN: SURVEYED / PLOTTED / ALIGNMENT CHECKED / RT. OF WAY CHECKED / CADD FILE NAME / NOTE BOOK NO. / BY / DATE

PROFILE: SURVEYED / PLOTTED / GRADES CHECKED / B.M. NOTED / STRUCTURE NOTATIONS CHKD / NOTE BOOK NO. / BY / DATE