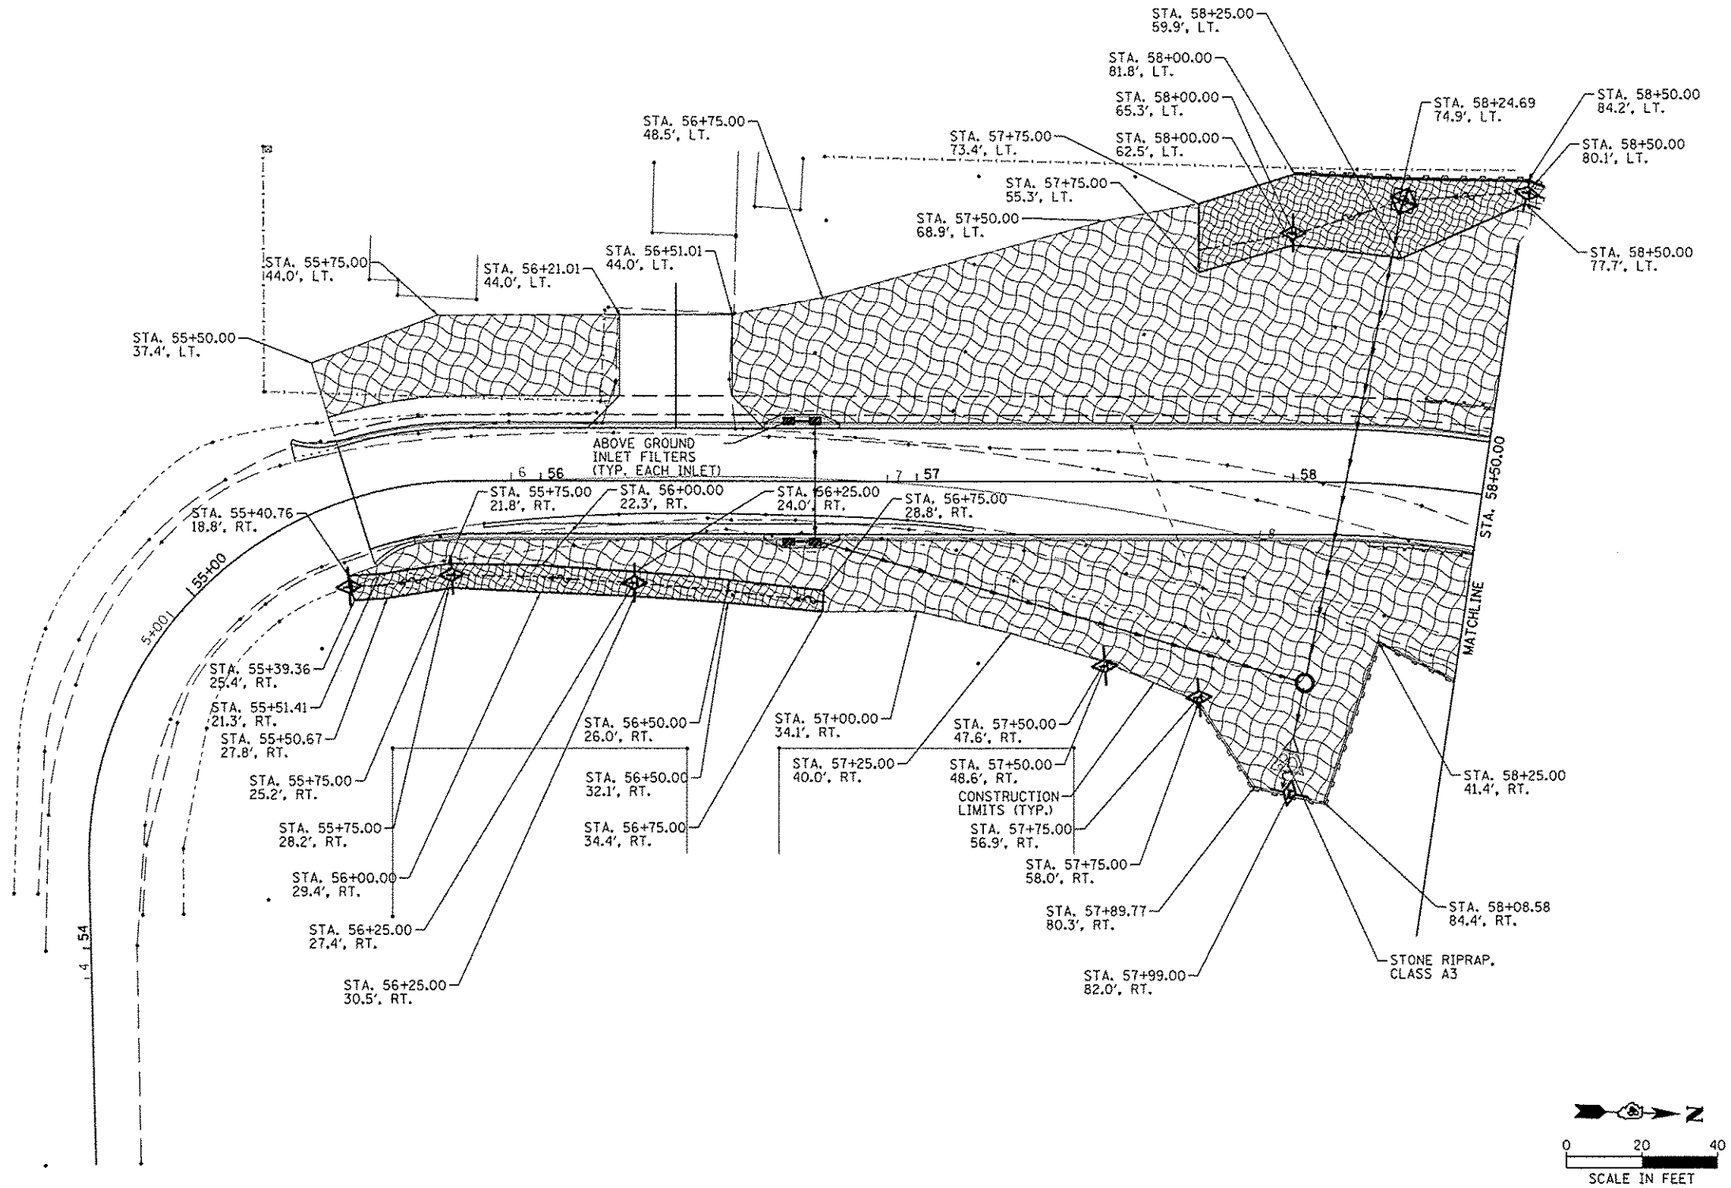

LEGEND

PERIMETER EROSION CONTROL BARRIER	EROSION CONTROL BLANKET
TEMPORARY DITCH CHECKS	HEAVY DUTY EROSION CONTROL BLANKET
INLET AND PIPE PROTECTION	

FILE NAME = S:\237\2012\23712001.00 (Soangetaha Bridge)\CADD\CADD Sheets\D412001-sht-eros.dgn	USER NAME = jdspillar	DESIGNED - BT	REVISED -
		DRAWN - BT/WLL	REVISED -
	PLOT SCALE = 40.0000 ' / in.	CHECKED - RJA	REVISED -
	PLOT DATE = 1/7/2013	DATE -	REVISED -

CITY OF GALESBURG

SOANGETAHA ROAD
EROSION AND SEDIMENT CONTROL PLAN

SCALE: | SHEET OF SHEETS | STA. | TO STA.

M.S.	SECTION	COUNTY	TOTAL SHEETS	SHEET NO.
651	07-00651-03-BR	KNOX	67	20
		CONTRACT NO. 89625		
	ILLINOIS			