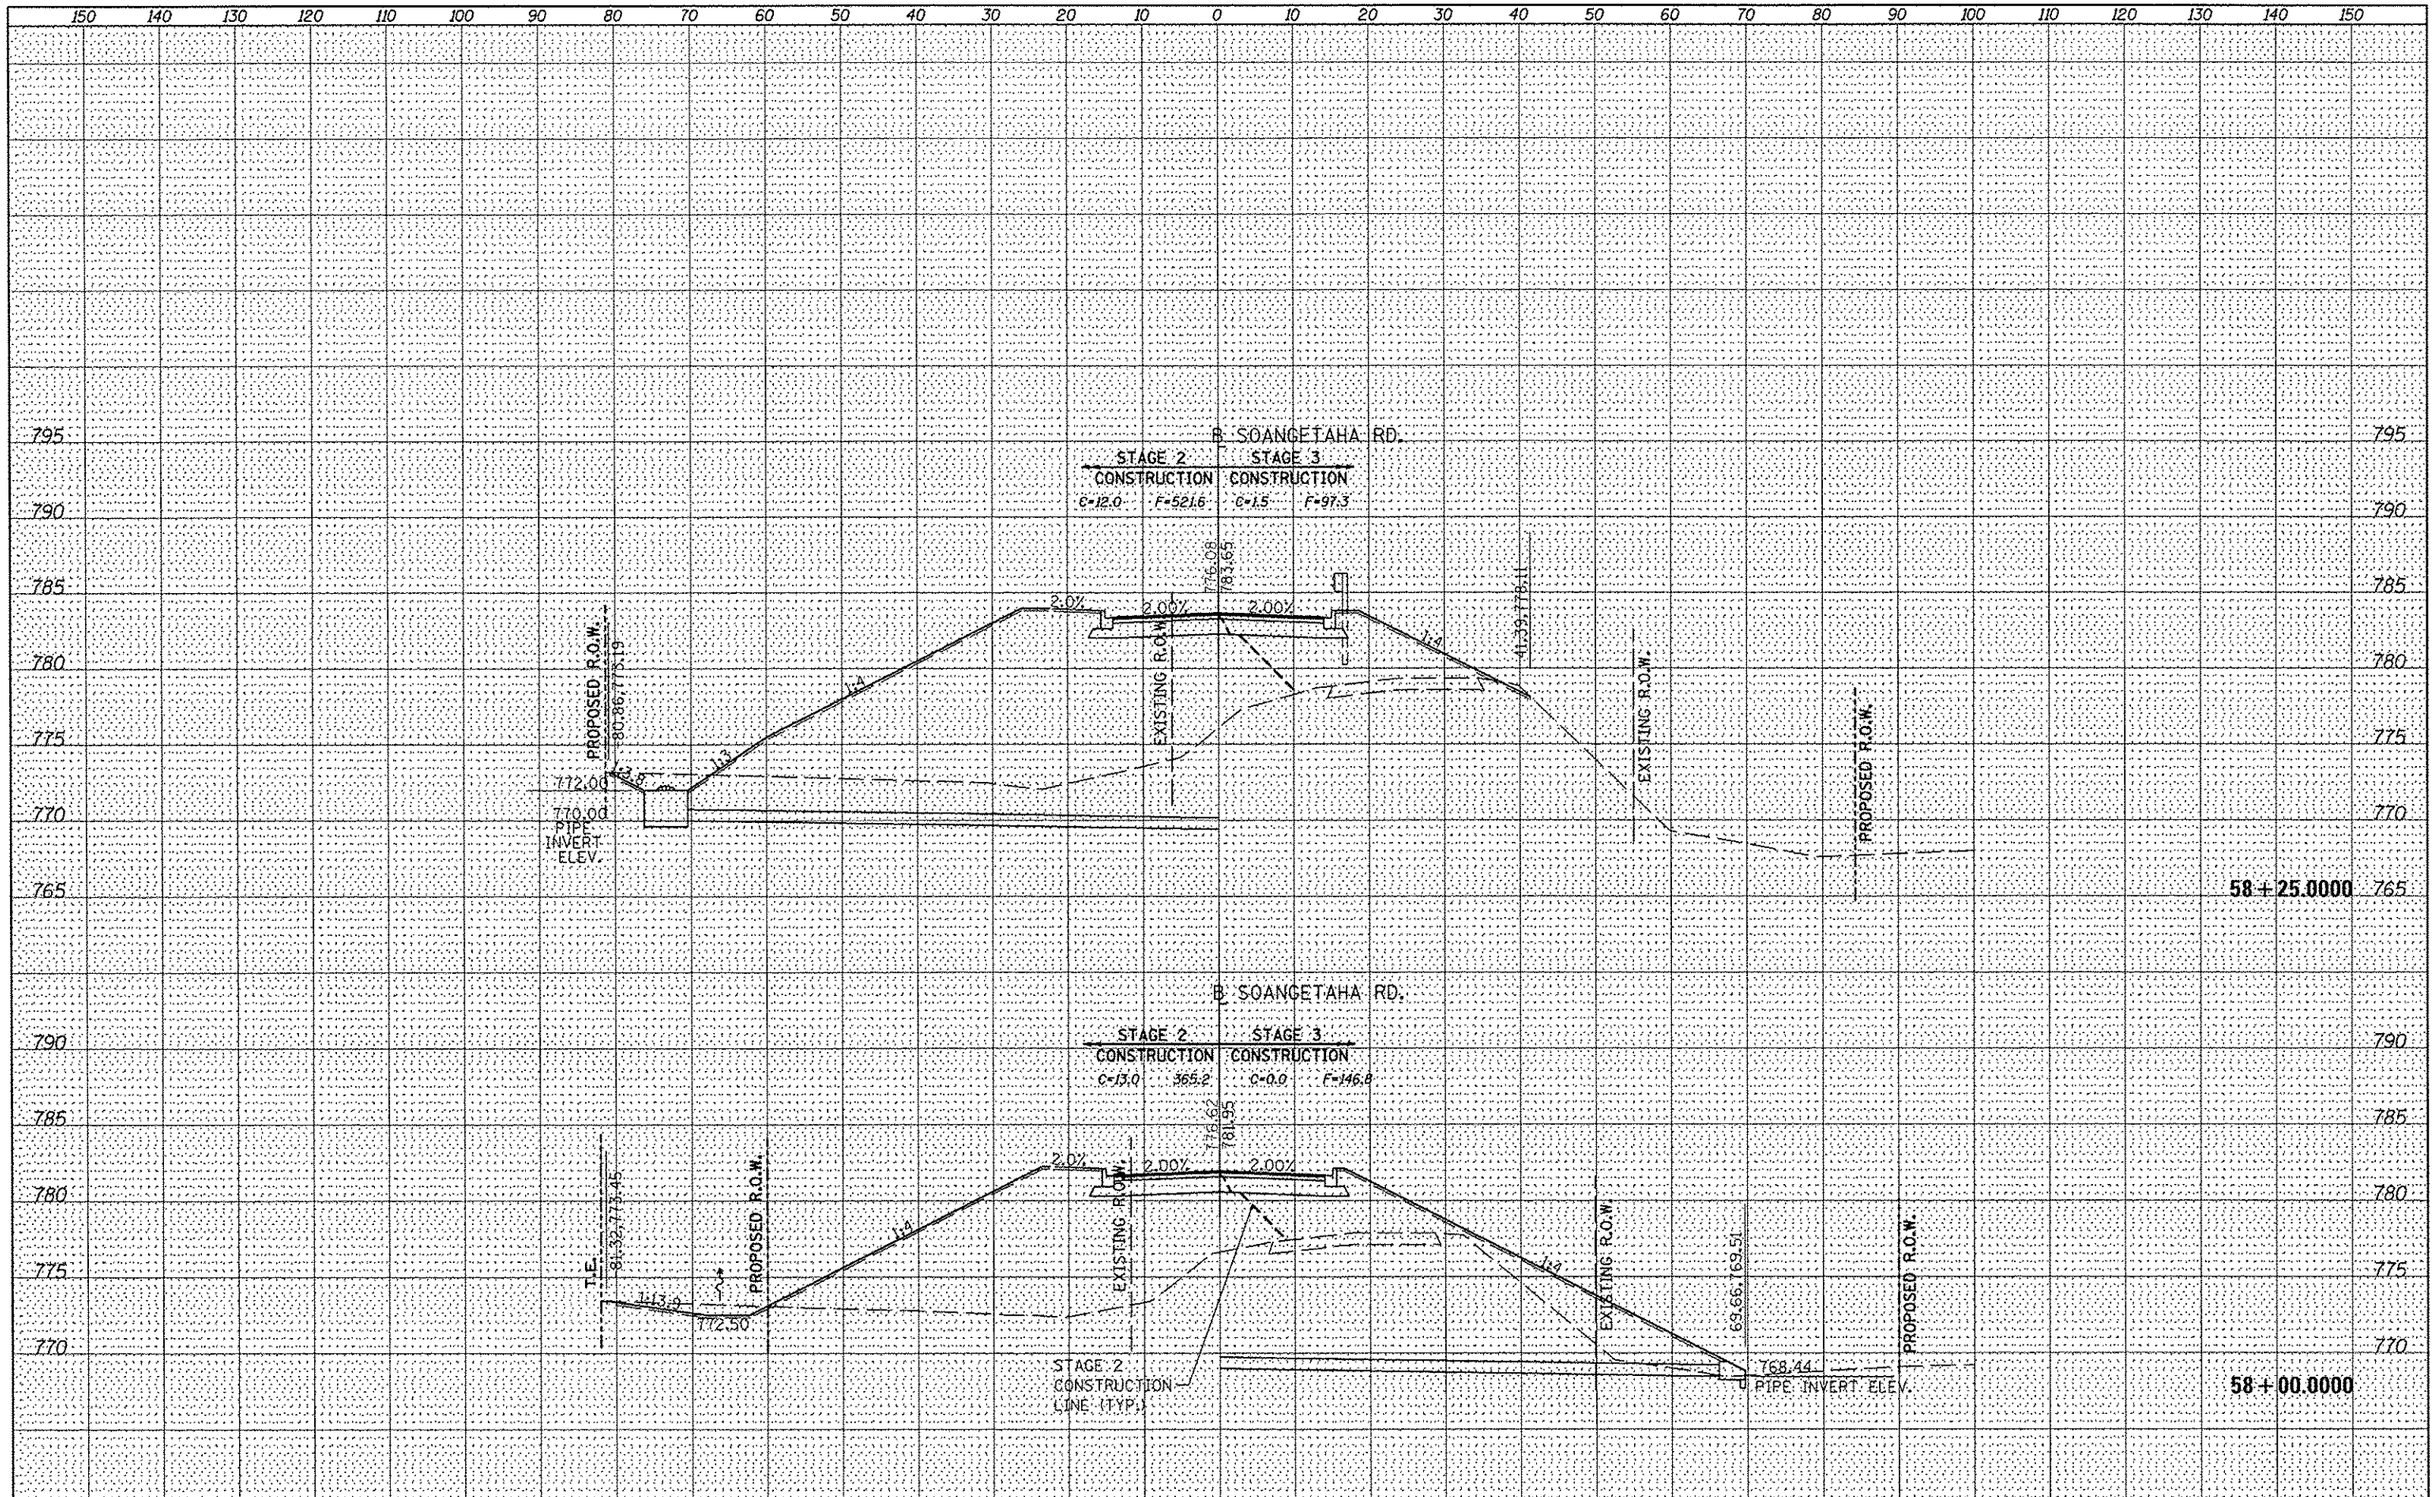

FINAL SURVEY		BY	DATE
NOTE BOOK	SURVEYED		
	PLOTTED		
	TEMPLATE		
	AREAS		
	AREAS CHECKED		

ORIGINAL SURVEY		BY	DATE
NOTE BOOK	SURVEYED		
	PLOTTED		
	TEMPLATE		
	AREAS		
	AREAS CHECKED		

FILE NAME = S:\237\2012\2371201.00 (Soangetaha Bridge)\CADD\CADD Sheets\D412001-sht-xsc.dgn	USER NAME = jdspiller	DESIGNED -	REVISED -
		DRAWN -	REVISED -
	PLOT SCALE = 20.0000 ' / in.	CHECKED -	REVISED -
XS_SHEET	PLOT DATE = 1/4/2013	DATE -	REVISED -

CITY OF GALESBURG

SOANGETAHA ROAD CROSS SECTIONS

SCALE: SHEET OF SHEETS STA. 58+00.0000 TO STA. 58+25.0000

MS	SECTION	COUNTY	TOTAL SHEETS	SHEET NO.
651	07-00651-03-BR	KNOX	67	59
		CONTRACT NO. 89625		
		ILLINOIS FED. AID PROJECT		