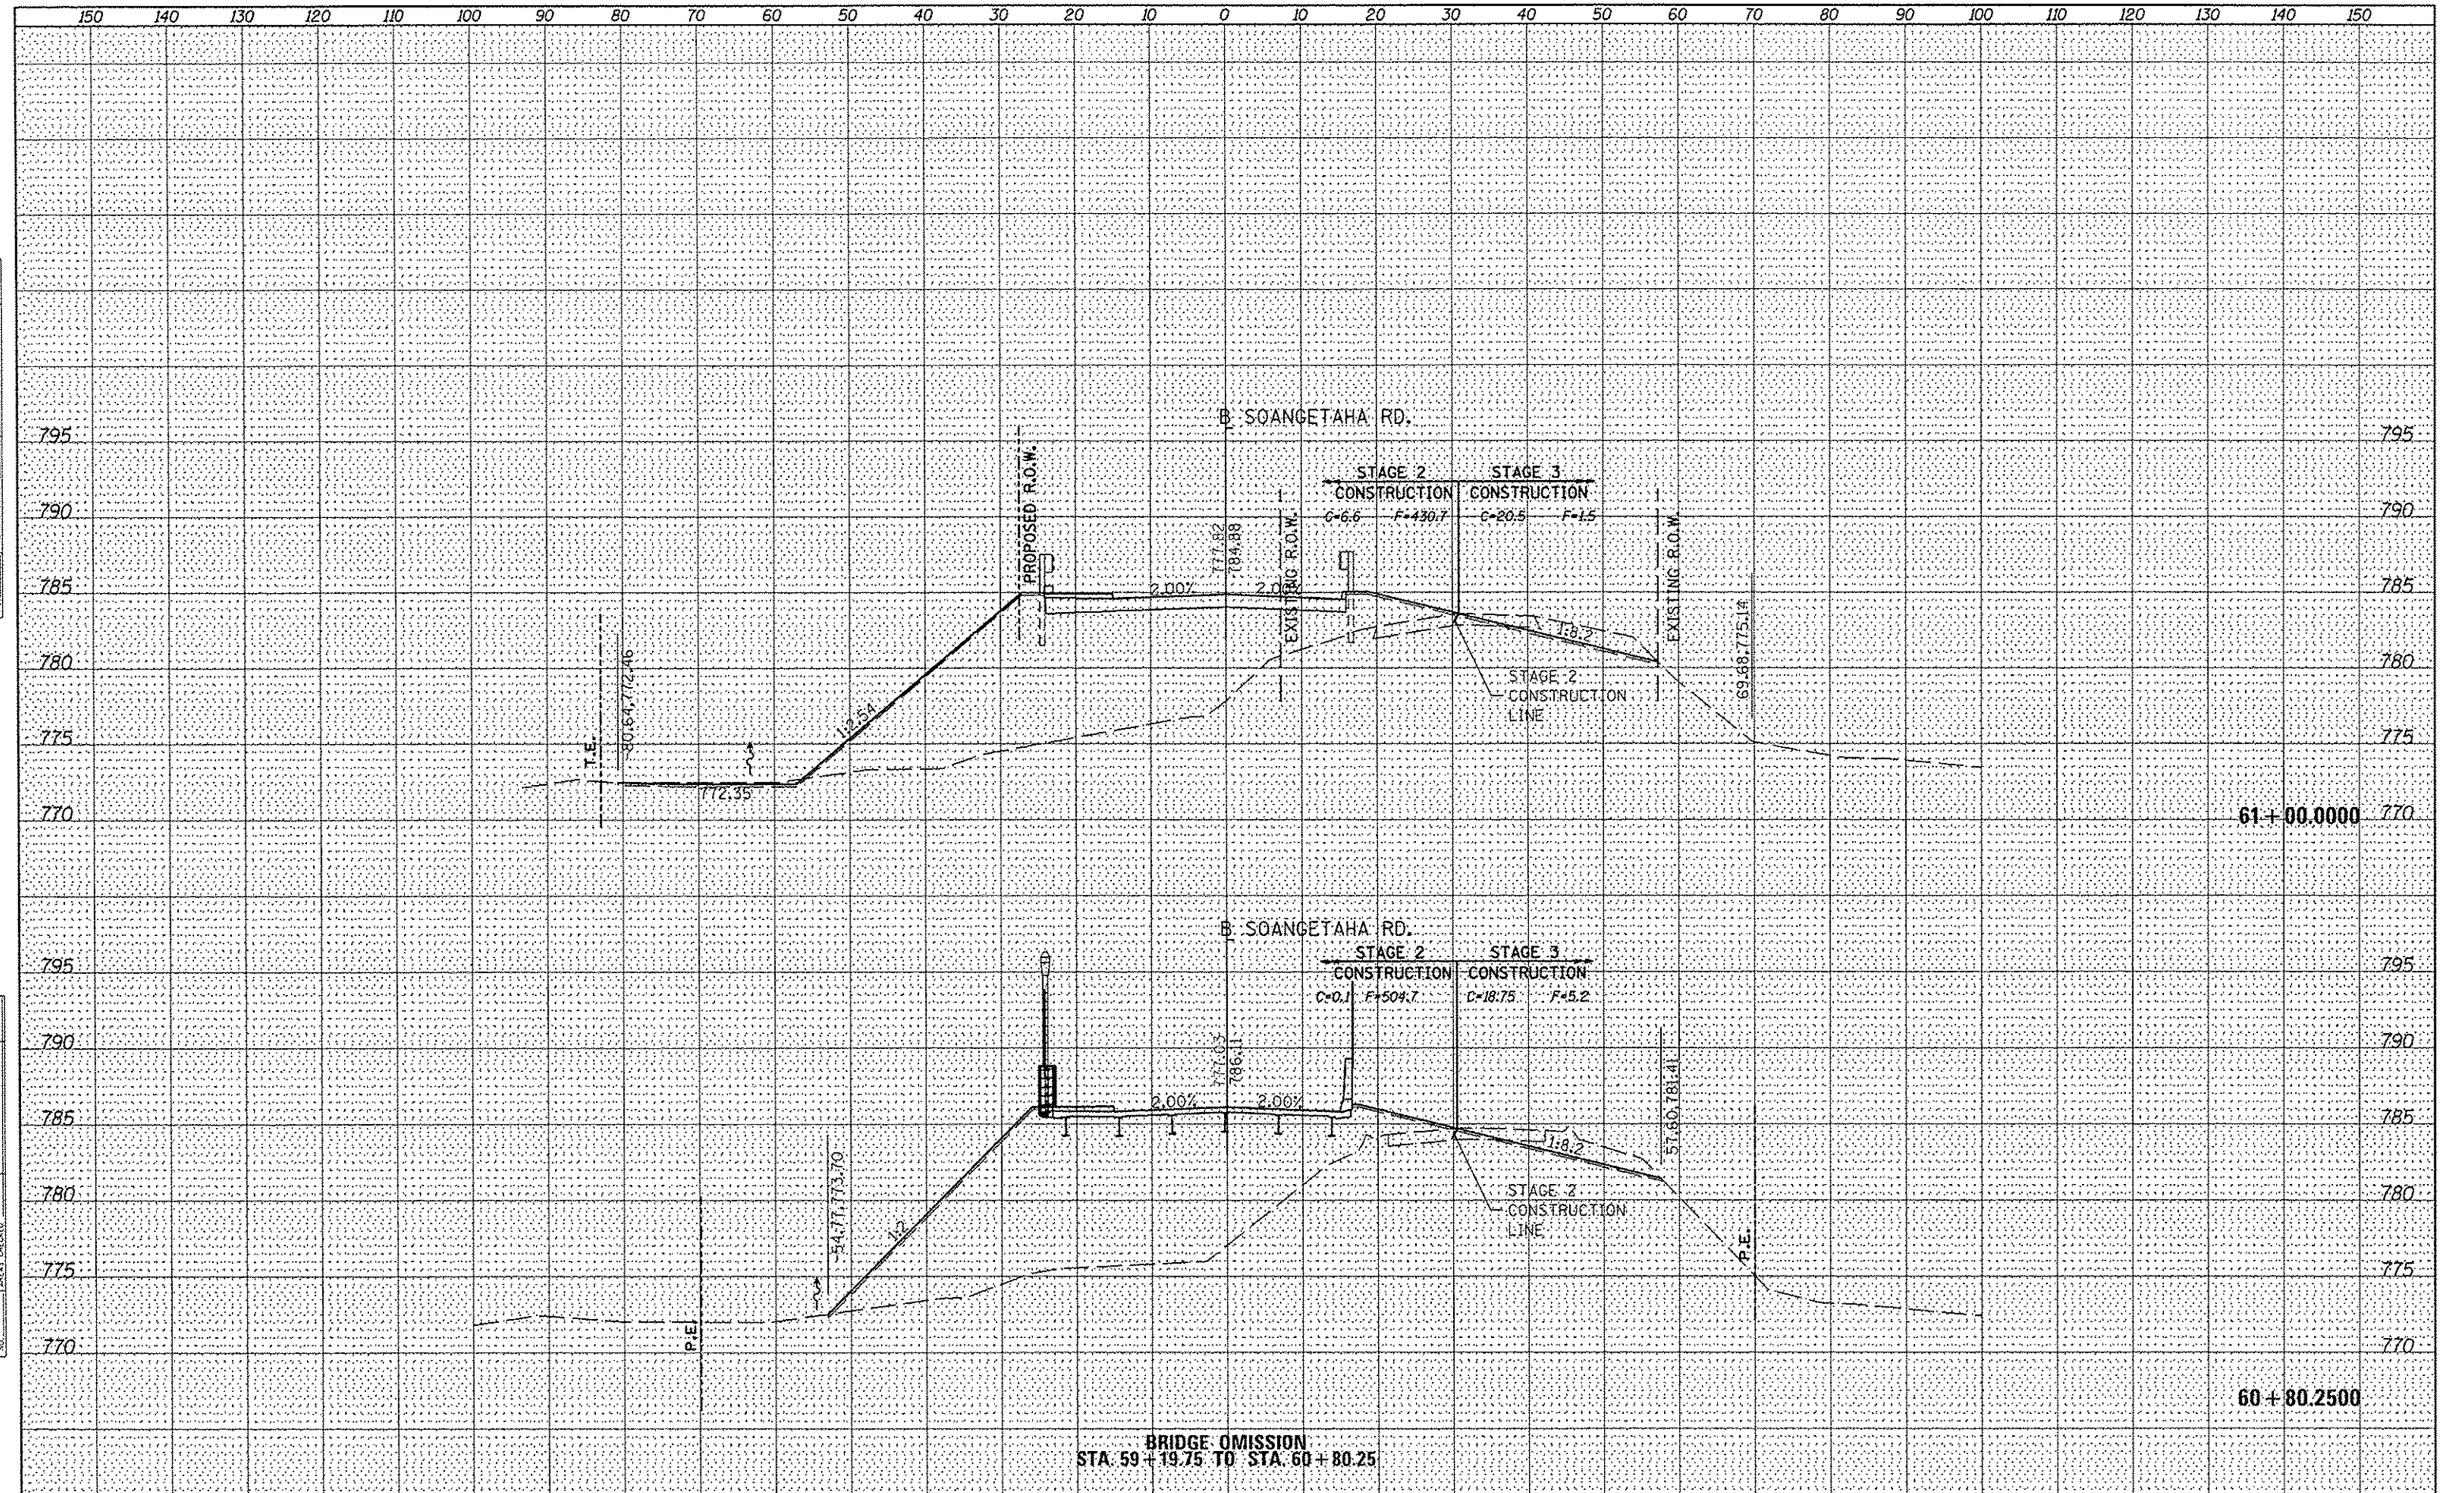

BRIDGE OMISSION
STA. 59+19.75 TO STA. 60+80.25

FILE NAME = S:\237\2012\23712001.00 (Soangetaha Bridge)\CADD\CADD Sheets\0412001-sht-xsc.dgn	USER NAME = jdspiller	DESIGNED -	REVISED -
		DRAWN -	REVISED -
	PLOT SCALE = 20.0000 ' / in.	CHECKED -	REVISED -
XS.SHEET	PLOT DATE = 1/4/2013	DATE -	REVISED -

CITY OF GALESBURG

SOANGETAHA ROAD CROSS SECTIONS

SCALE: SHEET OF SHEETS STA. 60+80.2500 TO STA. 61+00.0000

MS	SECTION	COUNTY	TOTAL SHEETS	SHEET NO.
651	07-00651-03-BR	KNOX	67	63

CONTRACT NO. 89625

ILLINOIS FED. AID PROJECT

FINAL SURVEY	BY	DATE
NOTE BOOK	SURVEYED	
NO.	PLOTTED	
	TEMPLATE	
	AREAS	
	AREAS CHECKED	

ORIGINAL SURVEY	BY	DATE
NOTE BOOK	SURVEYED	
NO.	PLOTTED	
	TEMPLATE	
	AREAS	
	AREAS CHECKED	