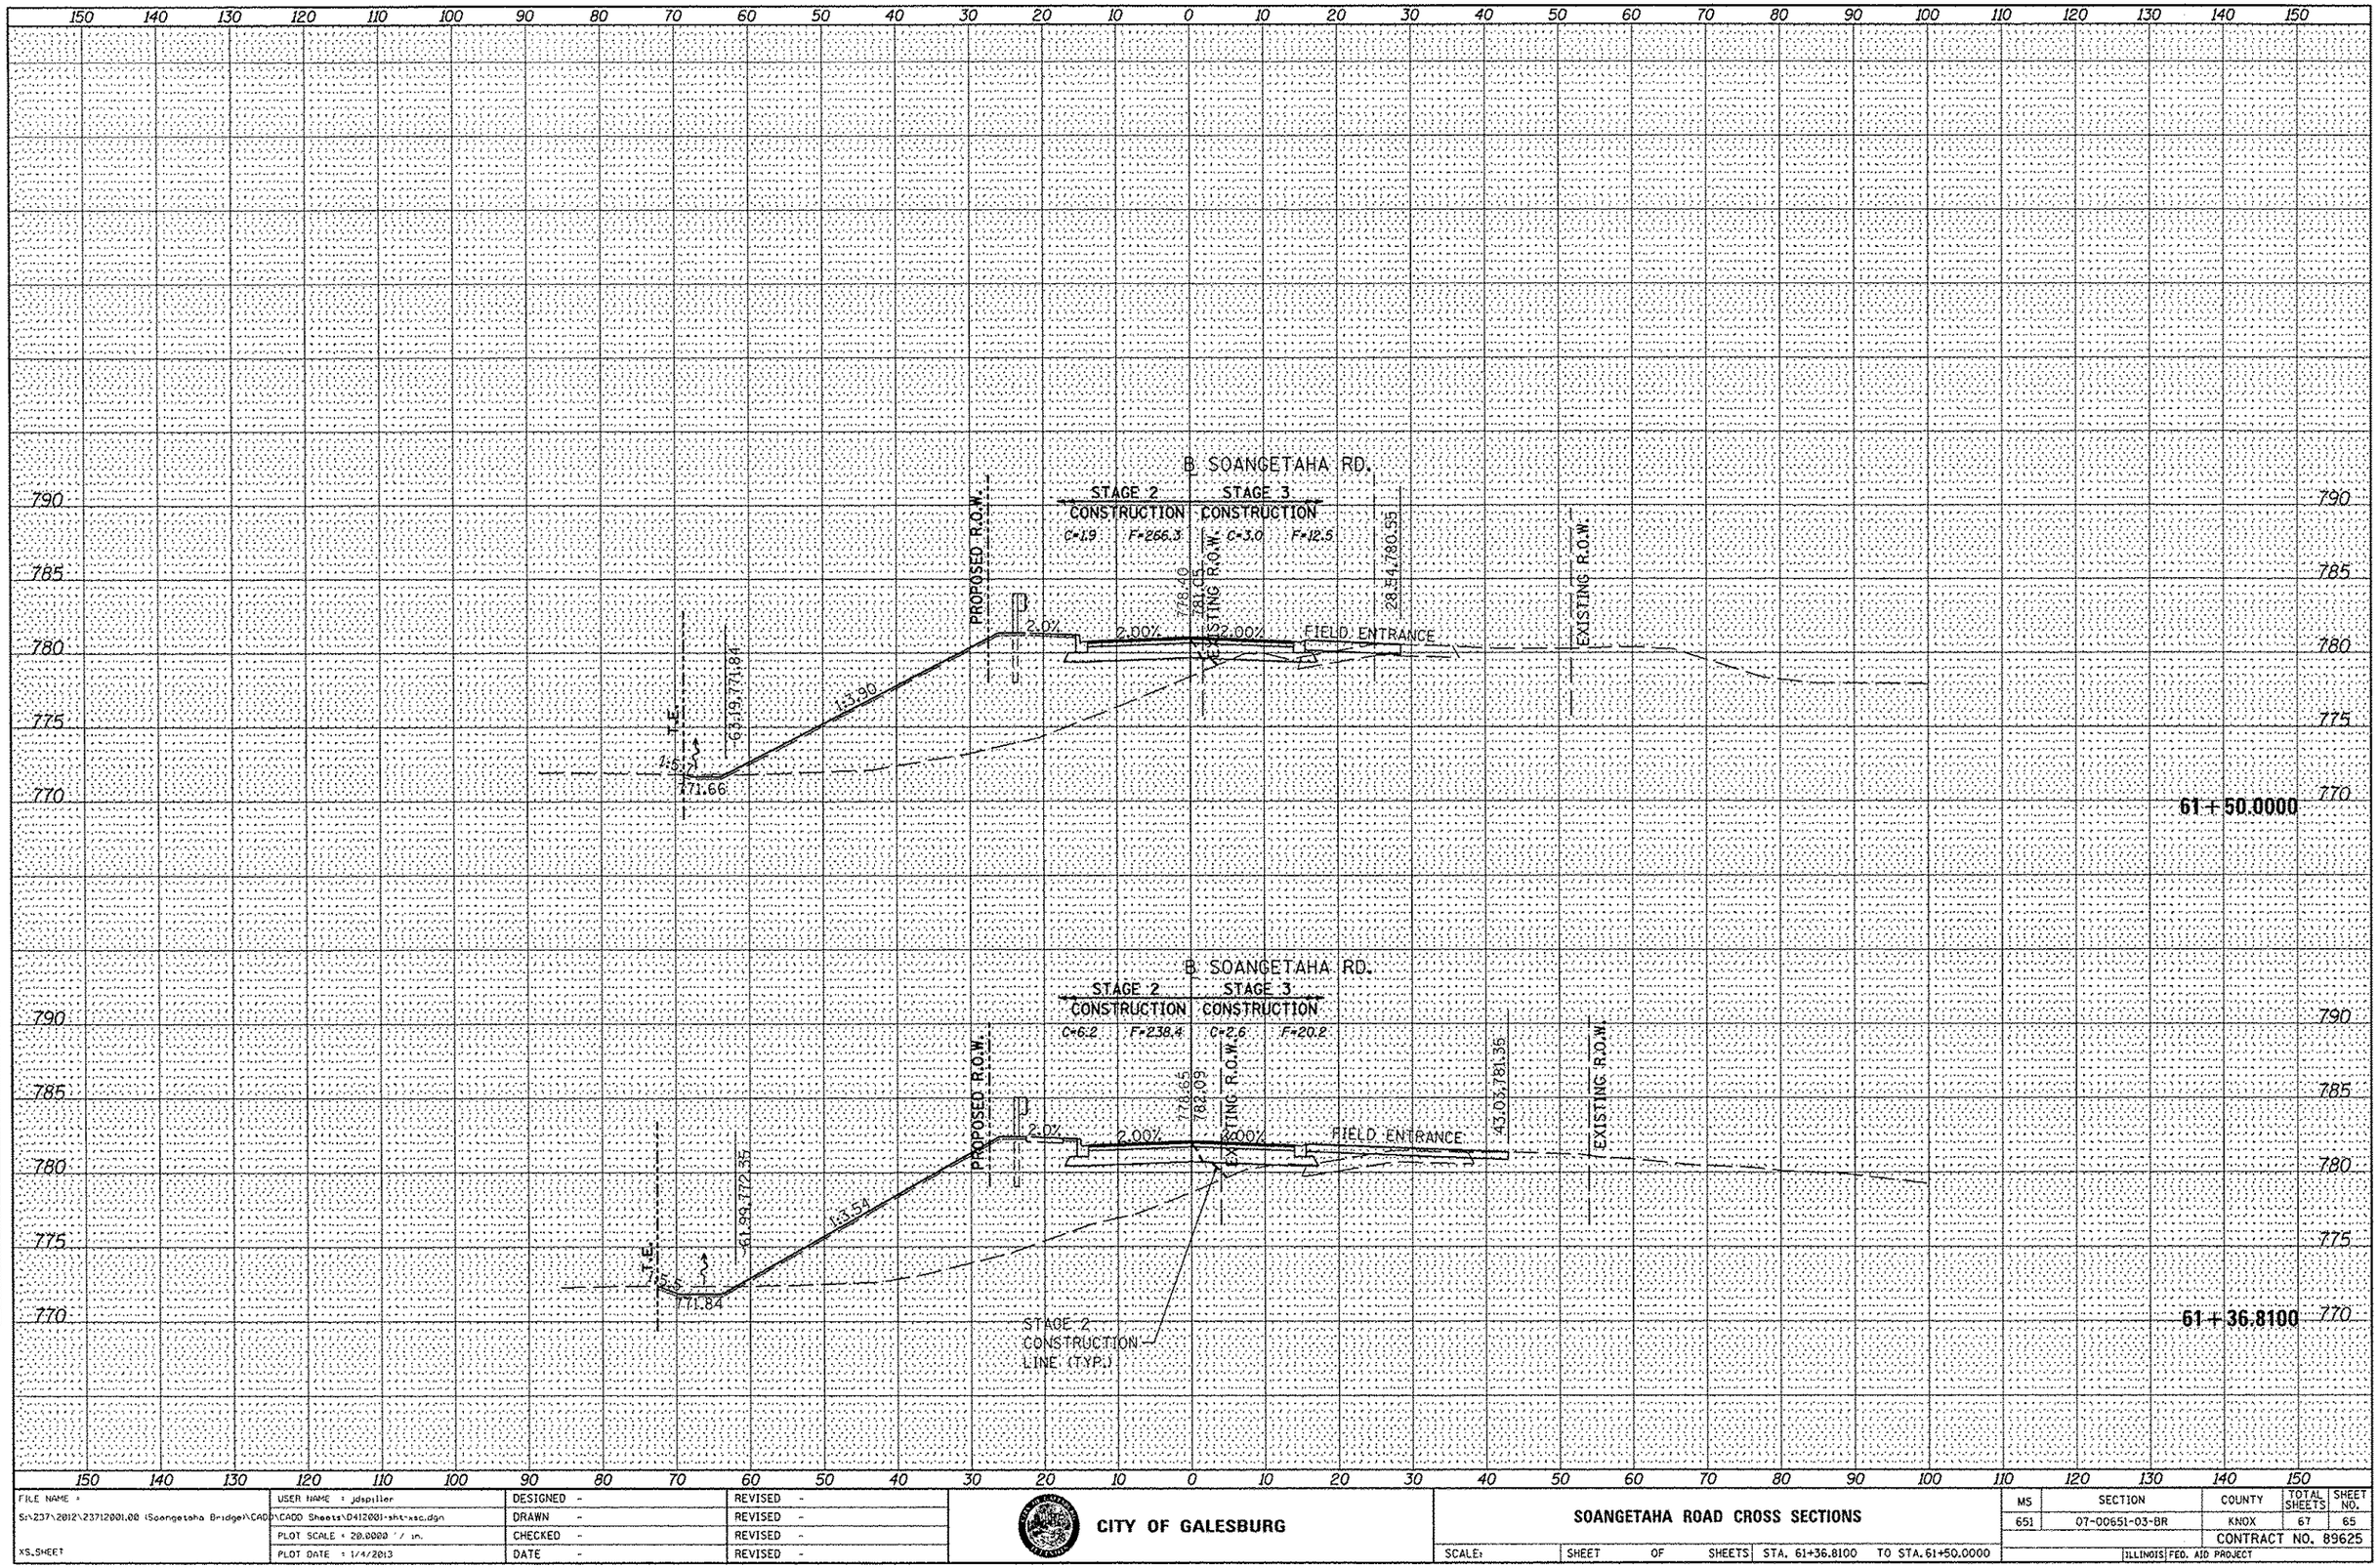

FILE NAME =	USER NAME = jdspiller	DESIGNED -	REVISED -
S:\237\2012\23712001.00 (Soangetaha Bridge)\CADD\CADD Sheets\D412001-sht-xsc.dgn		DRAWN -	REVISED -
	PLOT SCALE = 20.0000 ' / in.	CHECKED -	REVISED -
XS_SHEET	PLOT DATE = 1/4/2013	DATE -	REVISED -

CITY OF GALESBURG

SOANGETAHA ROAD CROSS SECTIONS

SCALE: | SHEET OF SHEETS | STA. 61+36.8100 TO STA. 61+50.0000

MS	SECTION	COUNTY	TOTAL SHEETS	SHEET NO.
651	07-00651-03-BR	KNOX	67	65

CONTRACT NO. 89625

ILLINOIS FED. AID PROJECT