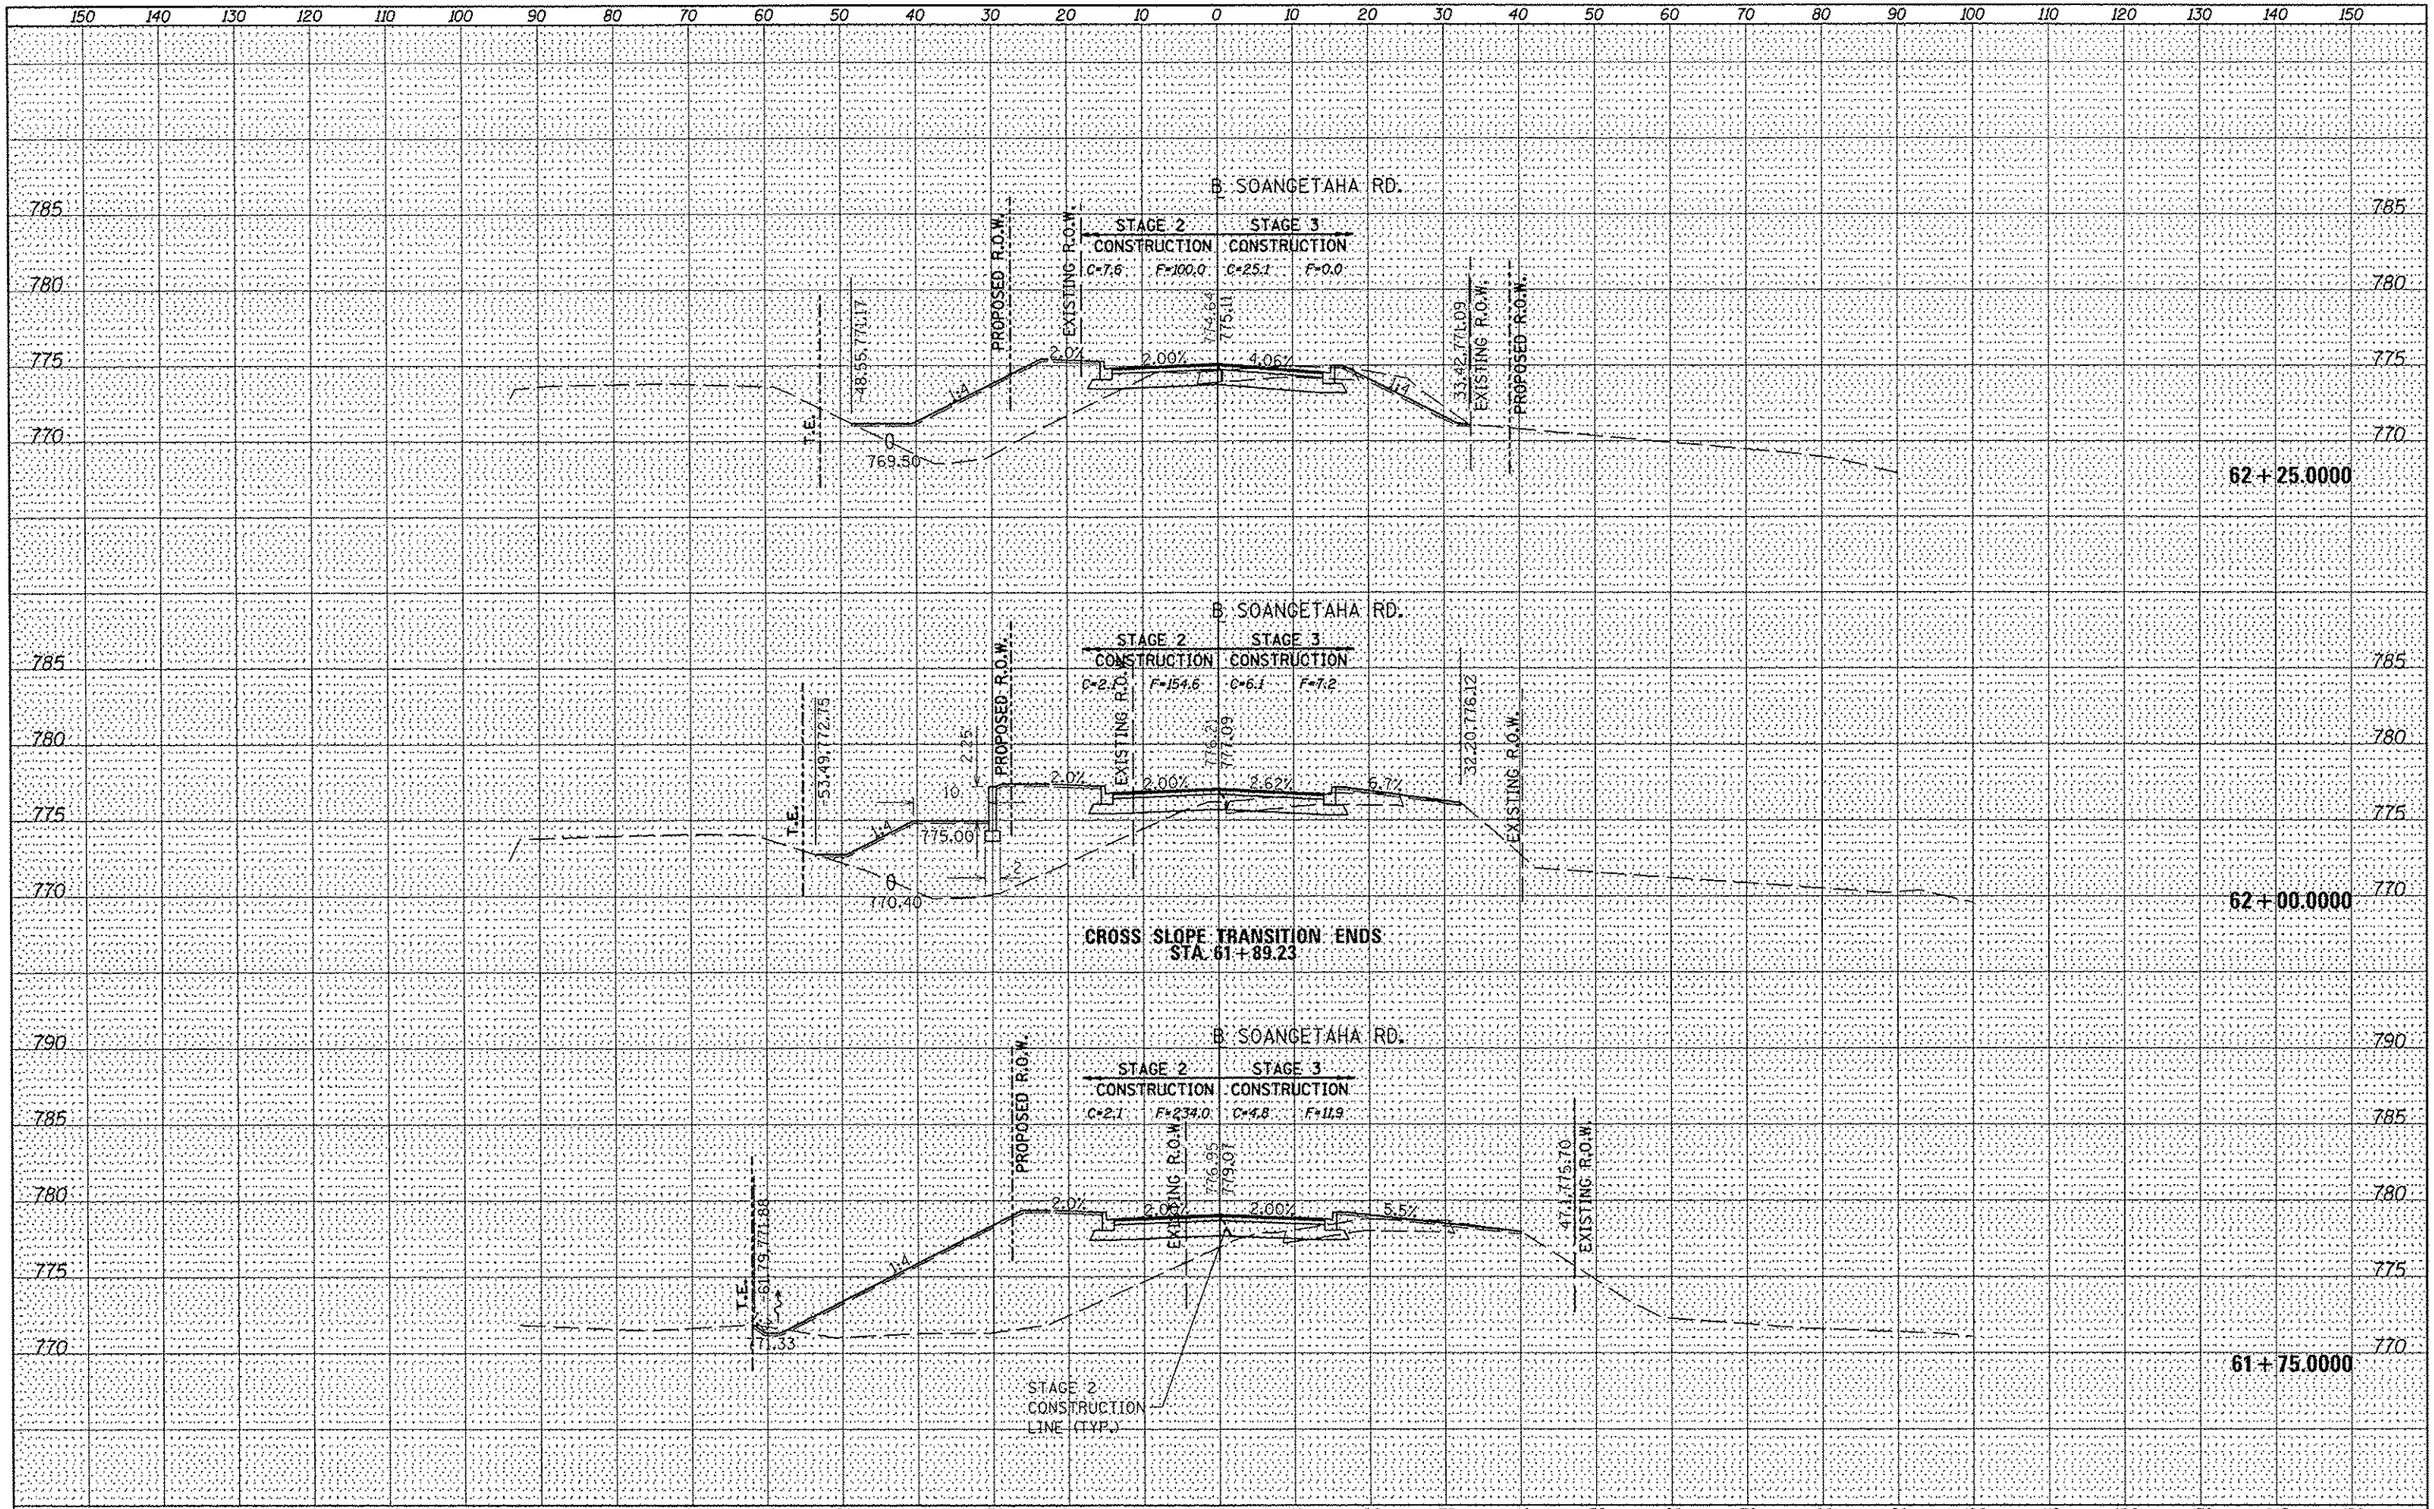


| FILE NAME = S:\237\2012\23712001.00 (Soangetaha Bridge)\CADD\CADD Sheets\D412001-sht-xsc.dgn | USER NAME = jdspiller | DESIGNED - | REVISED - |
|---|---|---|---|
| | | DRAWN - | REVISED - |
| | PLOT SCALE = 20.0000 ' / in. | CHECKED - | REVISED - |
| XS.SHEET | PLOT DATE = 1/4/2013 | DATE - | REVISED - |

CITY OF GALESBURG

**SOANGETAHA ROAD CROSS SECTIONS**

SCALE: SHEET OF SHEETS STA. 61+75.0000 TO STA. 62+25.0000

| MS | SECTION | COUNTY | TOTAL SHEETS | SHEET NO. |
|---|---|---|---|---|
| 651 | 07-00651-03-BR | KNOX | 67 | 66 |

CONTRACT NO. 89625

ILLINOIS FED. AID PROJECT

| FINAL SURVEY | | BY | DATE |
|---|---|---|---|
| NOTE BOOK | SURVEYED | | |
| | PLOTTED | | |
| | TEMPLATE | | |
| | AREAS | | |
| | AREAS CHECKED | | |
| NO. | | | |

| ORIGINAL SURVEY | | BY | DATE |
|---|---|---|---|
| NOTE BOOK | SURVEYED | | |
| | PLOTTED | | |
| | TEMPLATE | | |
| | AREAS | | |
| | AREAS CHECKED | | |
| NO. | | | |