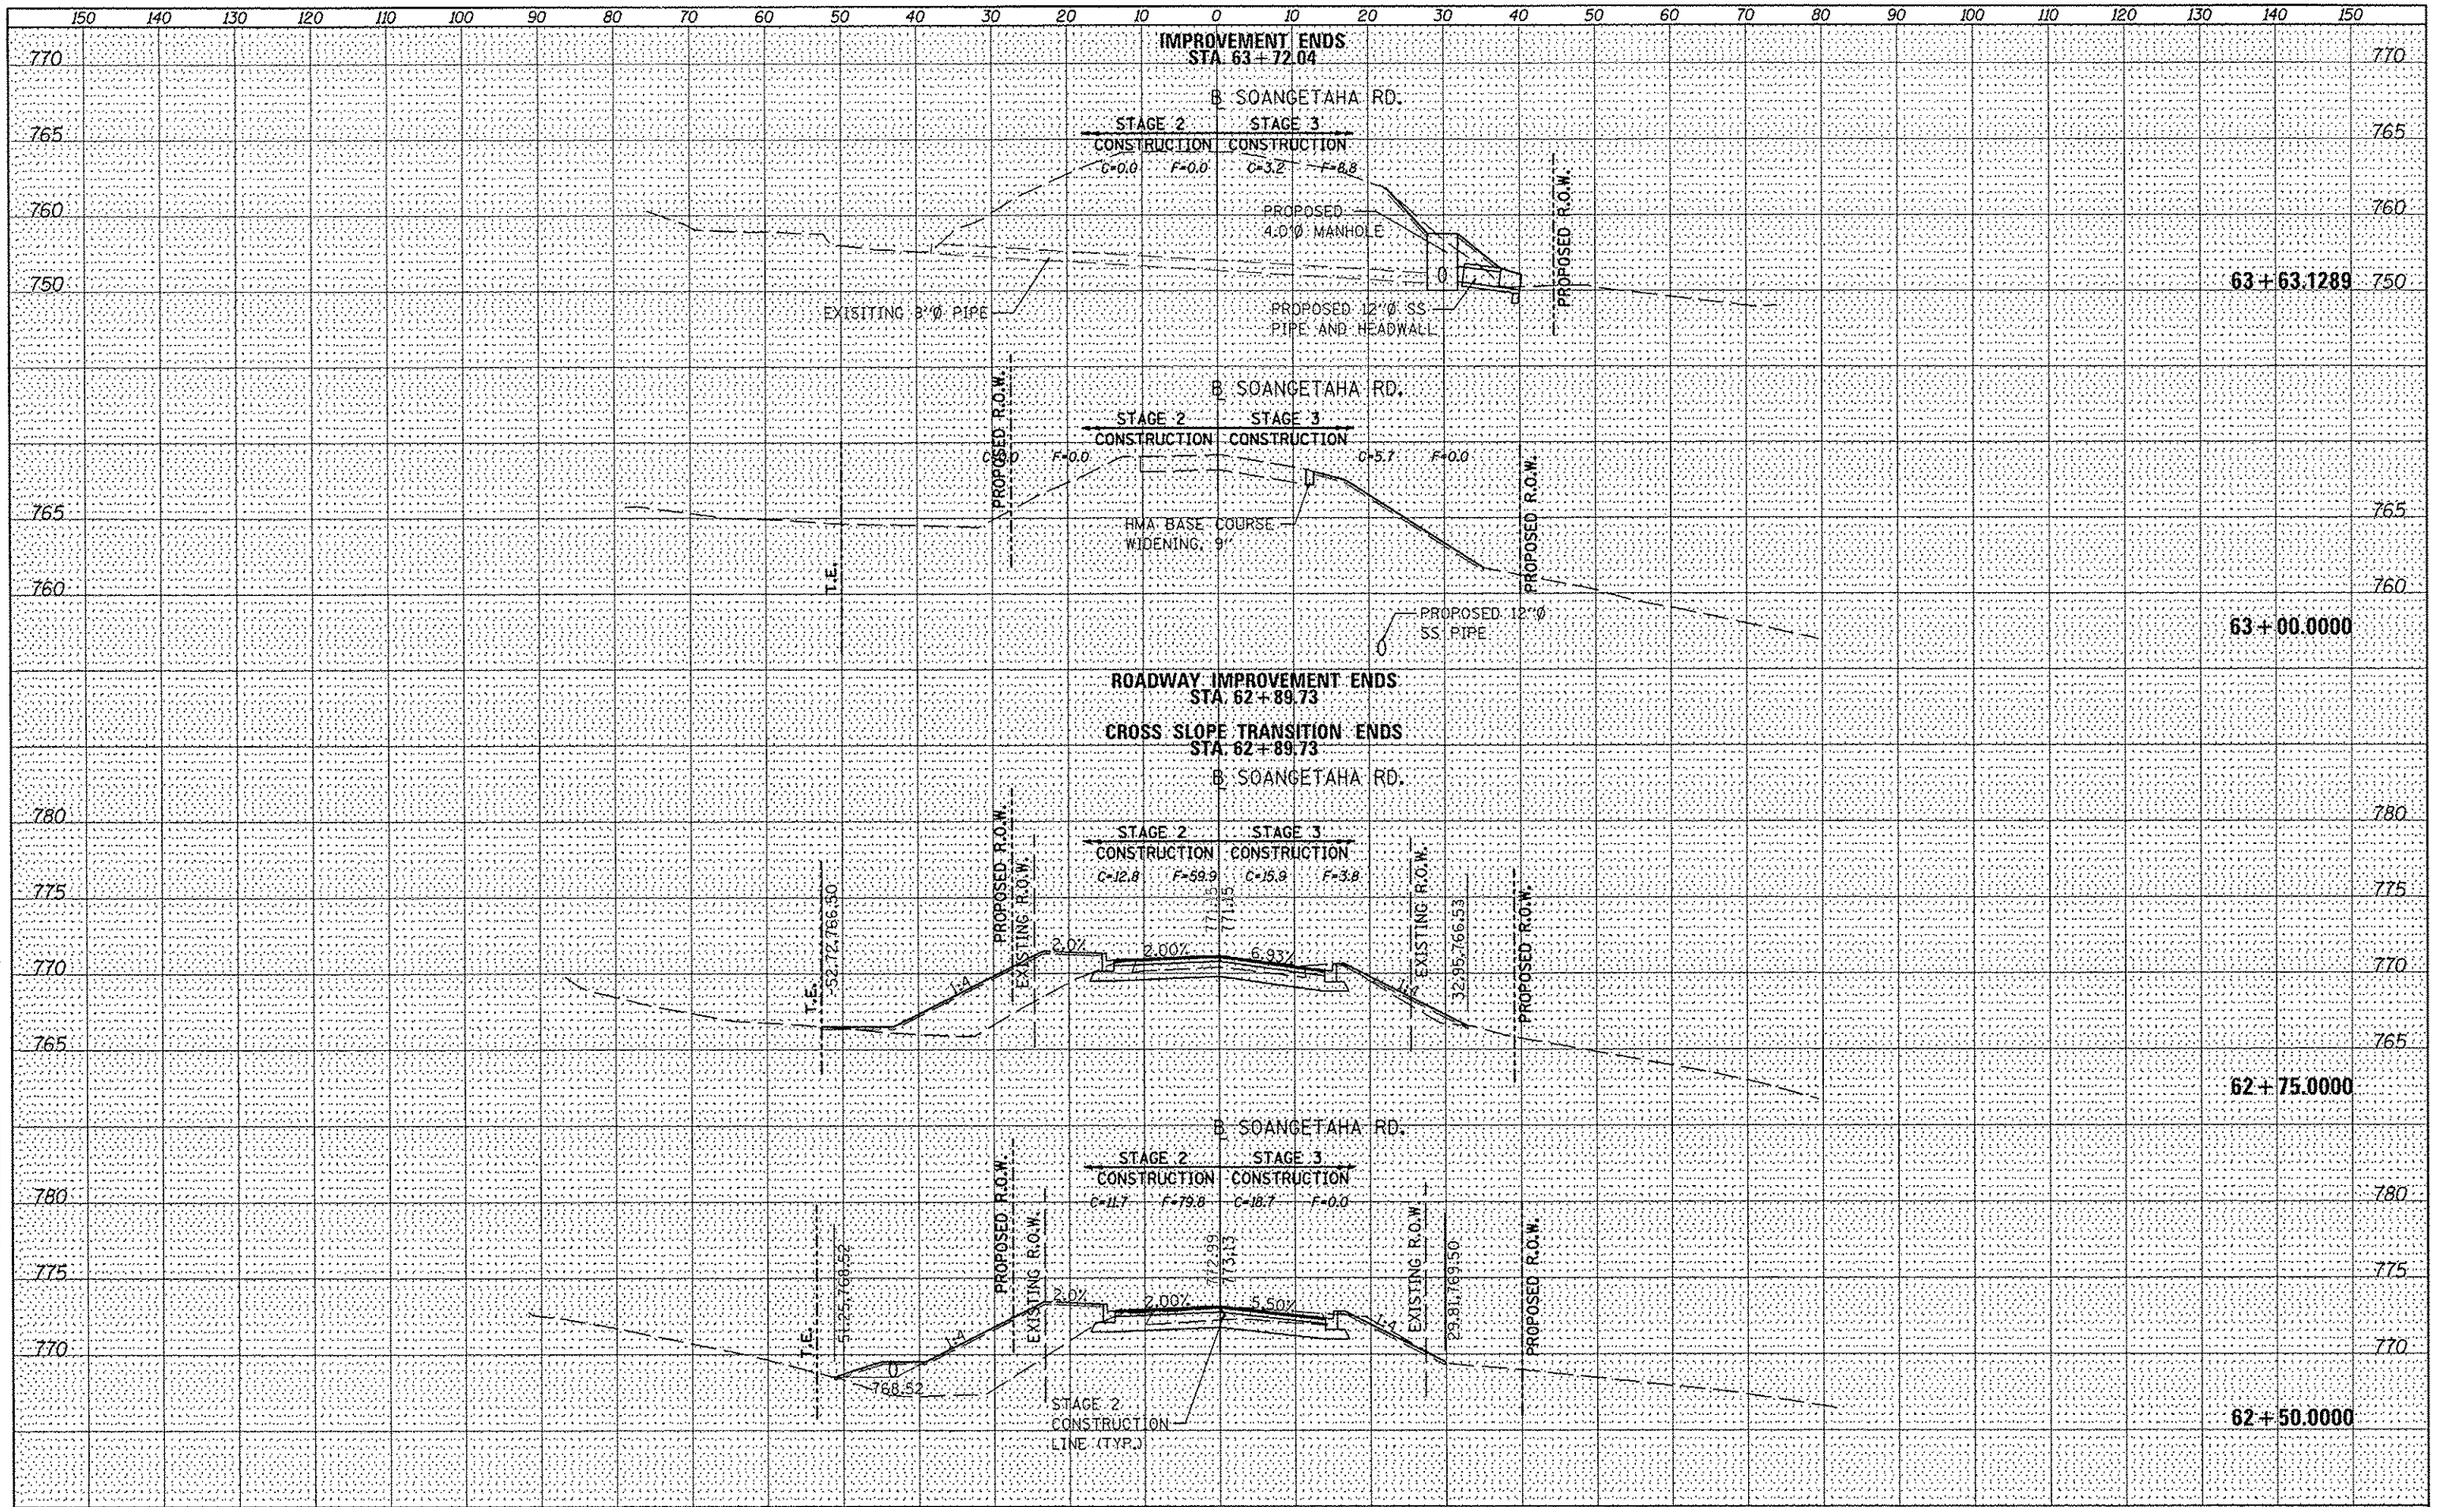

FINAL SURVEY — NOTE BOOK — NO. — BY — DATE
SURVEYED — PLOTTED — COORDINATE — AREAS CHECKED

ORIGINAL SURVEY — NOTE BOOK — NO. — BY — DATE
SURVEYED — PLOTTED — TEMPLATE — AREAS CHECKED

FILE NAME = S:\237\2012\23712001.00 (Soangetaha Bridge)\CADD\CADD Sheets\D41200)-sht-xsc.dgn	USER NAME = jdapiller	DESIGNED -	REVISED -
		DRAWN -	REVISED -
	PLOT SCALE = 20.0000 ' / in.	CHECKED -	REVISED -
XS.SHEET	PLOT DATE = 1/4/2013	DATE -	REVISED -

CITY OF GALESBURG

SOANGETAHA ROAD CROSS SECTIONS

SCALE: | SHEET OF SHEETS | STA. 62+50.0000 TO STA. 63+00.0000

MS	SECTION	COUNTY	TOTAL SHEETS	SHEET NO.
651	07-00651-03-BR	KNOX	67	67
		CONTRACT NO. 89625		
		ILLINOIS FED. AID PROJECT		