CONTRACT NO. : 91476

CENTRAL CHRISTIAN CHURCH
DEL 0715A

NOWAK, MARTIN JR & JOANN
DEL 0738

WATSON, GREGORY & ODETTE
DEL 0739

NOWAK, MARTIN JR & JOANN
DEL 0741

MATCHLINE STA 168+00

TCE
PR ROW
EX ROW
BIT
BIT PVMT REM
PR RET WALL 62" PIPE HANDRAIL, 10 LF
W1-1
PI Sta 173+20.38
PC Sta 173+46.94
CURVE 16
JACKSON ST
ENGLISH ST
HAZEL ST
BM #14

CROSSPOINT HUMAN SERVICES
DEL 0619

BOYD, BRYON
DEL 0618

NAILOR, CATHERINE
DEL 0697

DIXON, ALLEN JR
DEL 0696

BM #14 NORTH SIDE OF ENGLISH ST AND HAZEL ST, SOUTH BOLT ON FIRE HYDRANT BETWEEN ALBERT "I" VILLE, ELEV 613.41

SCALE 1"=20' — 20 0 20 40 FEET

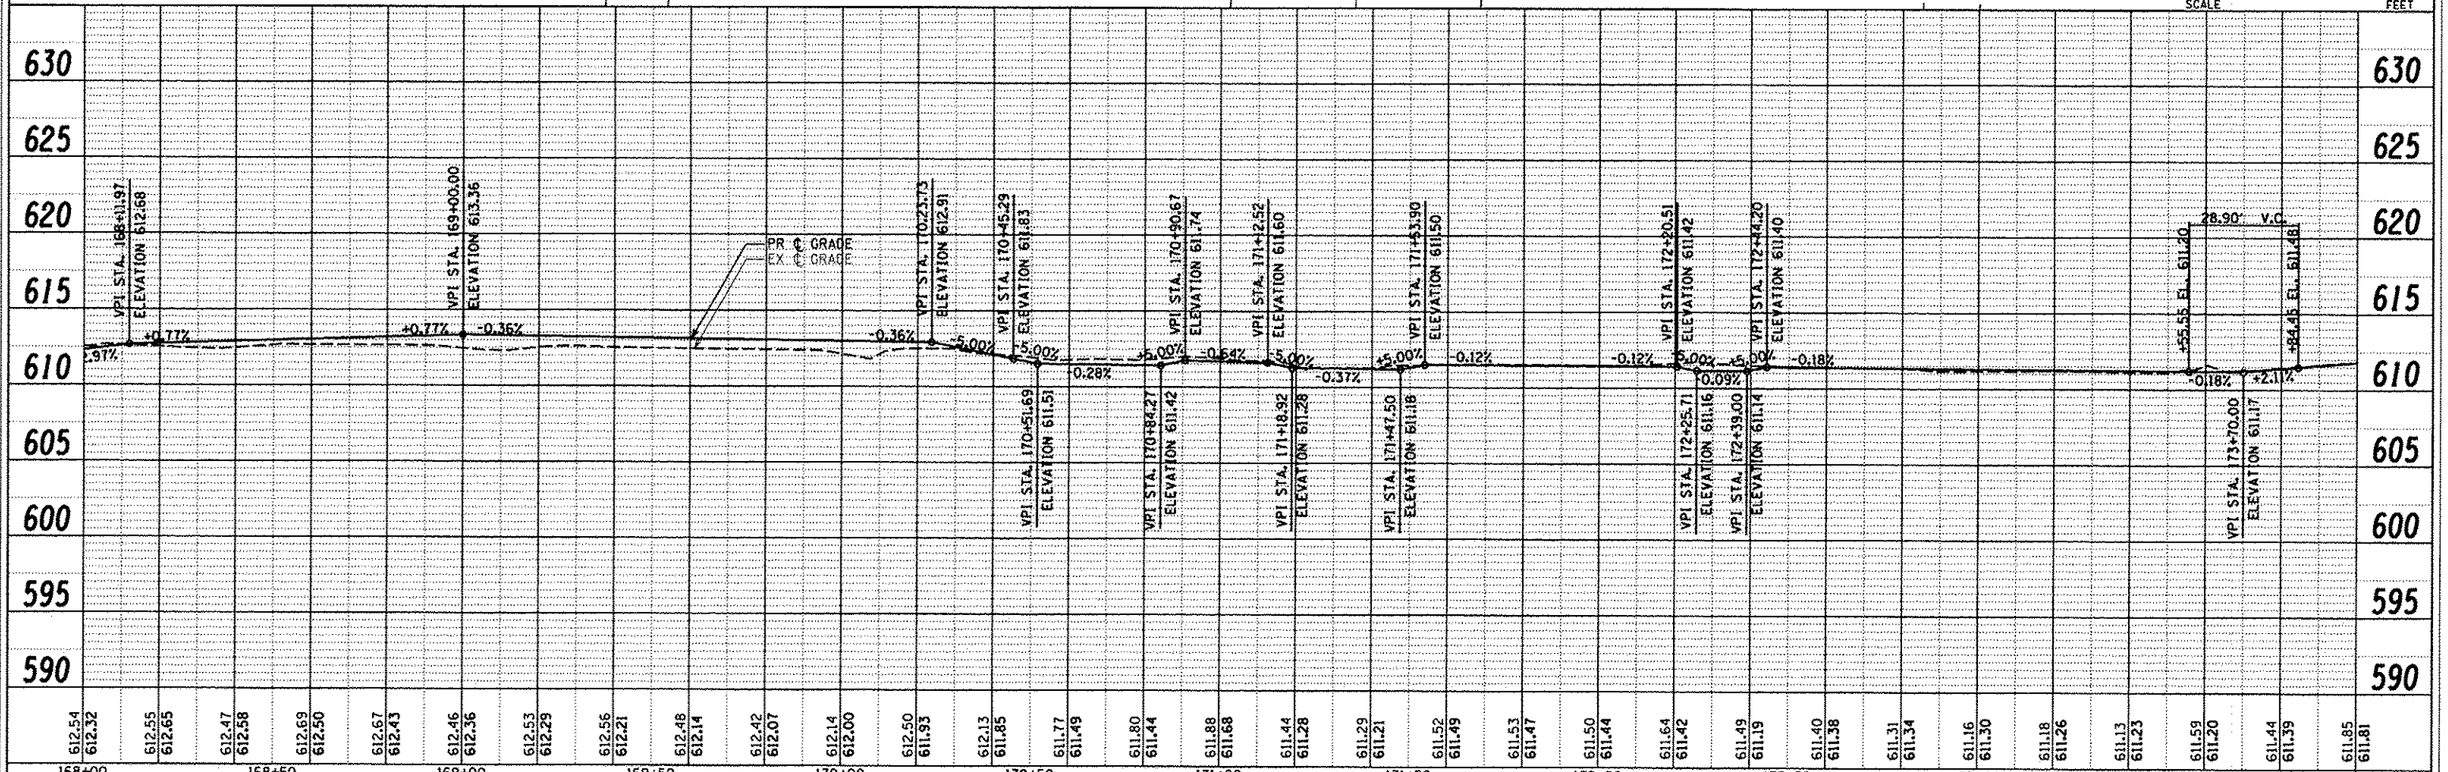


ESI CONSULTANTS, LTD
753 WINDSOR ROAD
CHARLESTON, IL 61920
(217) 348-1900
WWW.ESICONSULTANTSLTD.COM
ILLINOIS DEPARTMENT OF PROFESSIONAL REGULATION REGISTRATION #184-003685

CITY OF DANVILLE
1155 E. VOORHEES STREET
SUITE A
DANVILLE, IL 61832

| NO. | DATE | DESCRIPTION OF REVISIONS | NO. | DATE | DESCRIPTION OF REVISIONS |
|---|---|---|---|---|---|
| | | | | | |

SECTION NO. 06-00224-00-BT
ESI PROJECT NO: 07-163-074-01
DATE: 10-31-2012

ENGR: ADG
DRAWN BY: ADG
QCQA: DLC/PAT

**LINCOLN PARK HISTORIC DIST SHARED USE PATH**
**CITY OF DANVILLE, VERMILION COUNTY**

**PLAN AND PROFILE**
STA 168+00 TO STA 174+00
SHEET 13 OF 14

DRAWING NO. **26** OF 40

PRINTED DATE: 10/30/2012
PRINTED BY: DCHRISTIANSEN
C:\Projects\CDD\Dgn\Sheets\26_PnPof_13.dgn