CONTRACT NO. : 91476

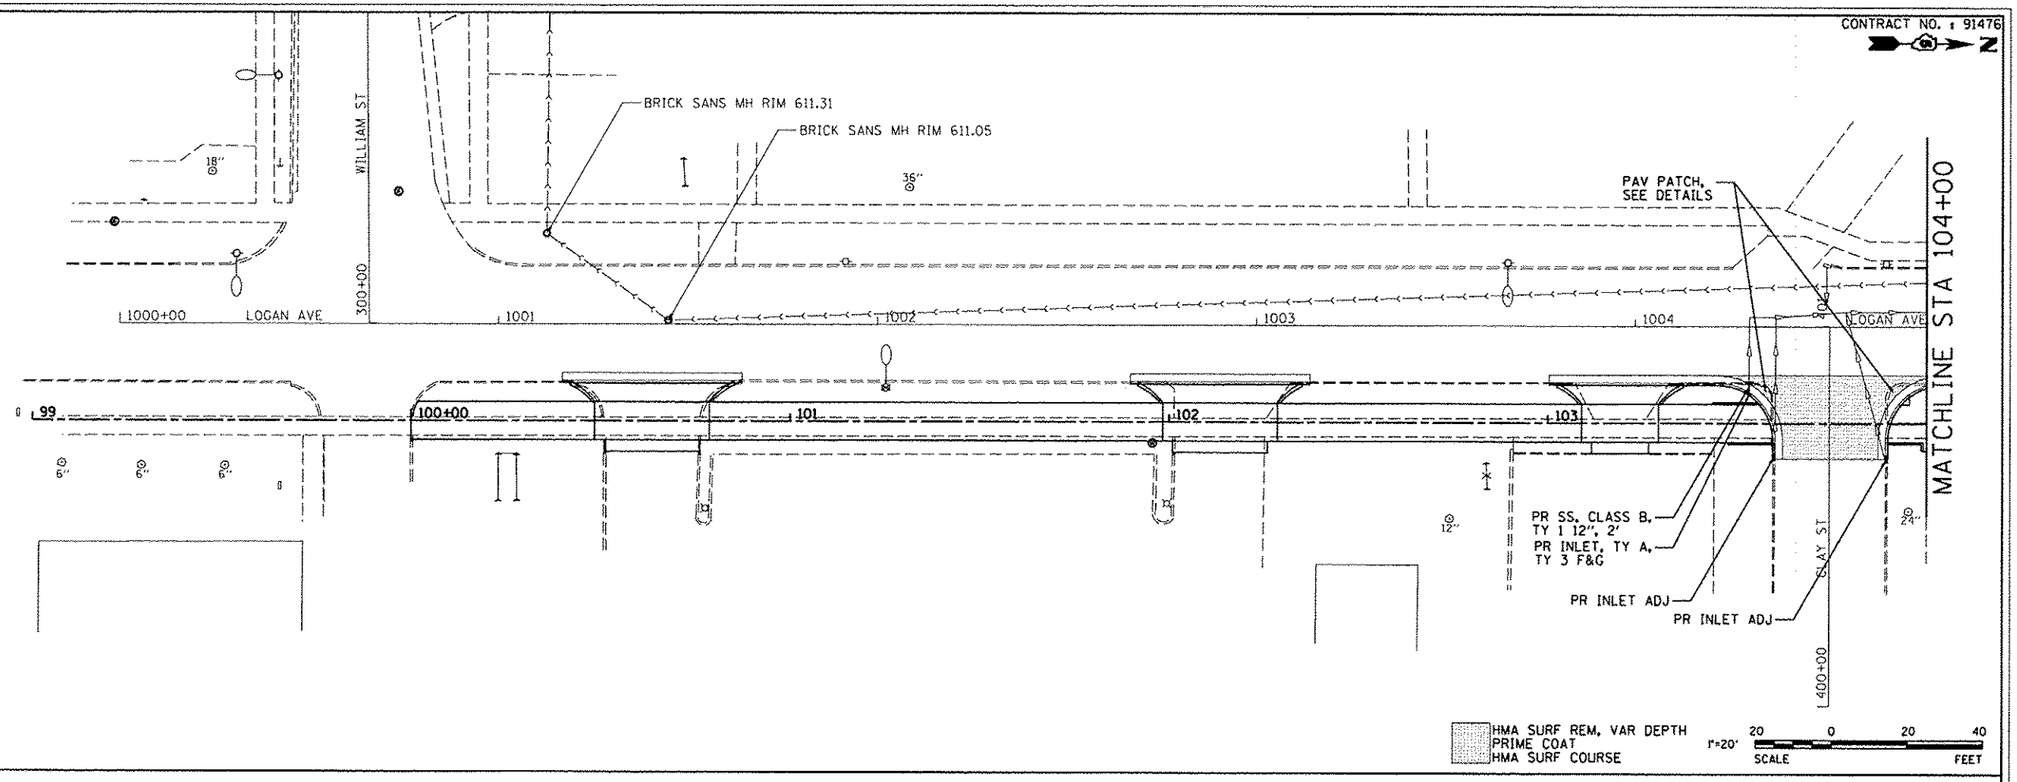

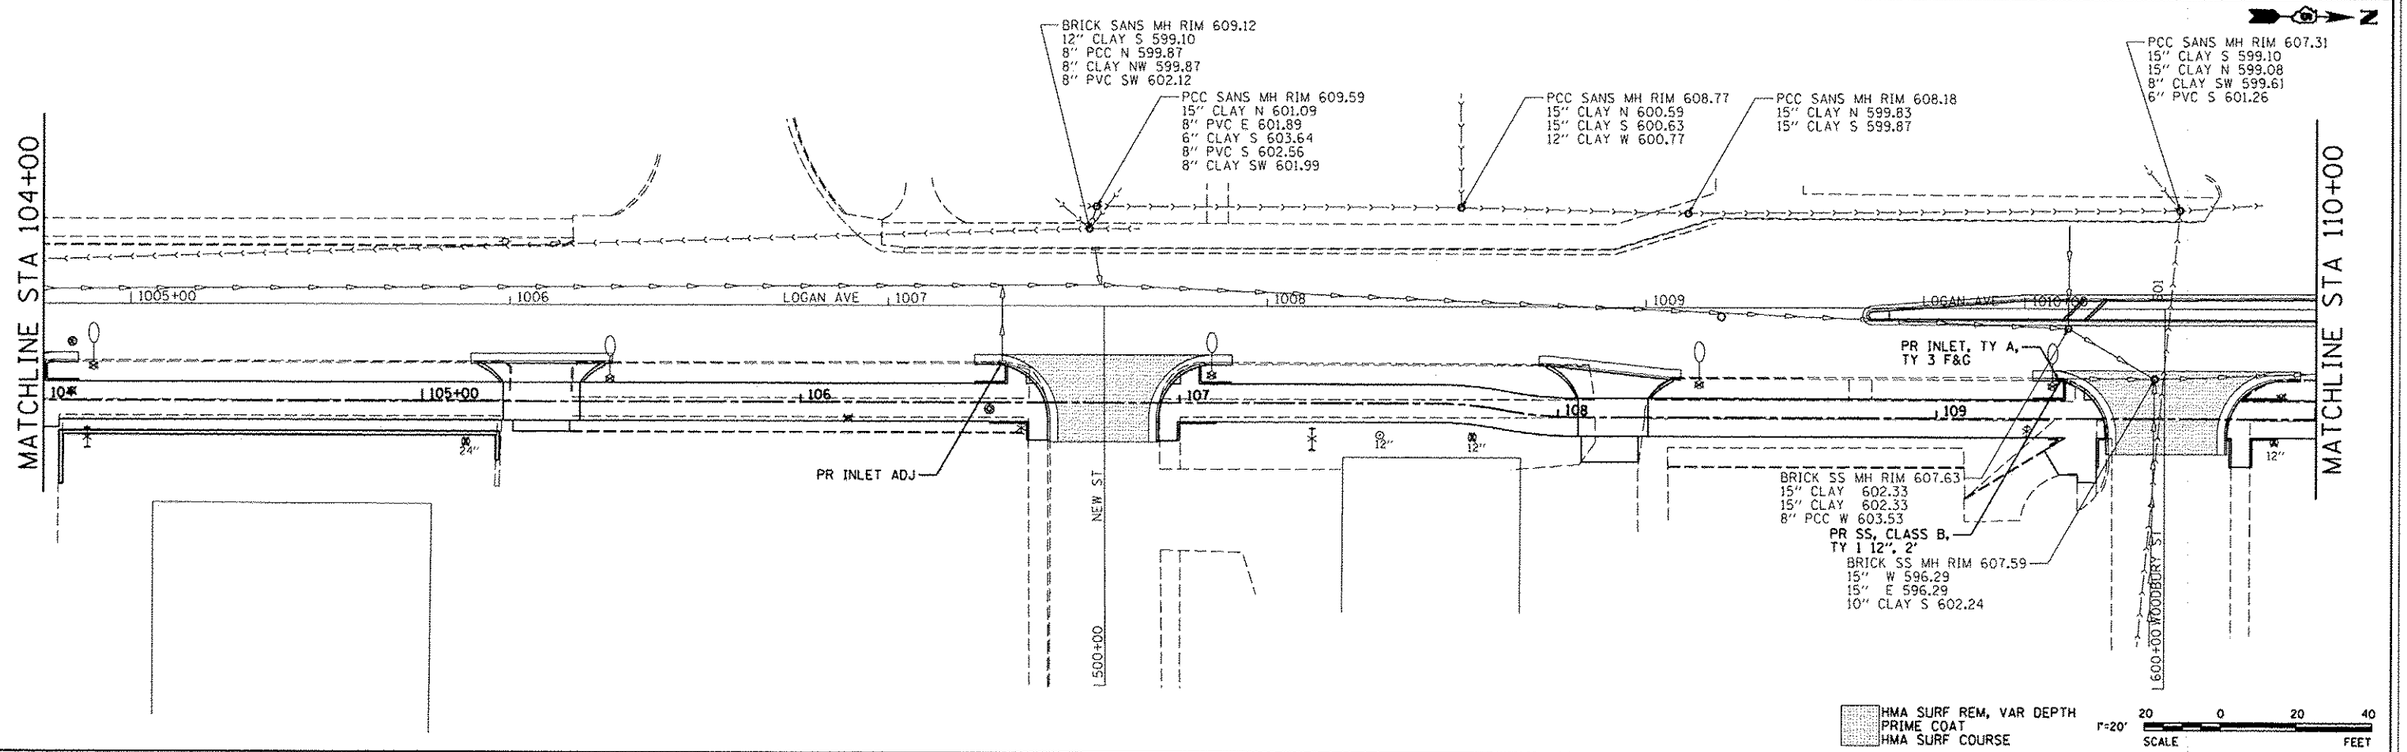

PRINTED DATE: 10/30/2012
N:\Projects\CAD\Danville\City_of\13-463 Bonville Park Plan Changes\CAD\Dgn\Sheets\28_Pln_Strpln_01.dgn

ESI CONSULTANTS, LTD
733 WINDSOR ROAD
CHARLESTON, IL 61920
(217) 345-1990
WWW.ESICONSULTANTSLTD.COM
ILLINOIS DEPARTMENT OF PROFESSIONAL REGULATION REGISTRATION #184-003855

CITY OF DANVILLE
1155 E. VOORHEES STREET
SUITE A
DANVILLE, IL 61832

NO	DATE	DESCRIPTION OF REVISIONS	NO	DATE	DESCRIPTION OF REVISIONS

SECTION NO. 06-00224-00-BT	ENGR: ADG
ESI PROJECT NO: 07-163-074-01	DRAWN BY: ADG
DATE: 10-31-2012	QCQA: DLC/PAT

LINCOLN PARK HISTORIC DIST SHARED USE PATH
CITY OF DANVILLE, VERMILION COUNTY

DRAINAGE AND PATCHING PLAN

STA 100+00 TO STA 110+00

SHEET 1 OF 7

DRAWING NO. 28 OF 40