CONTRACT NO. : 91476

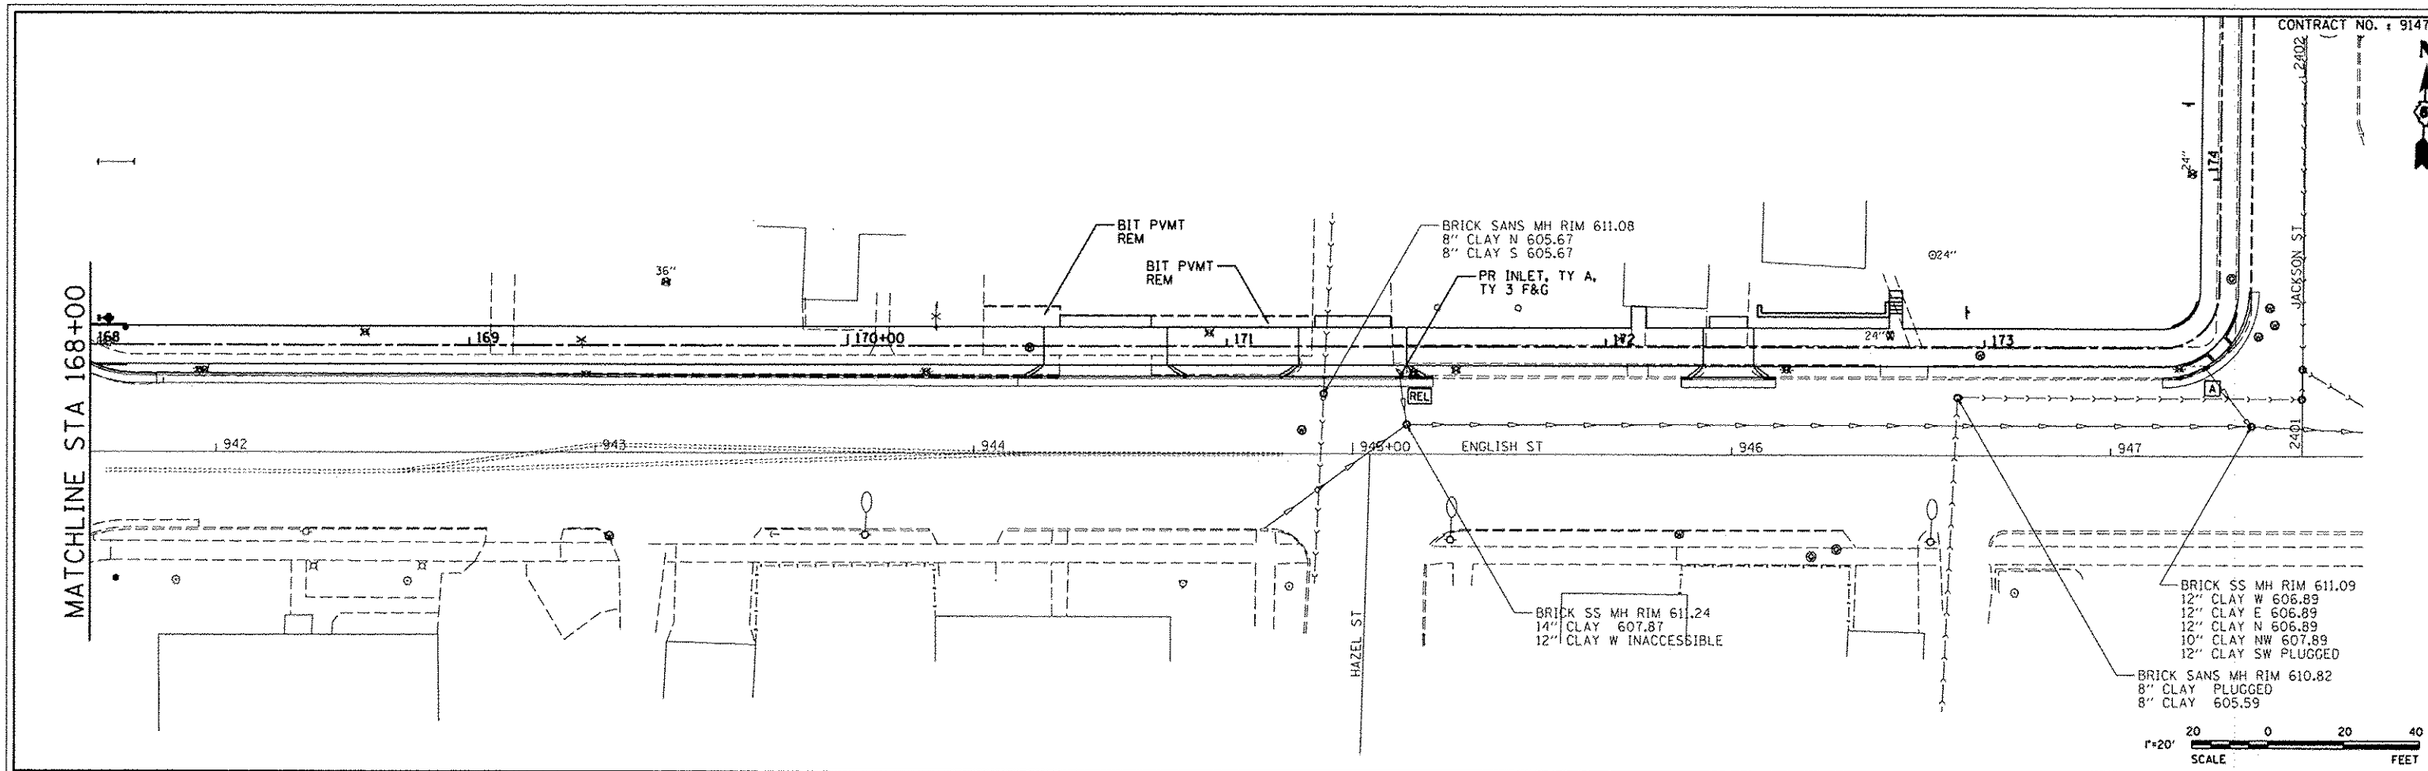

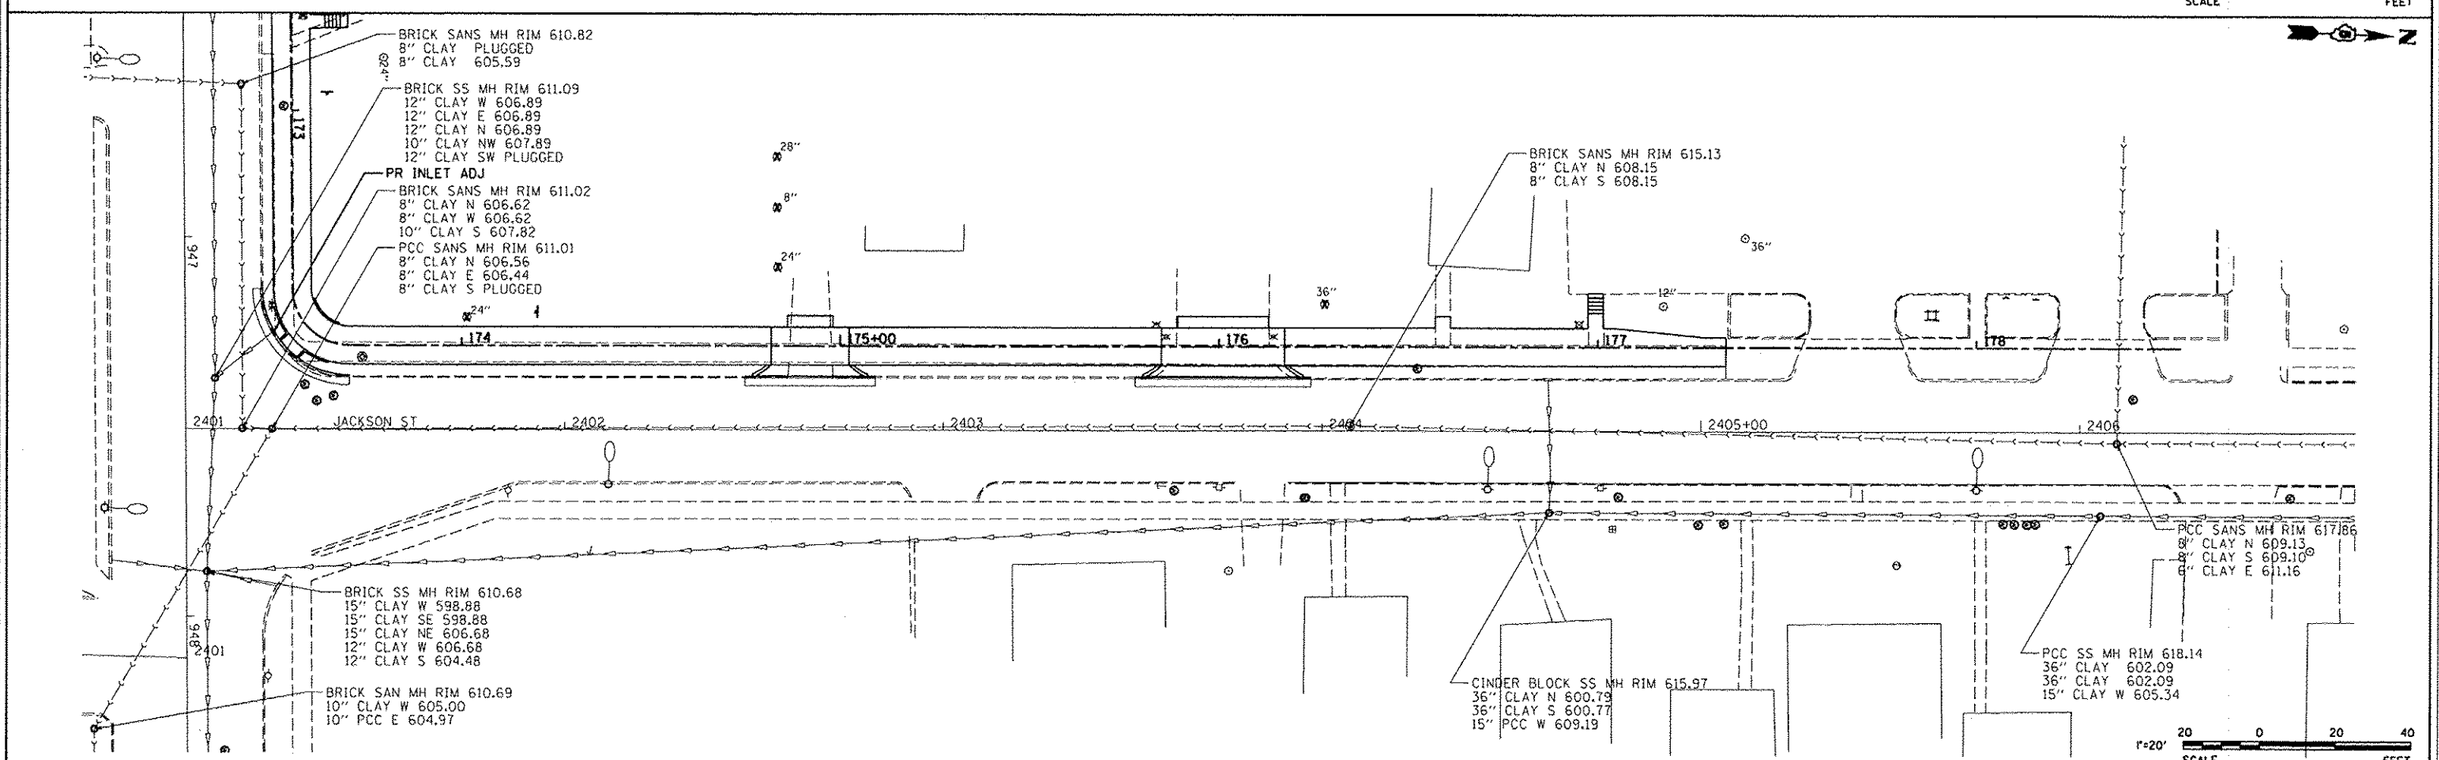

PRINTED DATE: 10/30/2012
Name:J:\Danville, City of\12-163 Danville Path Plan Changes\CADD\Dgns\Sheet34_Plan_Drain 07.dgn

ESI CONSULTANTS, LTD
733 WINDSOR ROAD
CHARLESTON, IL 61920
(217) 348-1900
WWW.ESICONSULTANTSLTD.COM
ILLINOIS DEPARTMENT OF PROFESSIONAL REGULATION REGISTRATION #184-003885

CITY OF DANVILLE
1155 E. VOORHEES STREET
SUITE A
DANVILLE, IL 61832

NO.	DATE	DESCRIPTION OF REVISIONS	NO.	DATE	DESCRIPTION OF REVISIONS

SECTION NO. 06-00224-00-BT	ENGR: ADG
ESI PROJECT NO: 07-163-074-01	DRAWN BY: ADG
DATE: 10-31-2012	QCQA: DLC/PAT

LINCOLN PARK HISTORIC DIST SHARED USE PATH
CITY OF DANVILLE, VERMILION COUNTY

DRAINAGE AND PATCHING PLAN

STA 168+00 TO STA 178+00

SHEET 7 OF 7

DRAWING NO. 34 OF 40